





Existing Street Elevation - (With Trees)

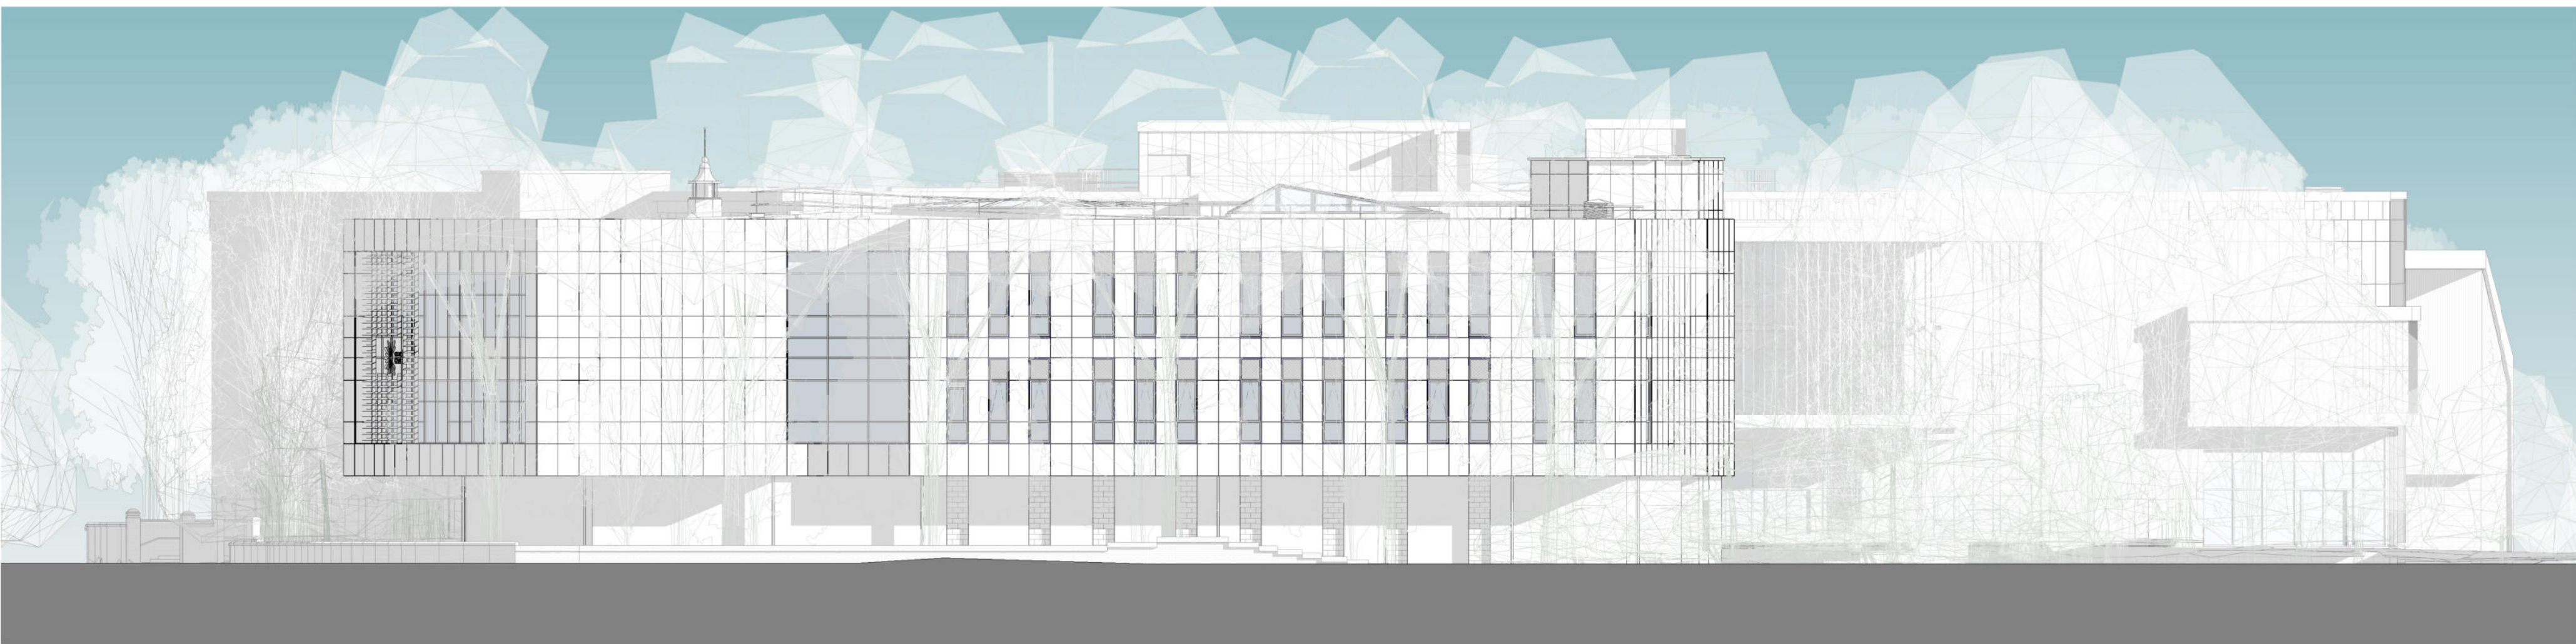

Proposed Street Elevation - (With Trees)

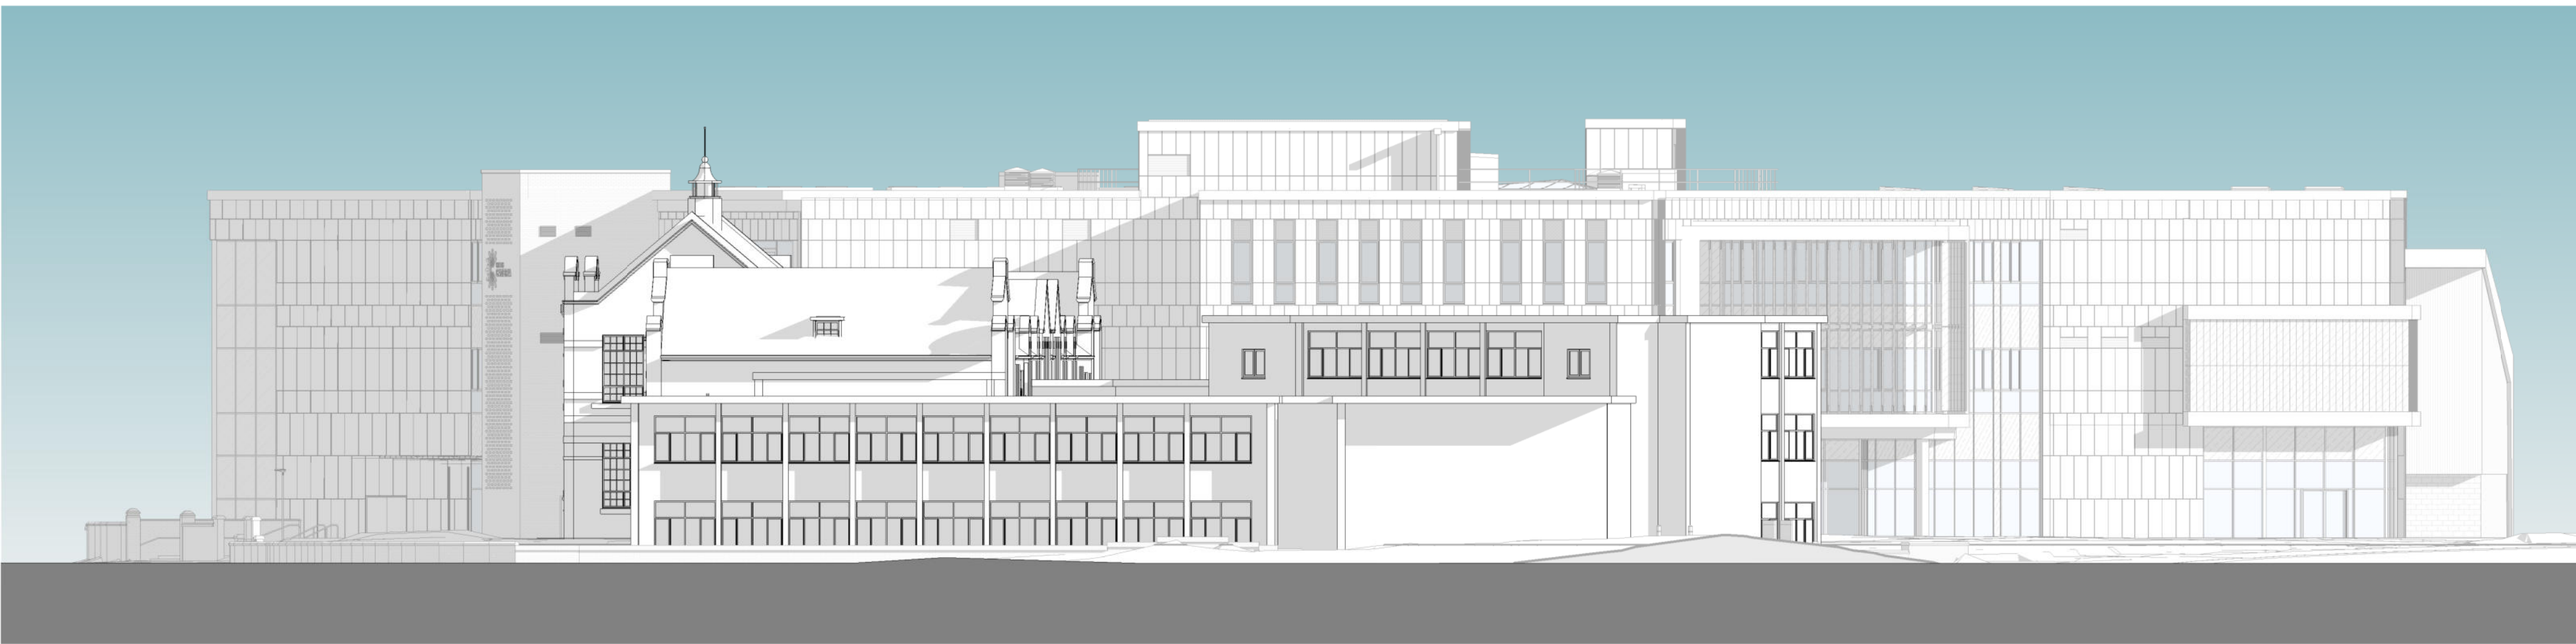

Existing Street Elevation - (Without Trees)



Proposed Street Elevation - (Without Trees)

General Notes

- Contractor to verify all dimensions and check level datums on site
- All of the designs are the sole property of TACP Architects Ltd and may not be used without their written agreement
- All prints, specifications and their copyright are the property of TACP Architects Ltd
- Do not scale off drawings
- All dimensions shall be checked on site before commencement of shop drawings, manufacture and all discrepancies must be reported to TACP Architects Ltd



VISUAL SCALE 1:200 @ A0

[illegible]

Scale	Date	Drawn By	Checked By	Office
1 : 200@A0	05/20/21	Author	Checker/rexham	
Job Number	Project•Originator•Zone•Level•Type•Role•Number			Revision
20068	CC2 -TACP- A- 204			

TACP Architects Ltd
Pembroke House, Ellice Way
Wrexham Technology Park
LL13 7YT
T. 01978 291161
F. 01978 351735
E. admin@tacparchitects.co.uk
www.tacparchitects.co.uk

Architecture • Interior Design • Healthcare Planning • Conservation • Masterplanning • Sustainable Design

The logo for TACP Architects Ltd features a teal square with a white diagonal line. The letters 'TACP' are in large white font, and 'Architects Ltd' is in smaller white font below it.