

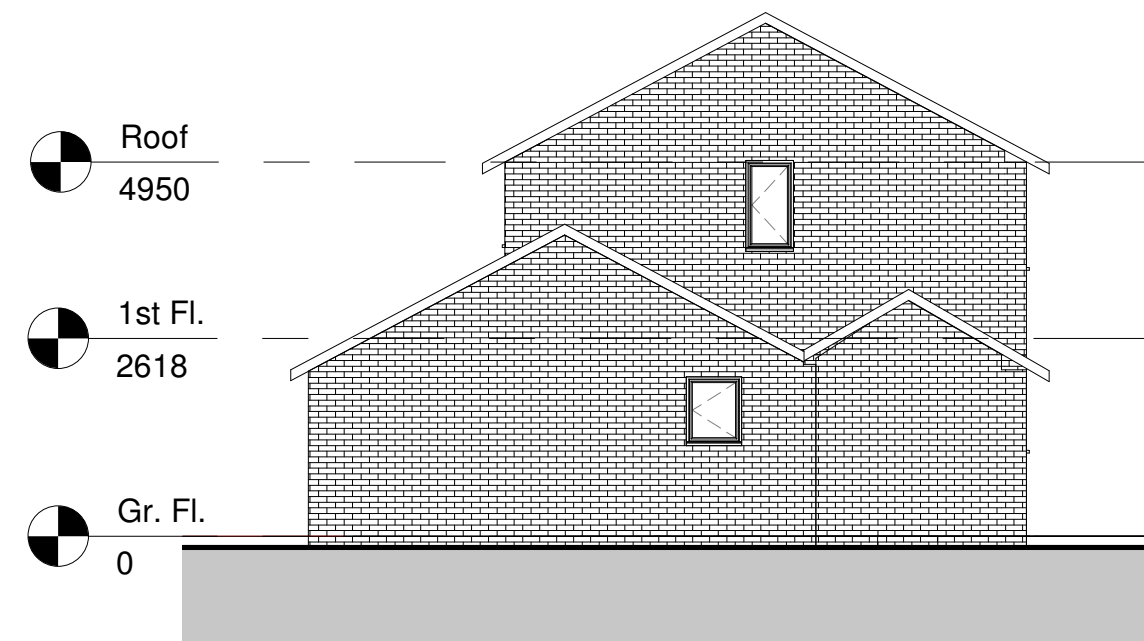
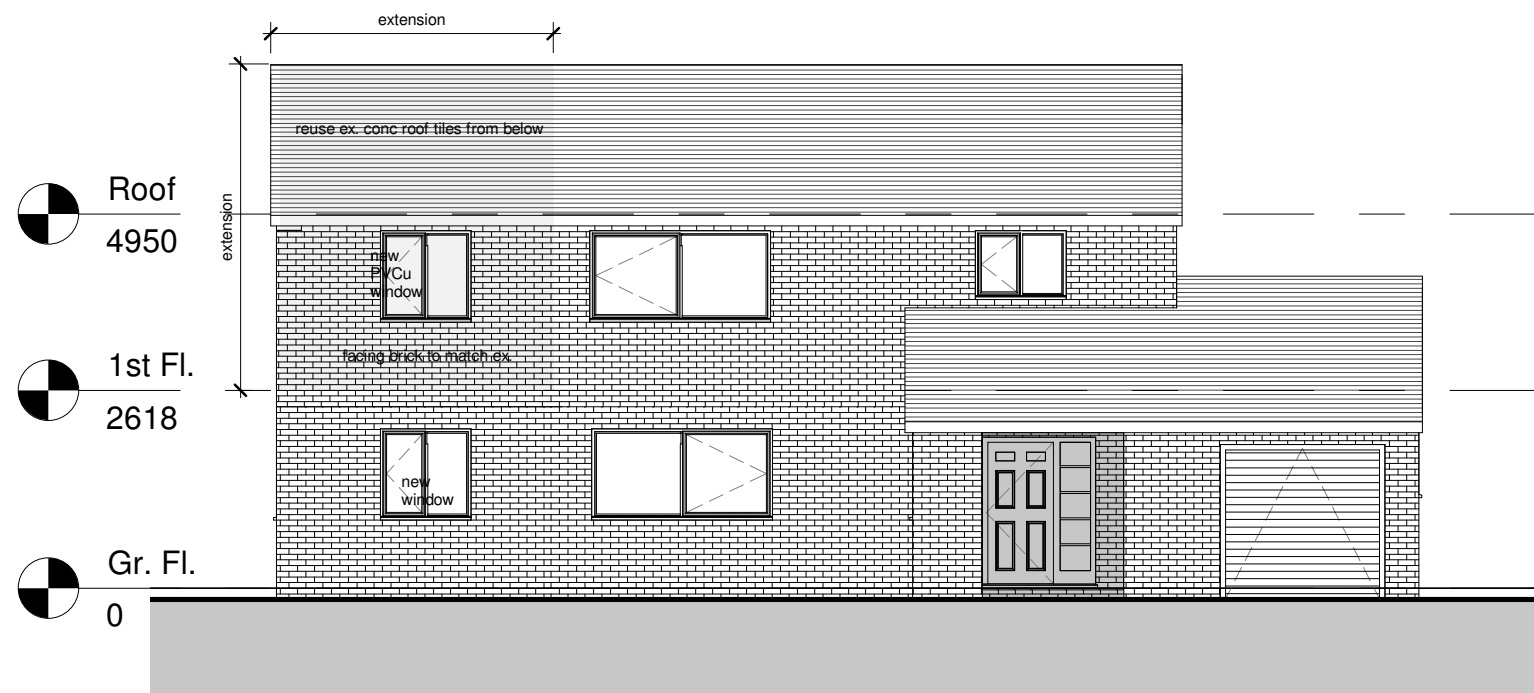


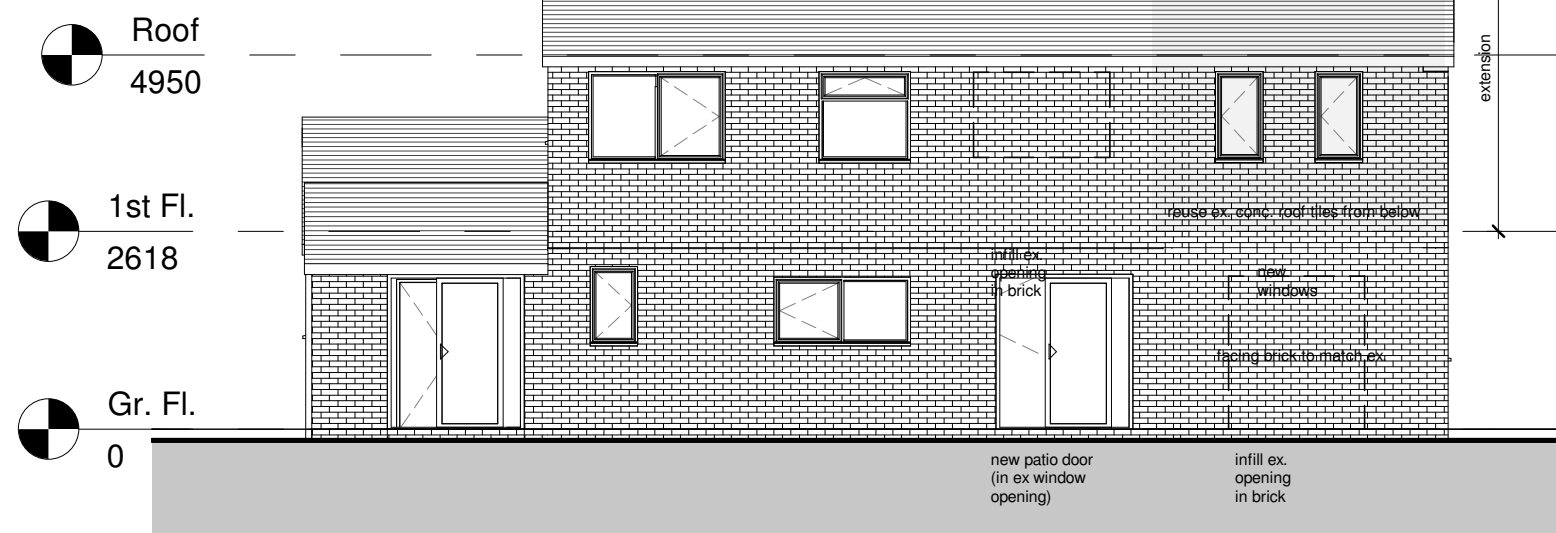

1 East Elevation
1 : 100


2 North Elevation
1 : 100

1:100 graphical scale:
0 1 2 5 metres

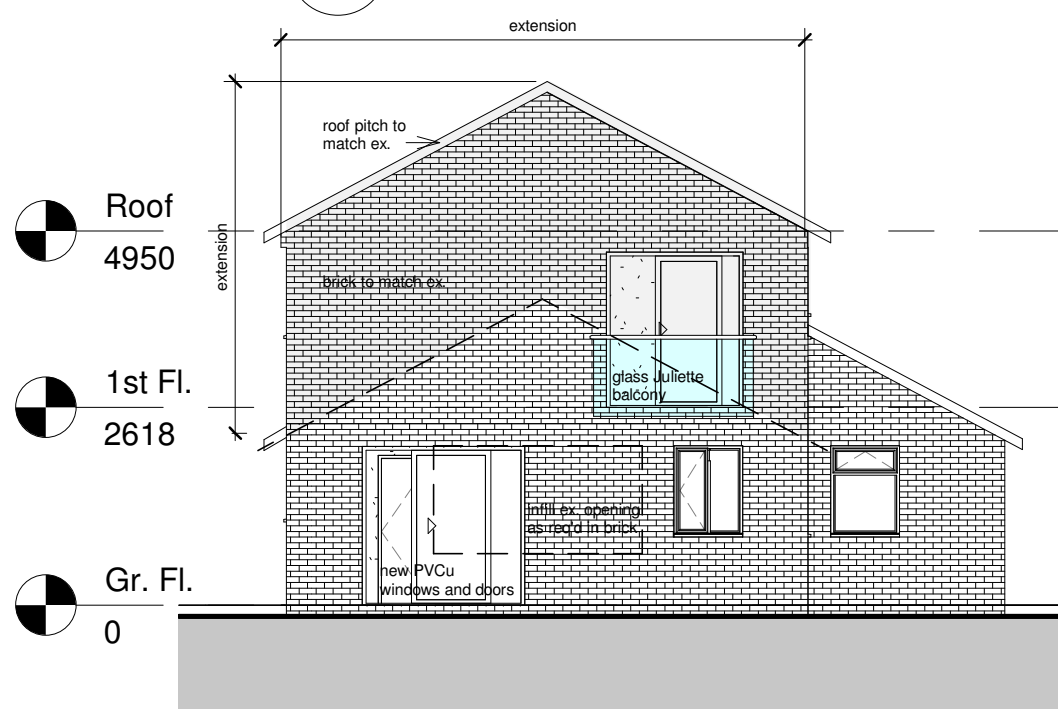

3 South Elevation
1 : 100

4 West Elevation
1 : 100

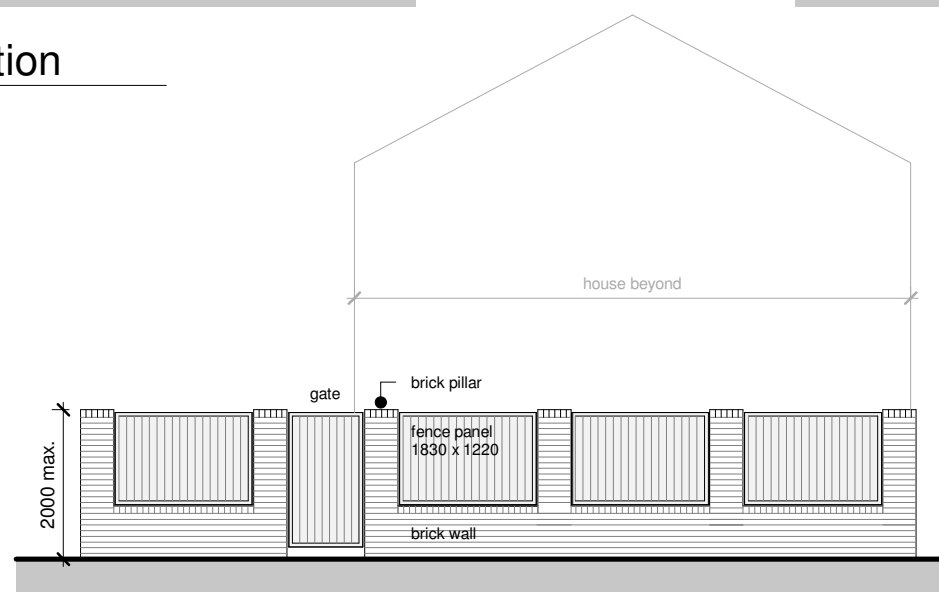

6 Boundary Wall Elevation
1 : 100

Barkitects
June 2021

M and K Cook
Proposed Extension at Ty Caed
Broad Lane, Rossett LL12 0ES

O2b
Elevations
(proposed)