


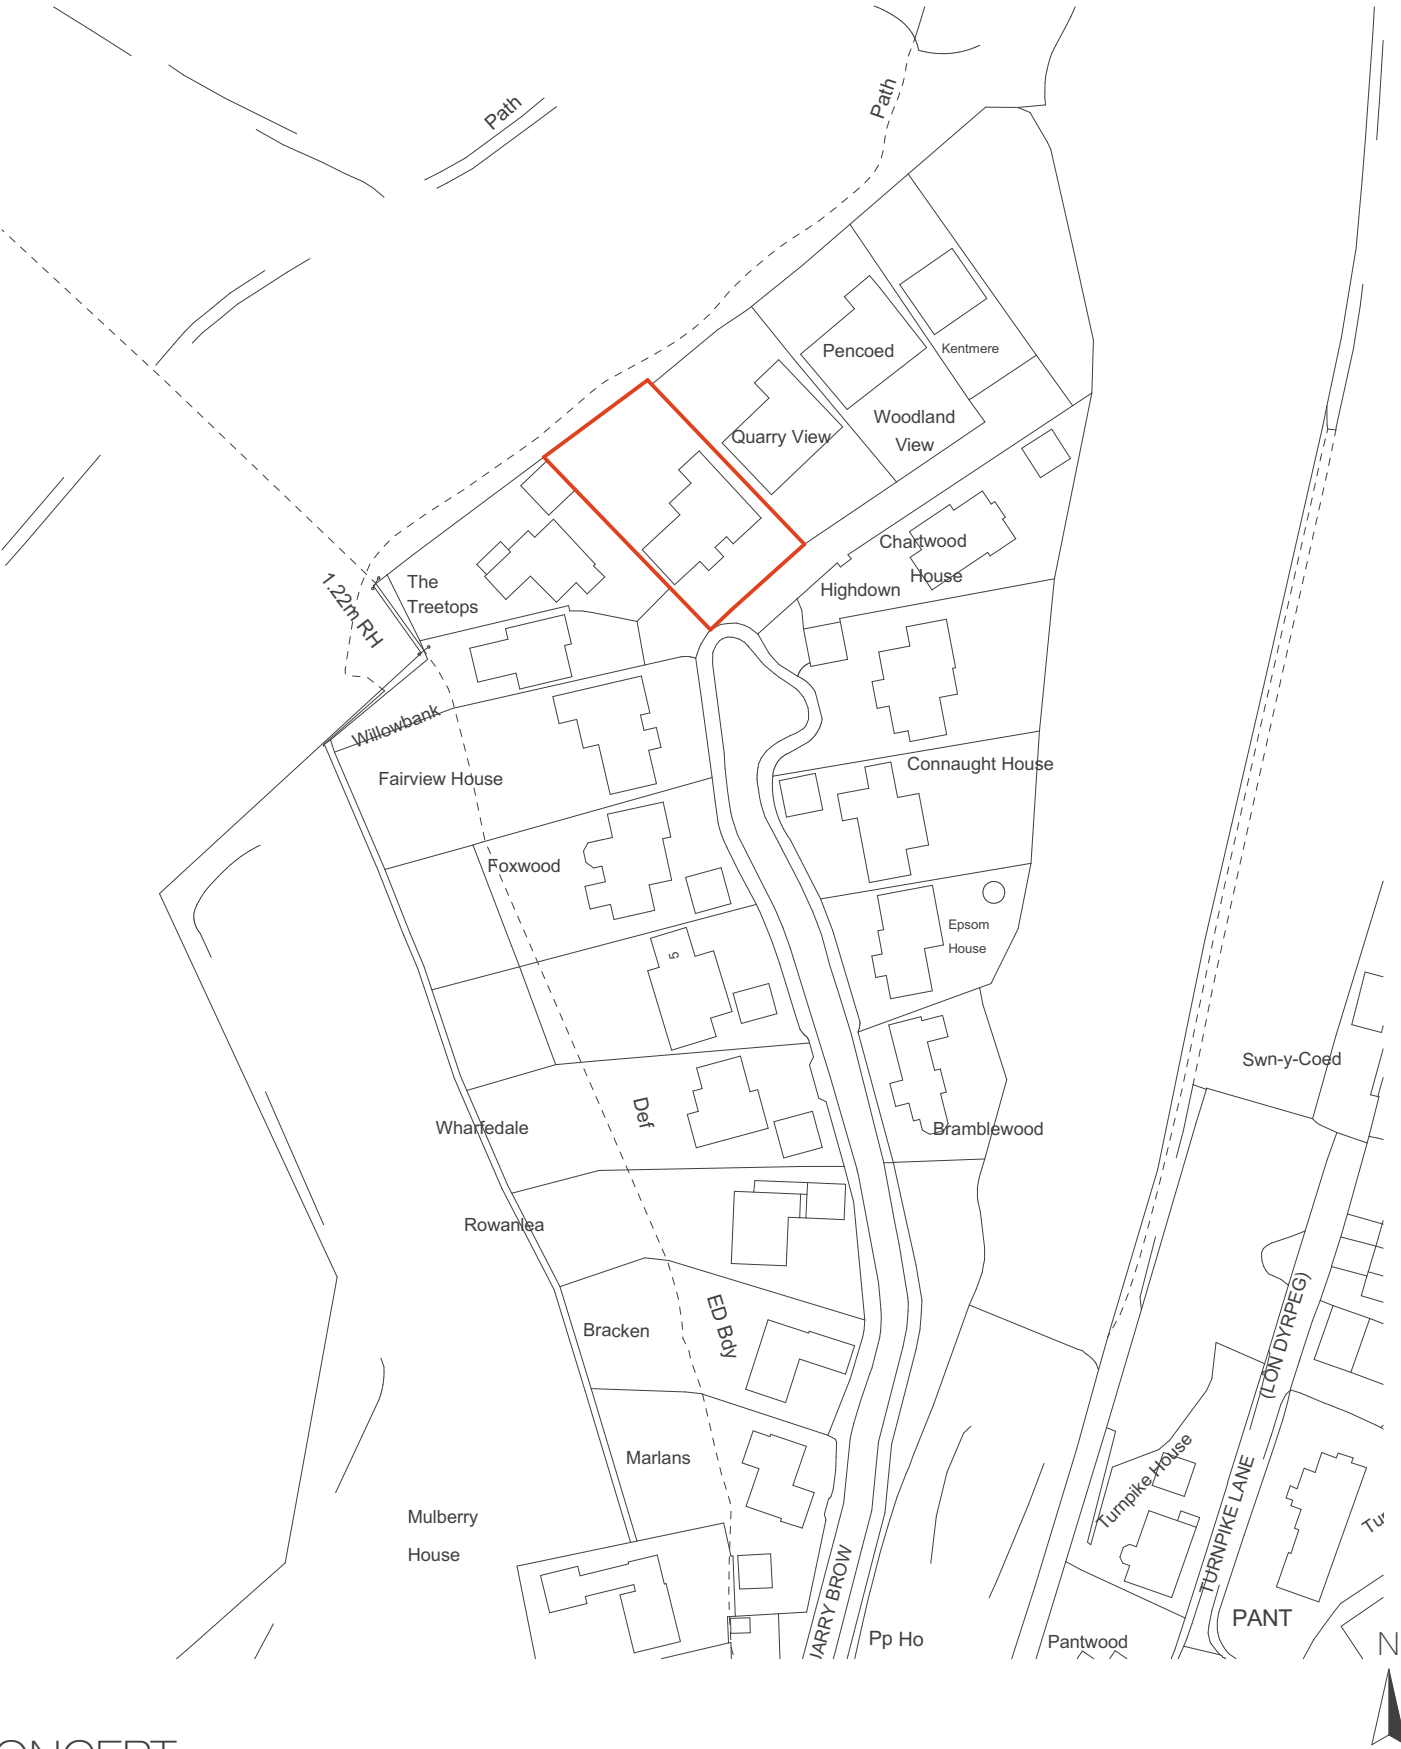

CONCEPT

CLIENT	Mr Murphy		
PROJECT	Quarry View, Quarry View, Quarry Brow, Gresford, LL12 8SJ		
TITLE	SIZE	DRAWN by	CHECKED
Location Plan	A4	SM	PD
PROJECT No	DRAWING No	DATE	SCALE (u.n.o)
21-40	PL.001B	04/2021	1:1250

EVOKE ARCHITECTURE

13 The Cross Neston
Cheshire CH64 9UB
+44 (0) 151 315 1112
info@evokearchitecture.com
evokearchitecture.com