


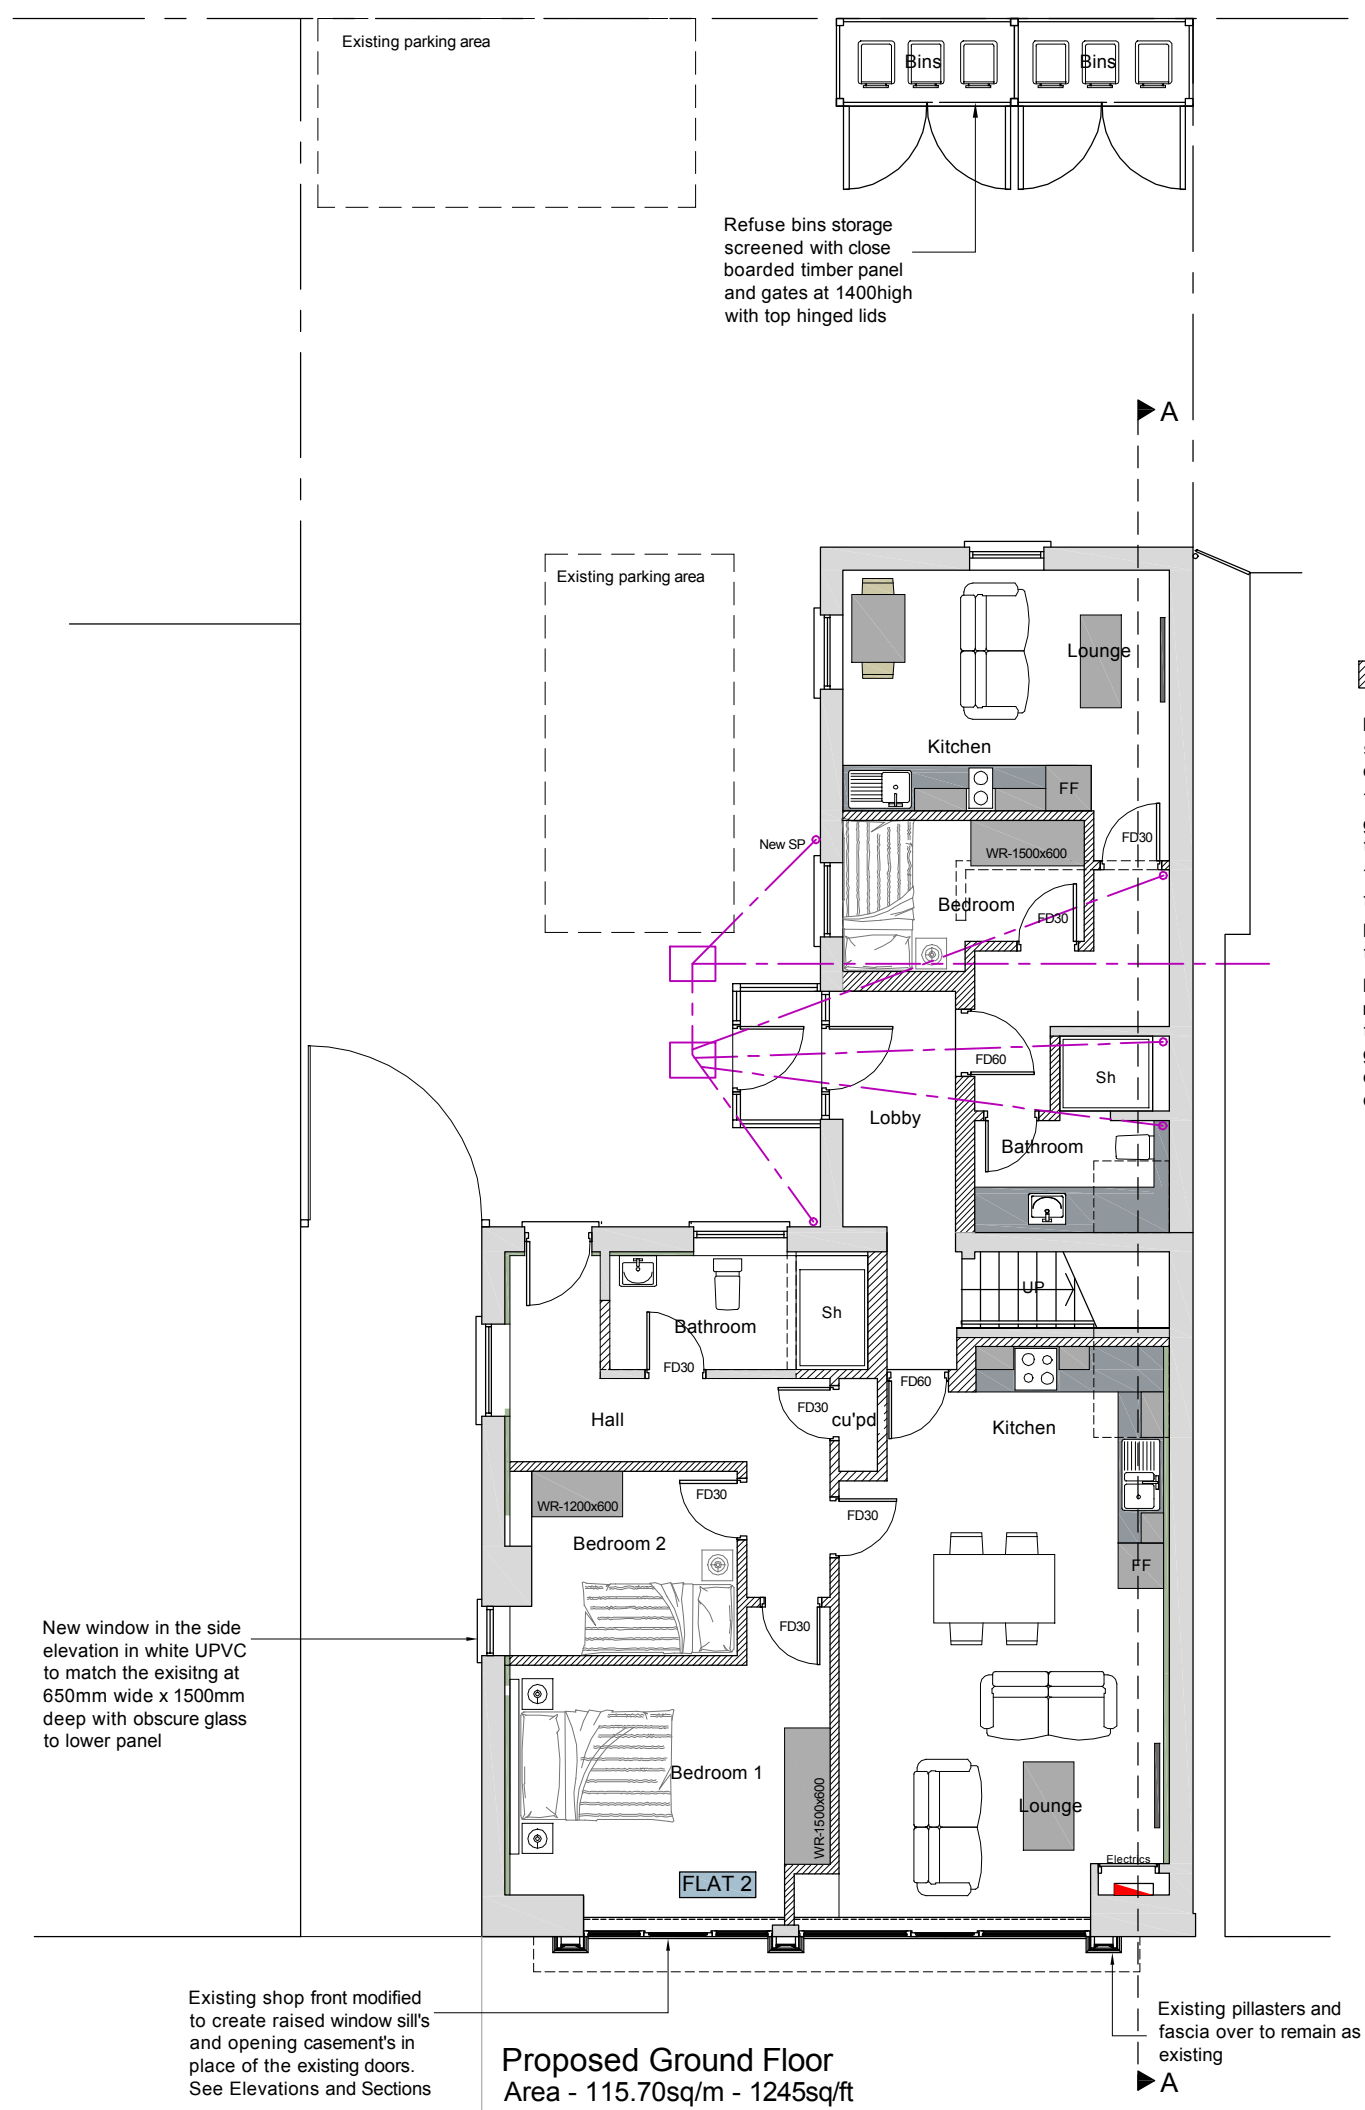

Client Name		Mr M Palamarcuzk									
Project Name		Proposed Change of use of existing Office premises to 4 No Flats at 43 King Street, Wrexham, LL11 1HR									
Drawing title		Proposed Plans - GF									
Project No		drg.no		Rev.		Scales		Status			
658 - 11 - 20		09				1:100 @ A3					





JOHN PARRY JONES

Tel: 01492 873042
Mail: 07778 636792
email: jjjacad@gmail.com

1 Llwynon Terrace, Llandudno, Conwy, LL30 2QP

Copyright John Parry Jones Architectural Design Services. All drawings to be checked on site before commencing works and any discrepancies to be reported back to the design consultant.