


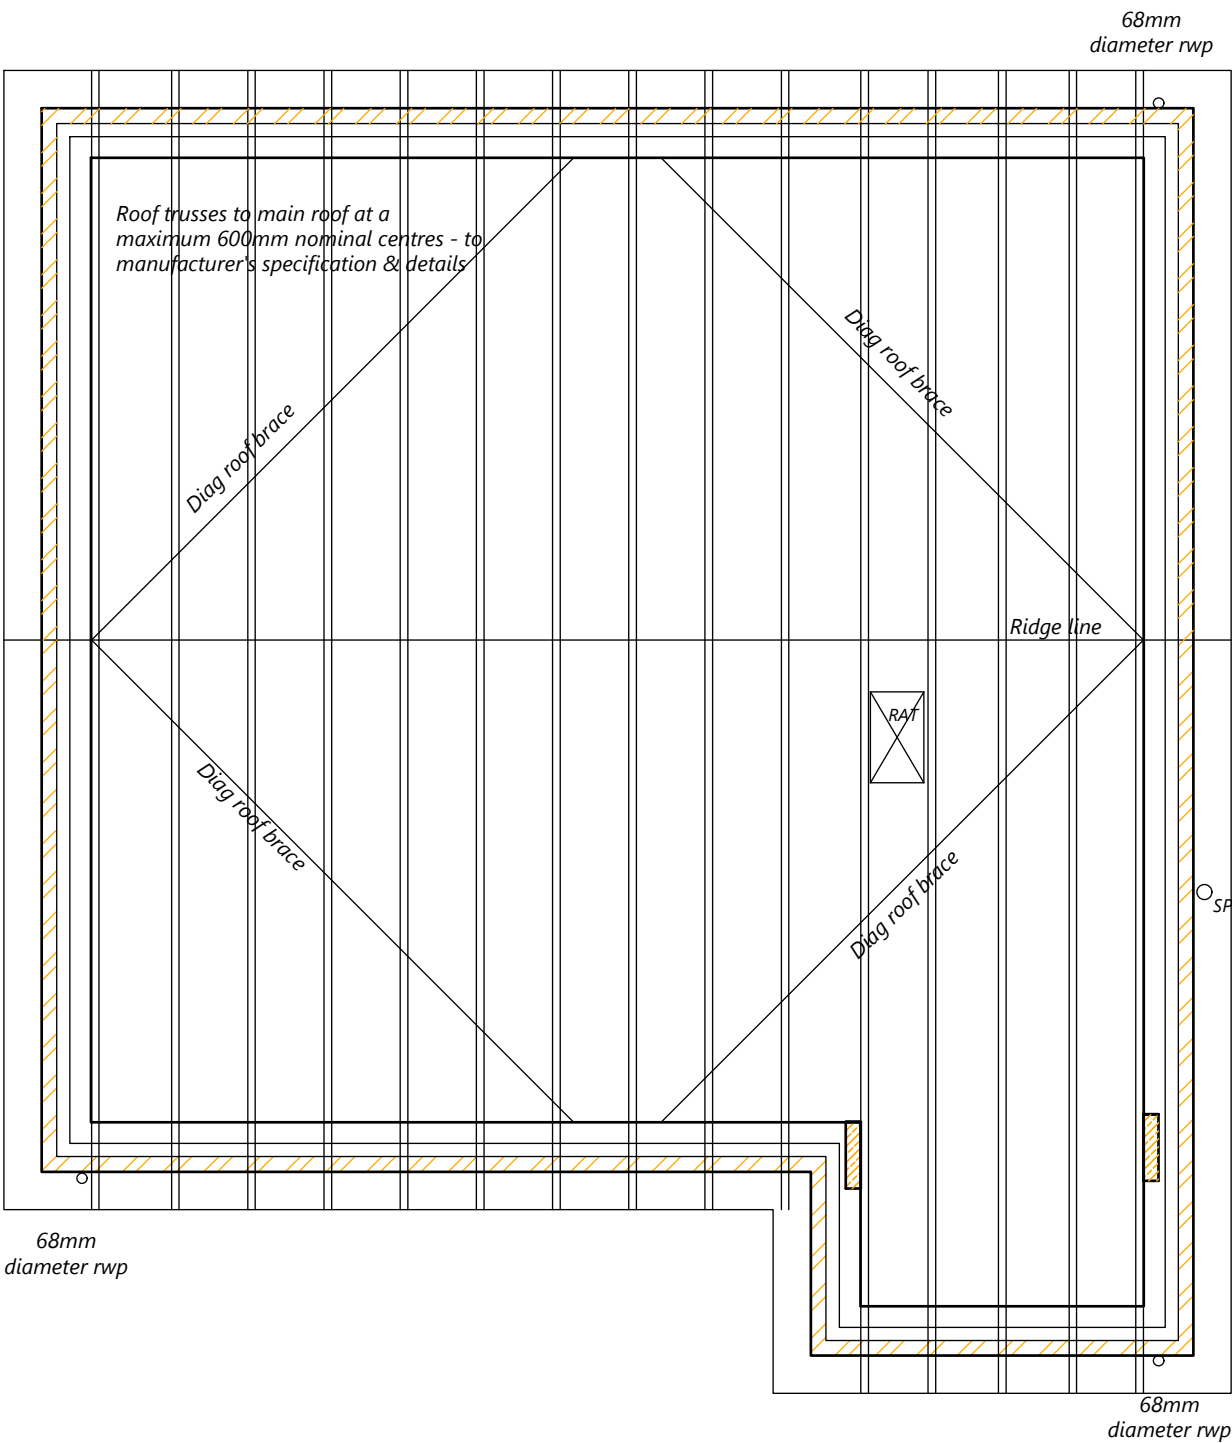

Indicative roof truss layout plan

Plot 7

HOUSE TYPE HASN'T YET RECEIVED PLANNING APPROVAL FOR REVISED DESIGN					
PROJECT TITLE					
Residential Development at Willow Cottage, Ruabon, Wrexham LL14 6LE					
DRWG. TITLE.		DATE	SCALE	DRWG NO.	Sheet
Beaumaris		March 2021	1:50 @ A3	G080/023	5 of 5
Indicative roof truss layout plan					REV