
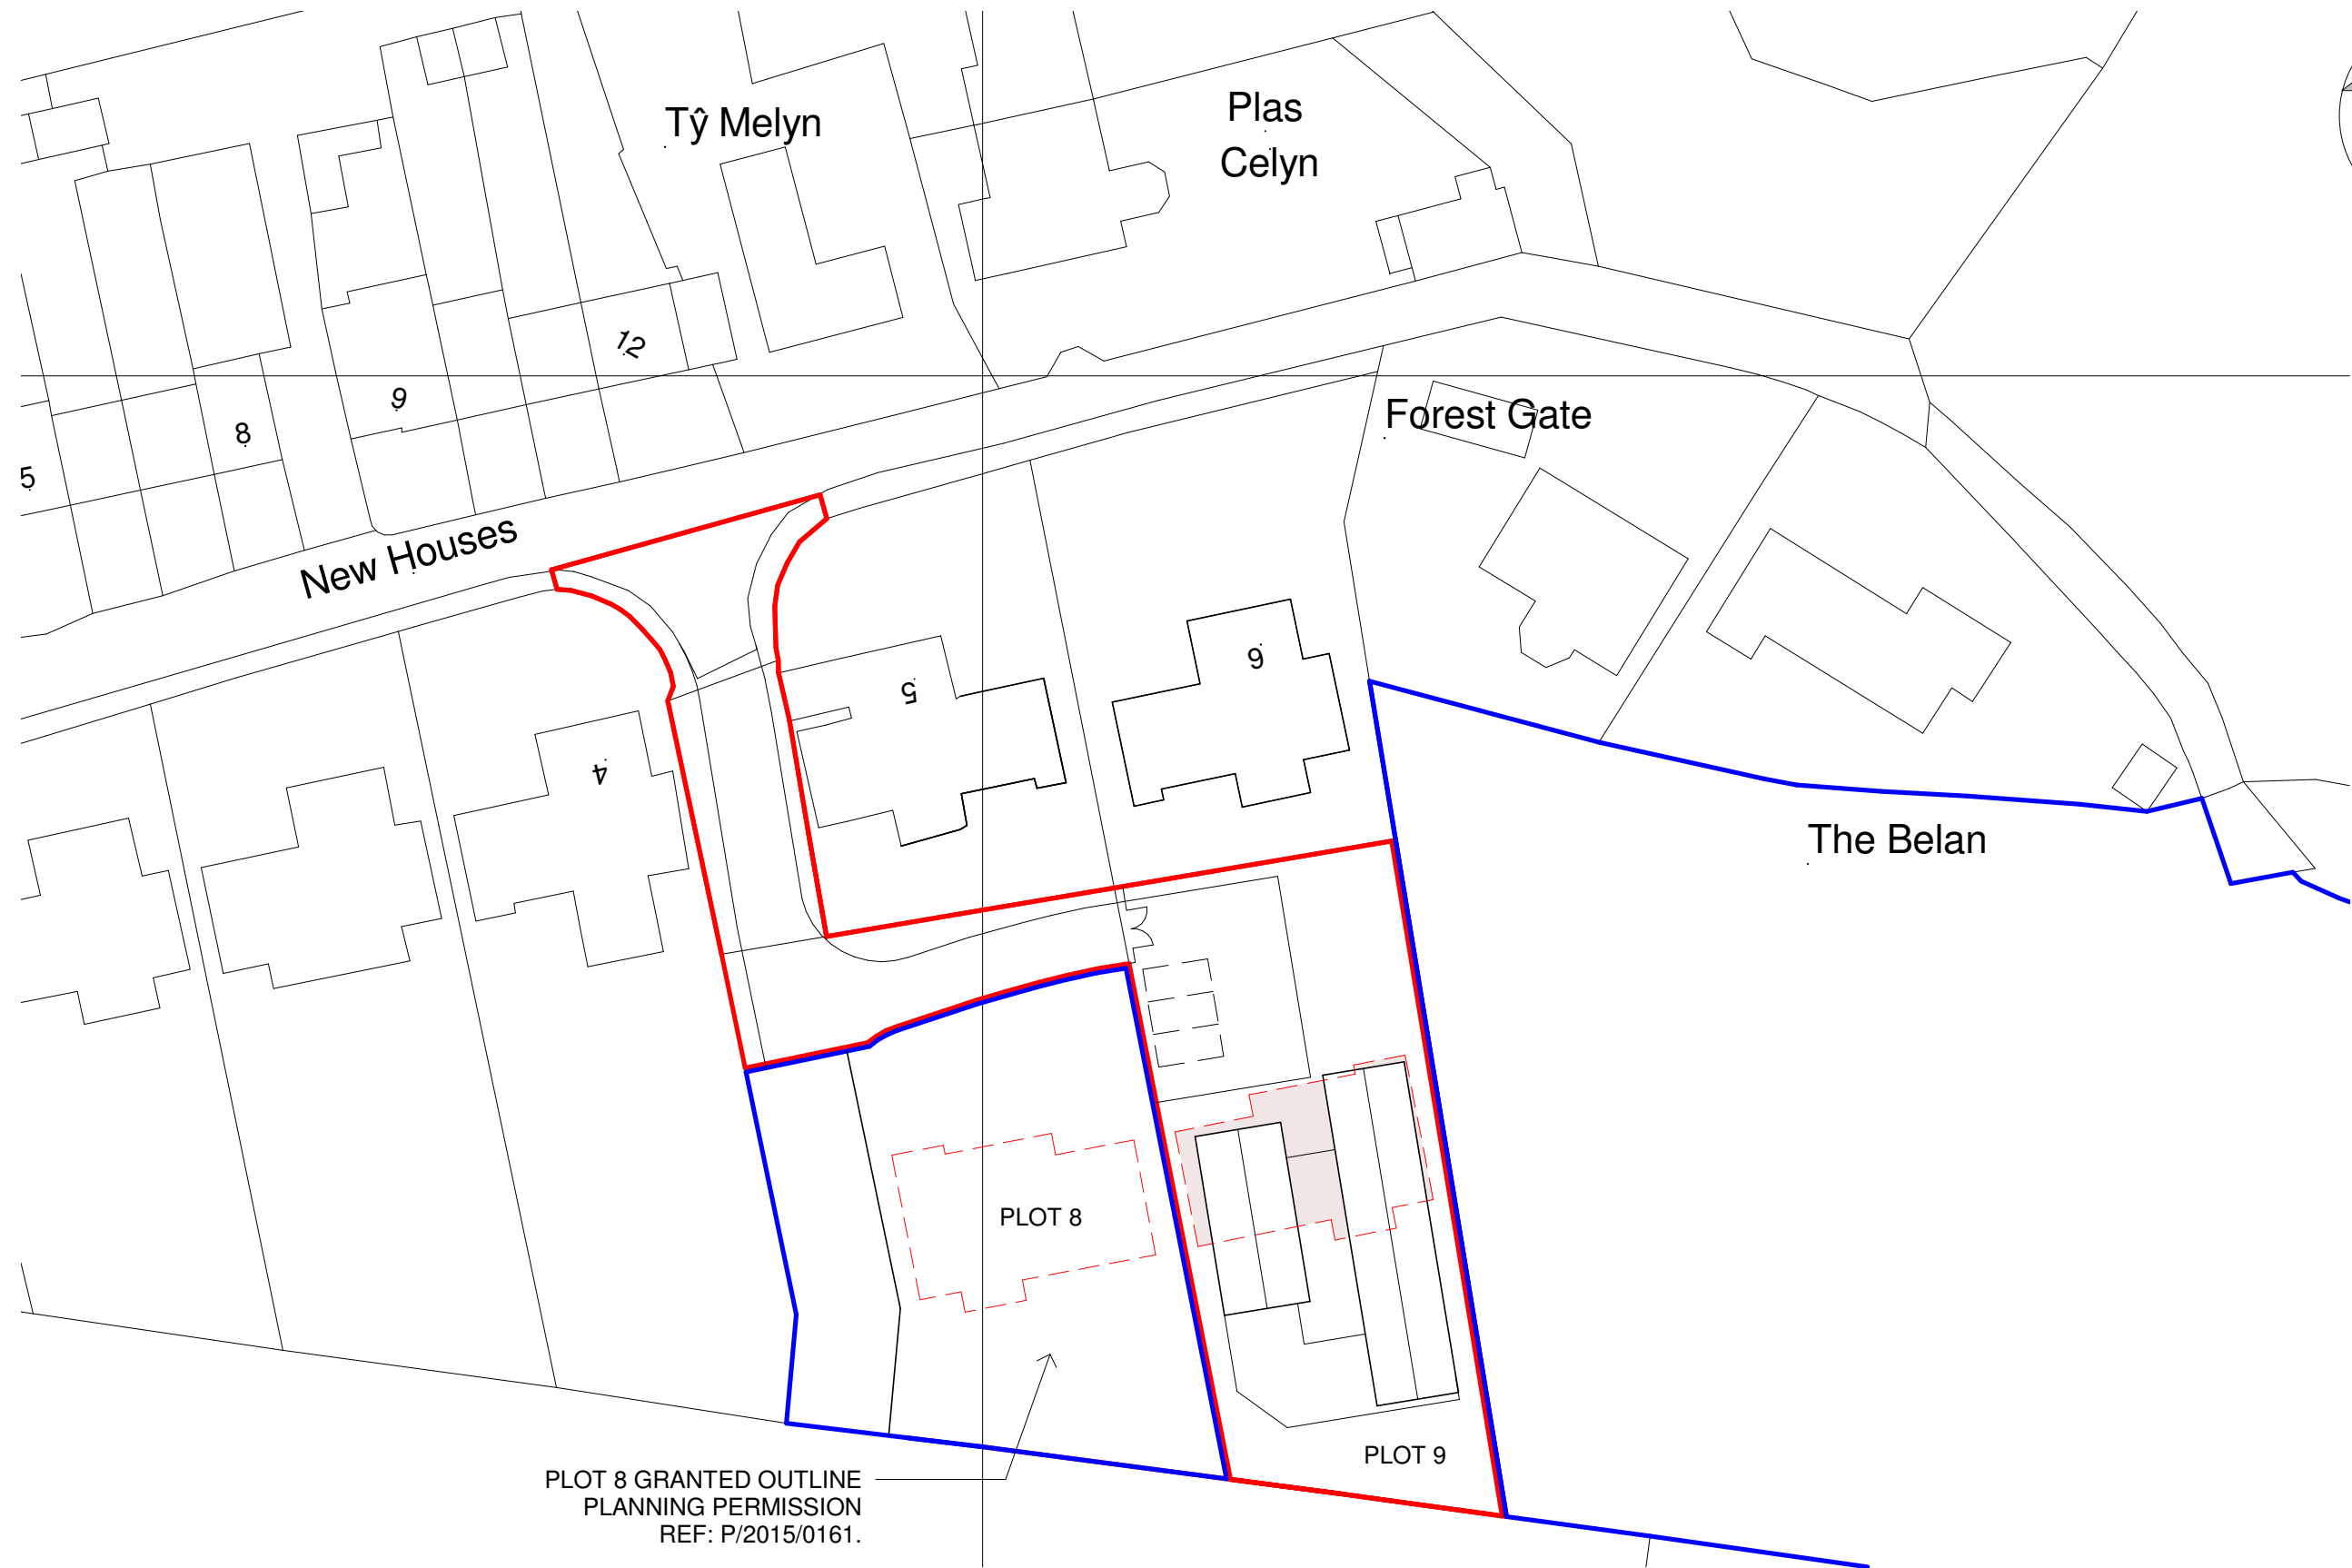


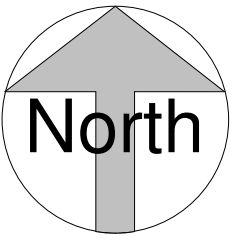

PLOT 8 GRANTED OUTLINE
PLANNING PERMISSION
REF: P/2015/0161.

CROWN COPYRIGHT AND DATABASE RIGHTS 2020 OS LICENSE NO. 100019980

Block Plan

1 : 500



36 Plas Tirion, Johnstown,
Wrexham LL14 1UR
07543968690
geraint@weareframe.co.uk
www.weareframe.co.uk
facebook.com/frame.architect
instagram.com/we_are_frame

Project: Land at New House Road, Pentre		
Title: Block Plan		
Scale @ A3: 1 : 500	Author: GE	Date: 03.05.2021
Project Ref: 21-17	Drawing No: A100	Rev. A