




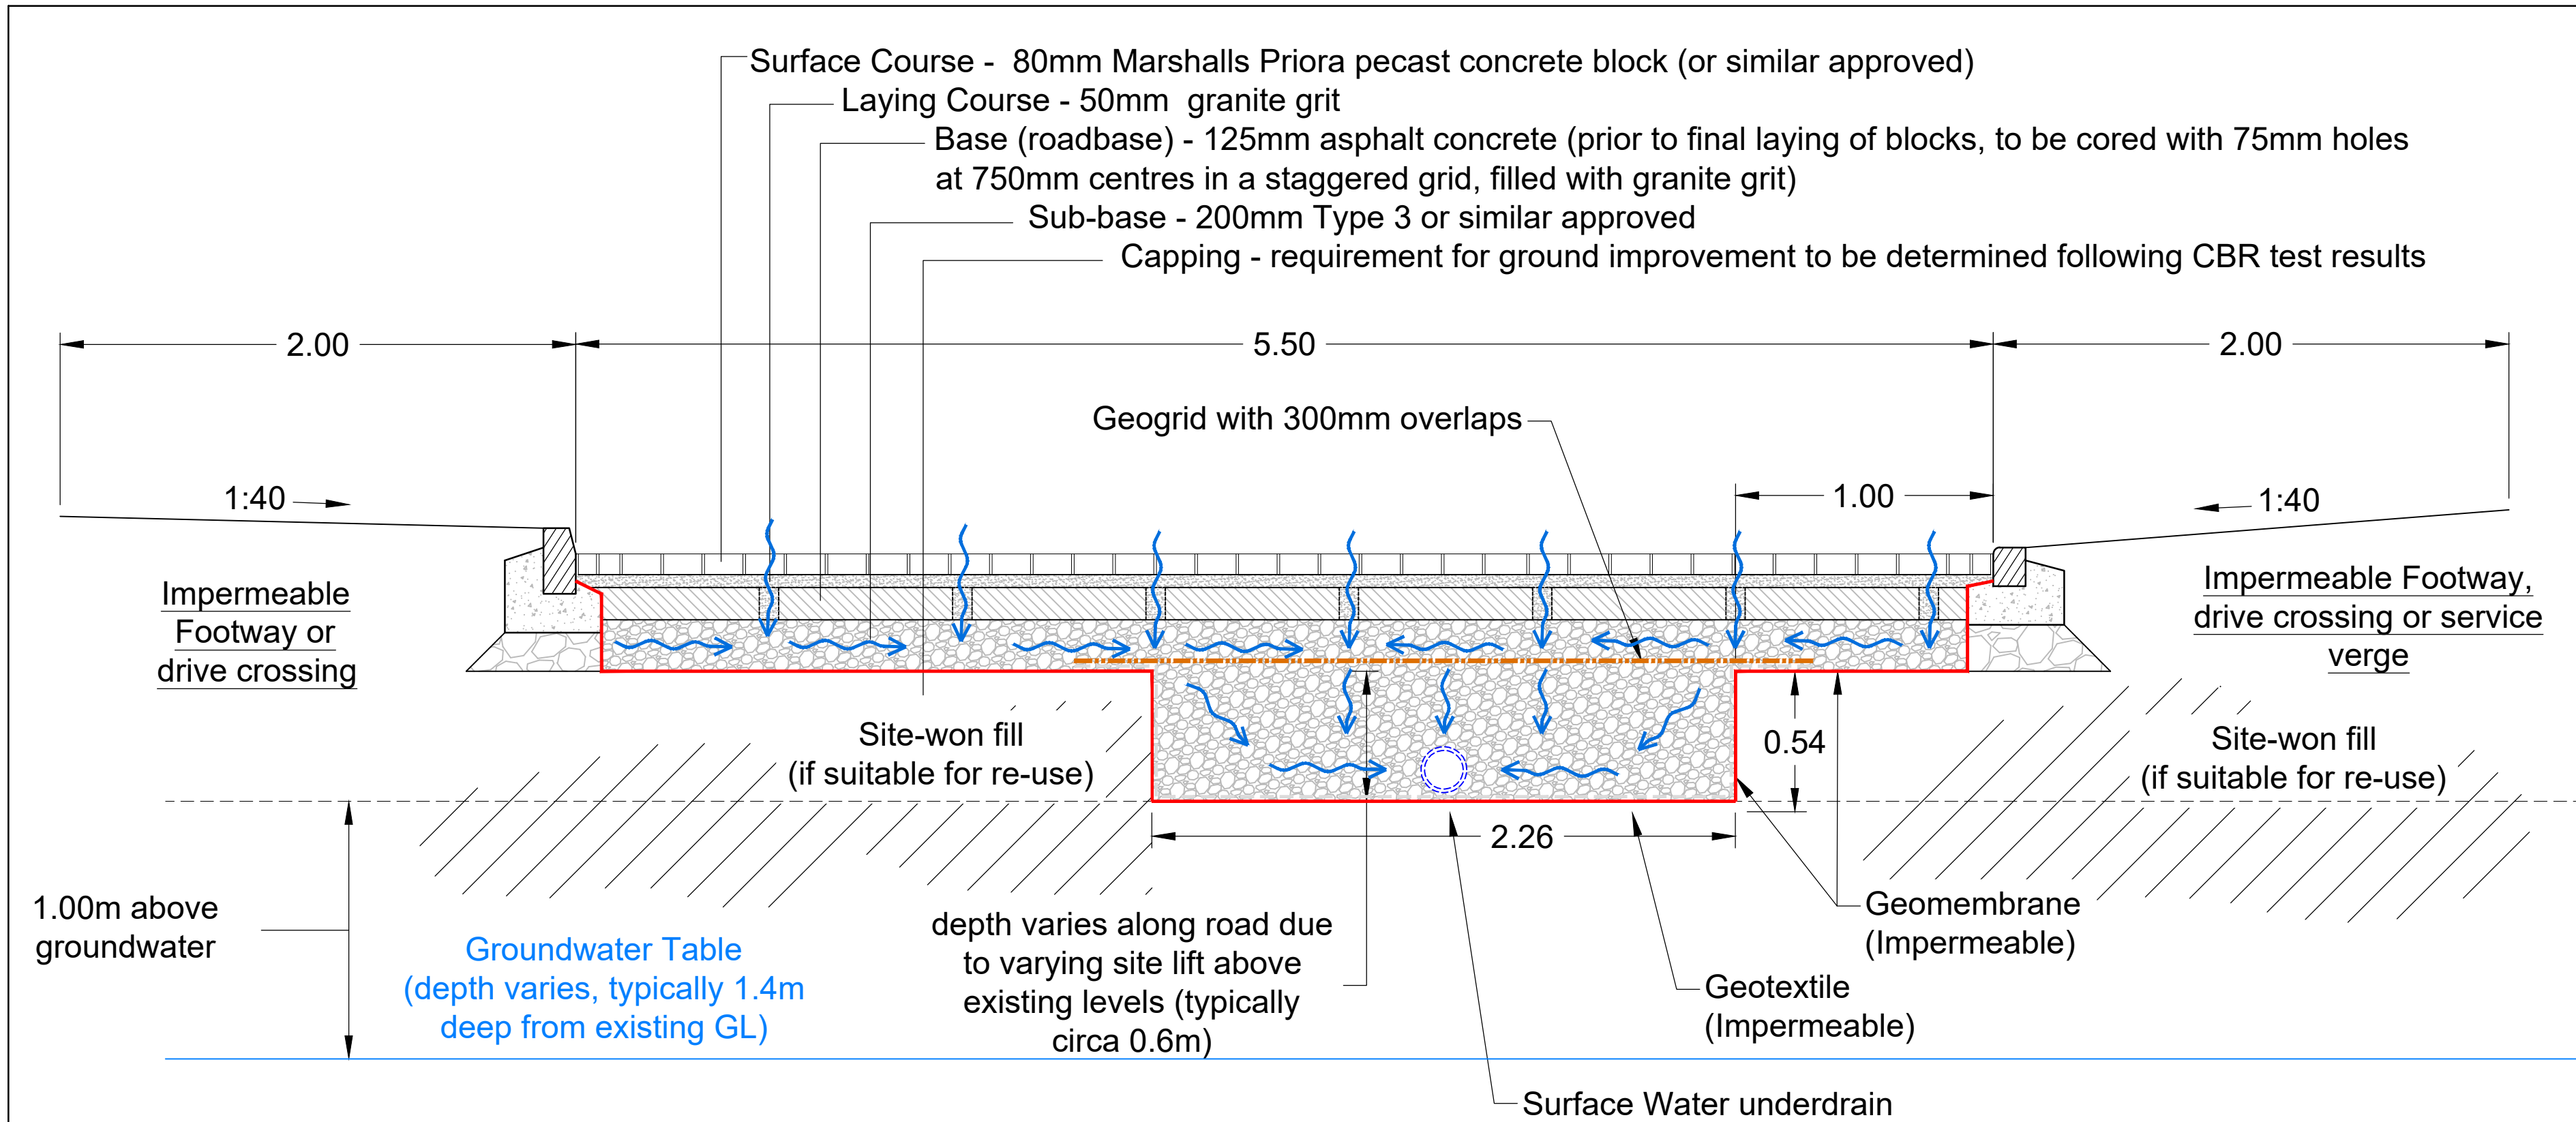



Permeable Road Construction (Fully-lined)
Northern Land Parcel
Specification based on *Interpave* guidance
Scale 1:50

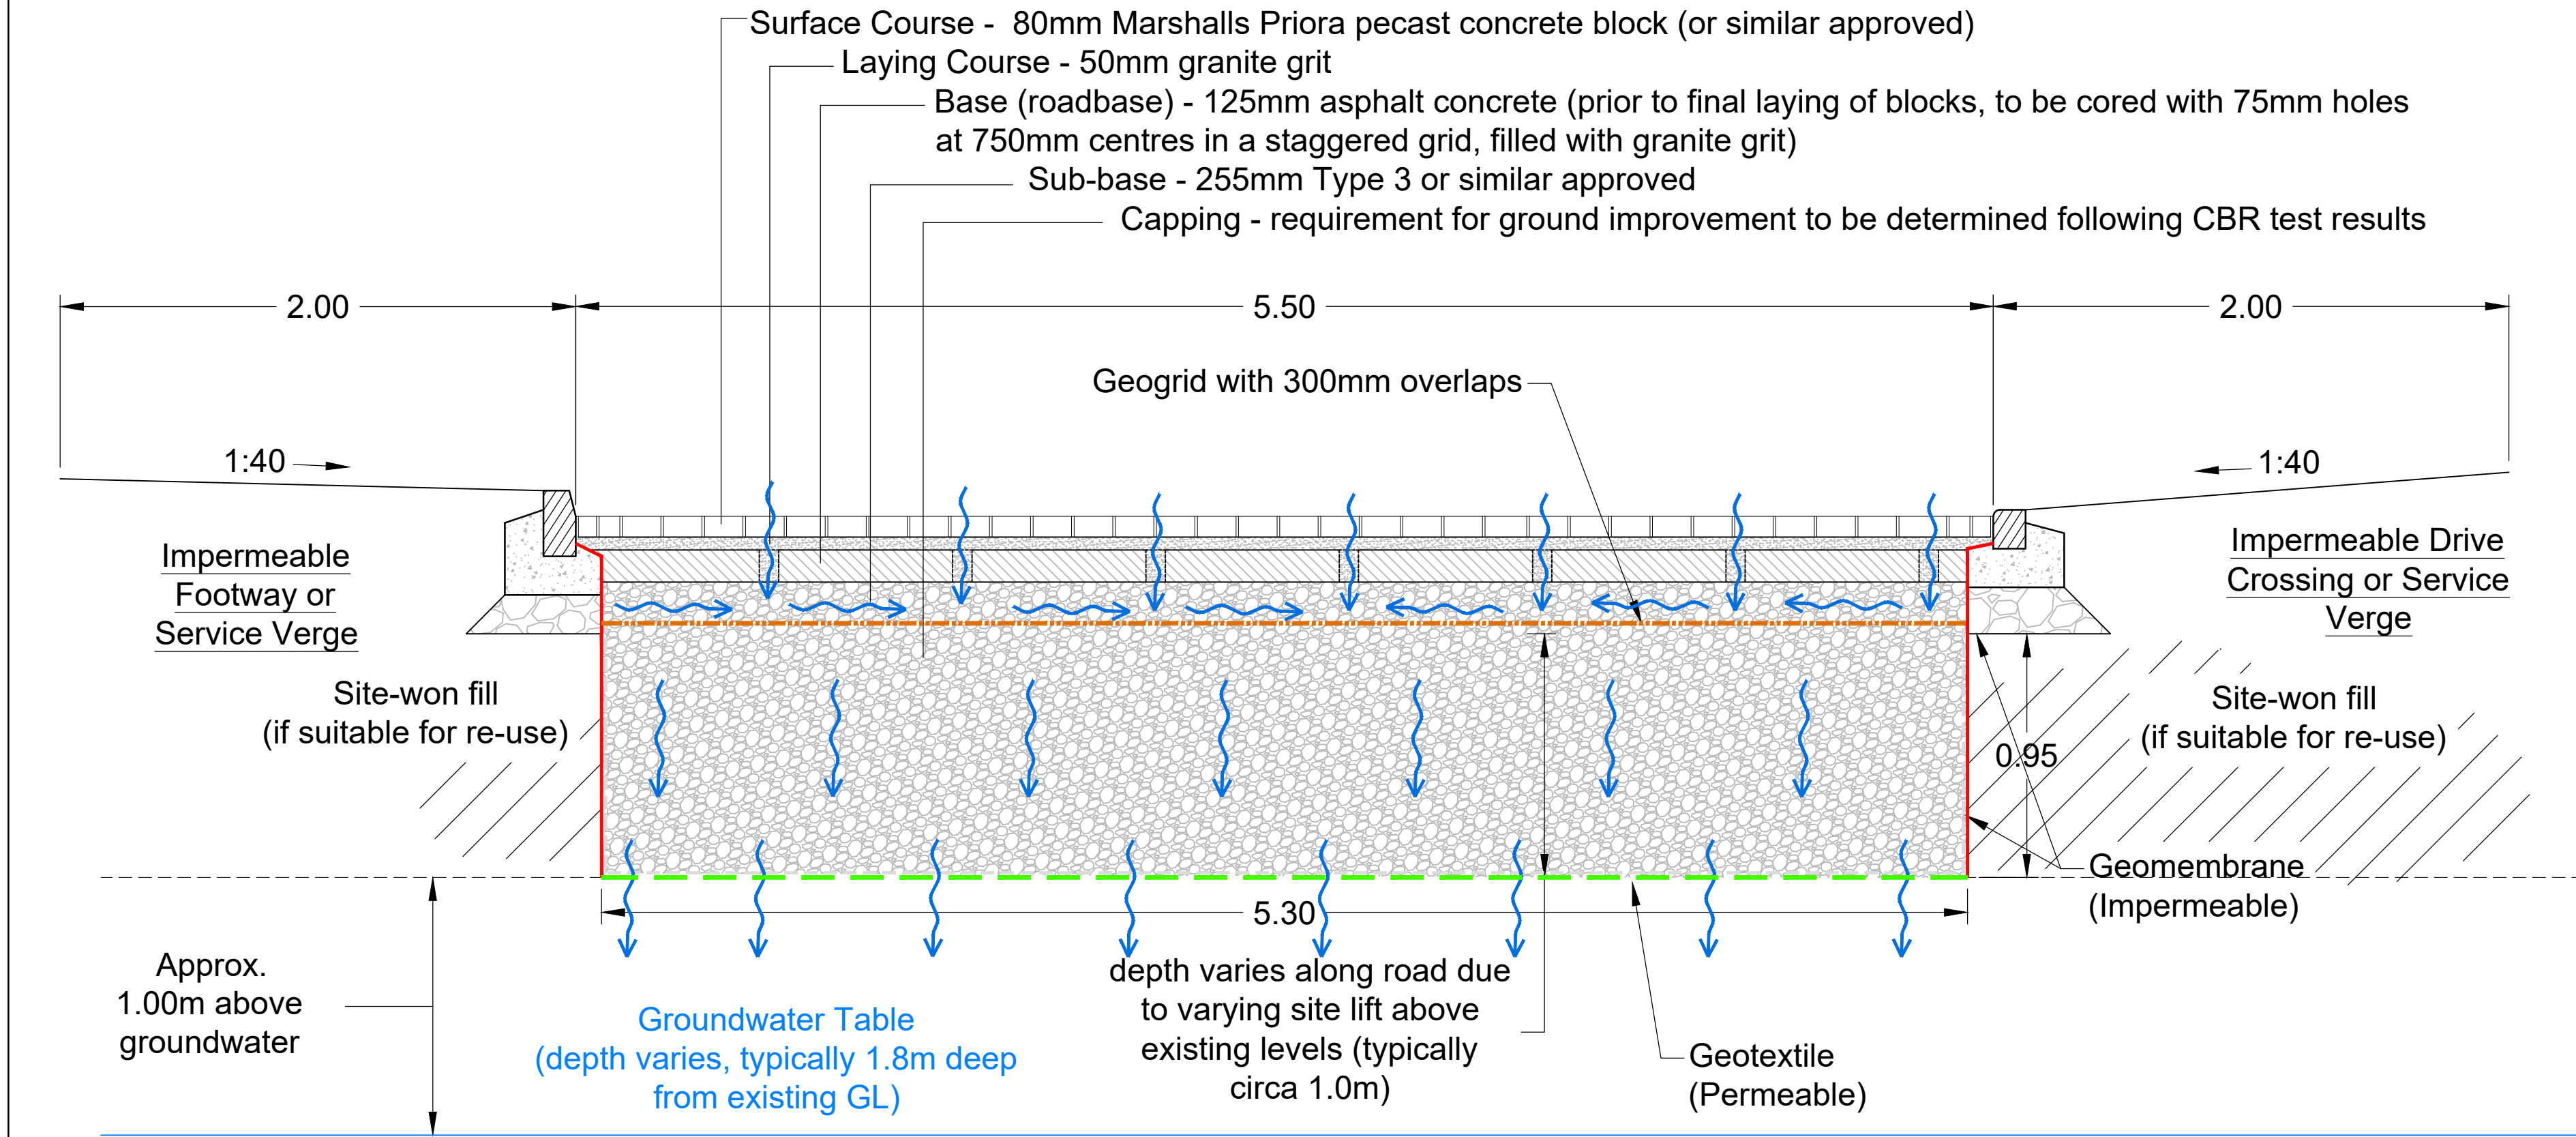

Concrete Block Permeable Paving (CBPP)
Carriageway Construction (Part-lined)
Southern Land Parcel
Specification based on *Interpave* guidance
Scale 1:50

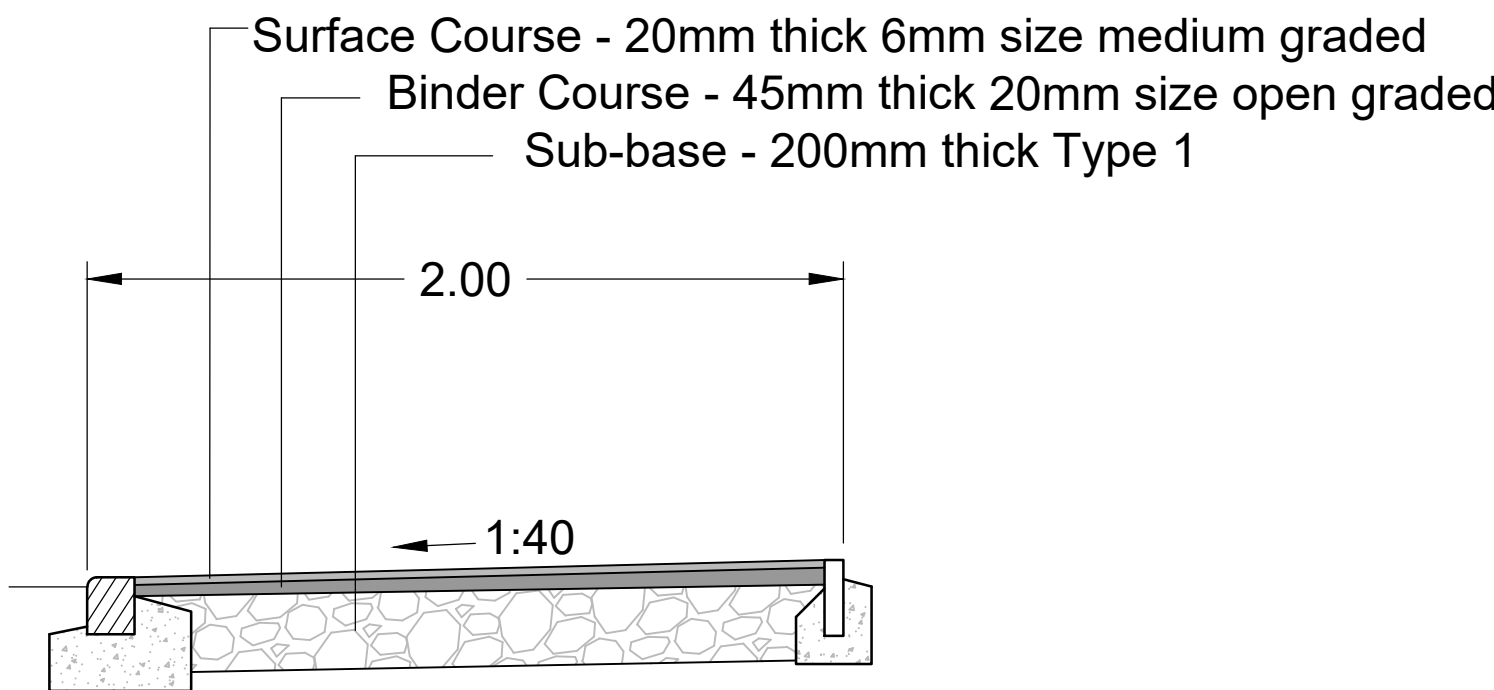

Domestic drive crossings
Scale 1:20

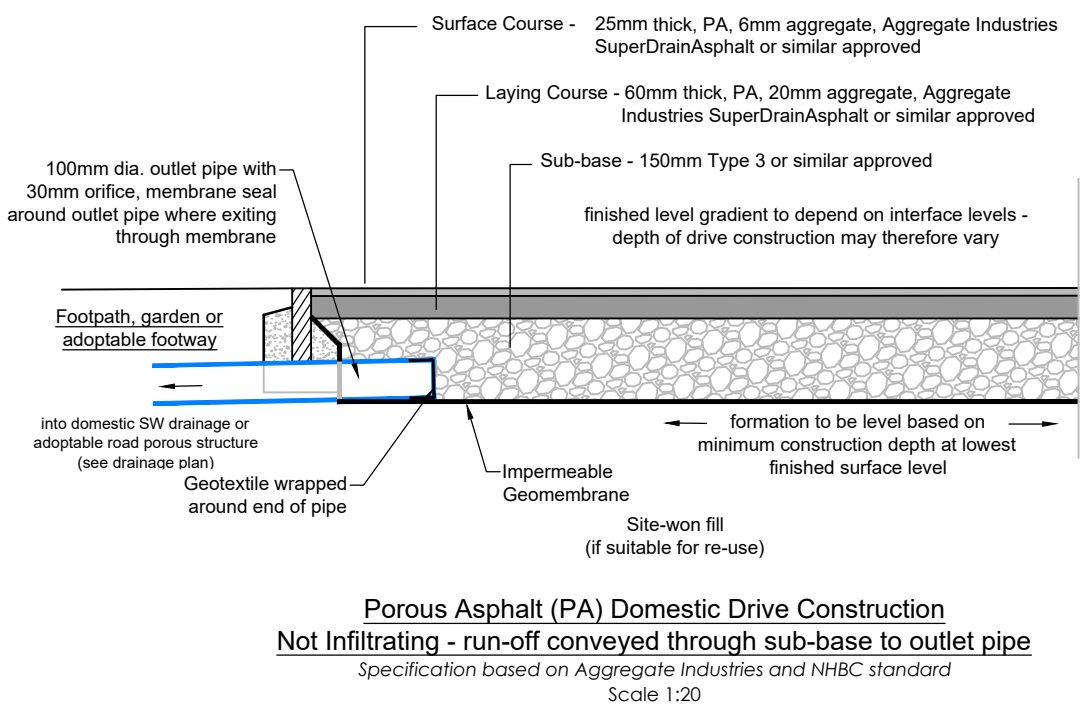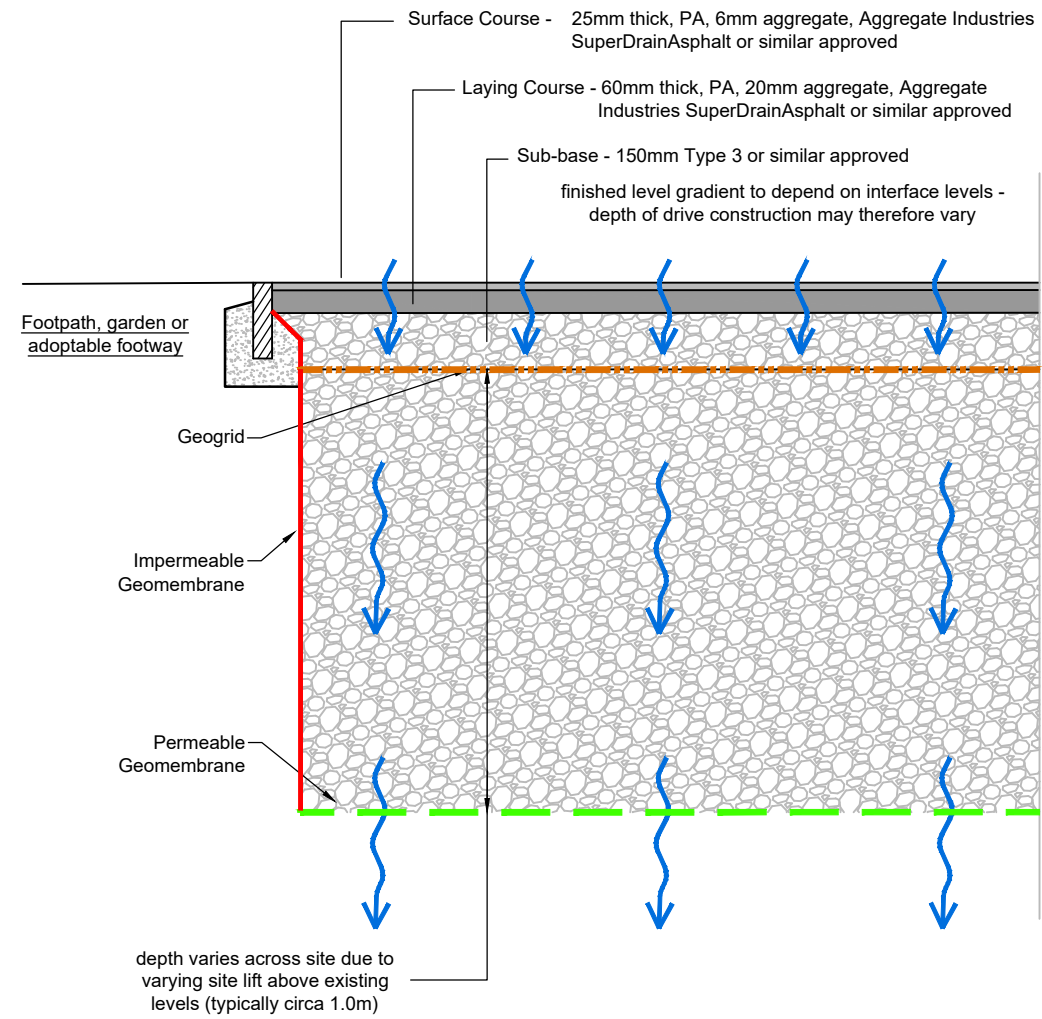

B	25.06.21	FW sewer removed	CP
A	09.06.21	Preliminary issue for Client review and comment	CP
Mark	Date	Details	By

Revision history

Drawing originator:



Client:



Project title:

Rossett Road,
Rossett

Drawing title:

Highway Construction Details
Permeable Surfacing

Scale: As Shown for the original size of A1

Drawn by: CP | Checked by: RA | Passed by: RA | Date: June 2021

Drawing status:

For Information

Job No:	Drawing No:	Project:	Origin:	Volume:	Level:	Type:	Disc:	Number:	Revision:
CAS02	BET					C	222	B	

Do not scale this drawing
6-7 Old Marsh Farm Barns, Welsh Road, Sealand, Flintshire, CH5 2LY
enquiries@betts-associates.co.uk
Chester 01244 288178 | Altrincham 0161 413531 |