




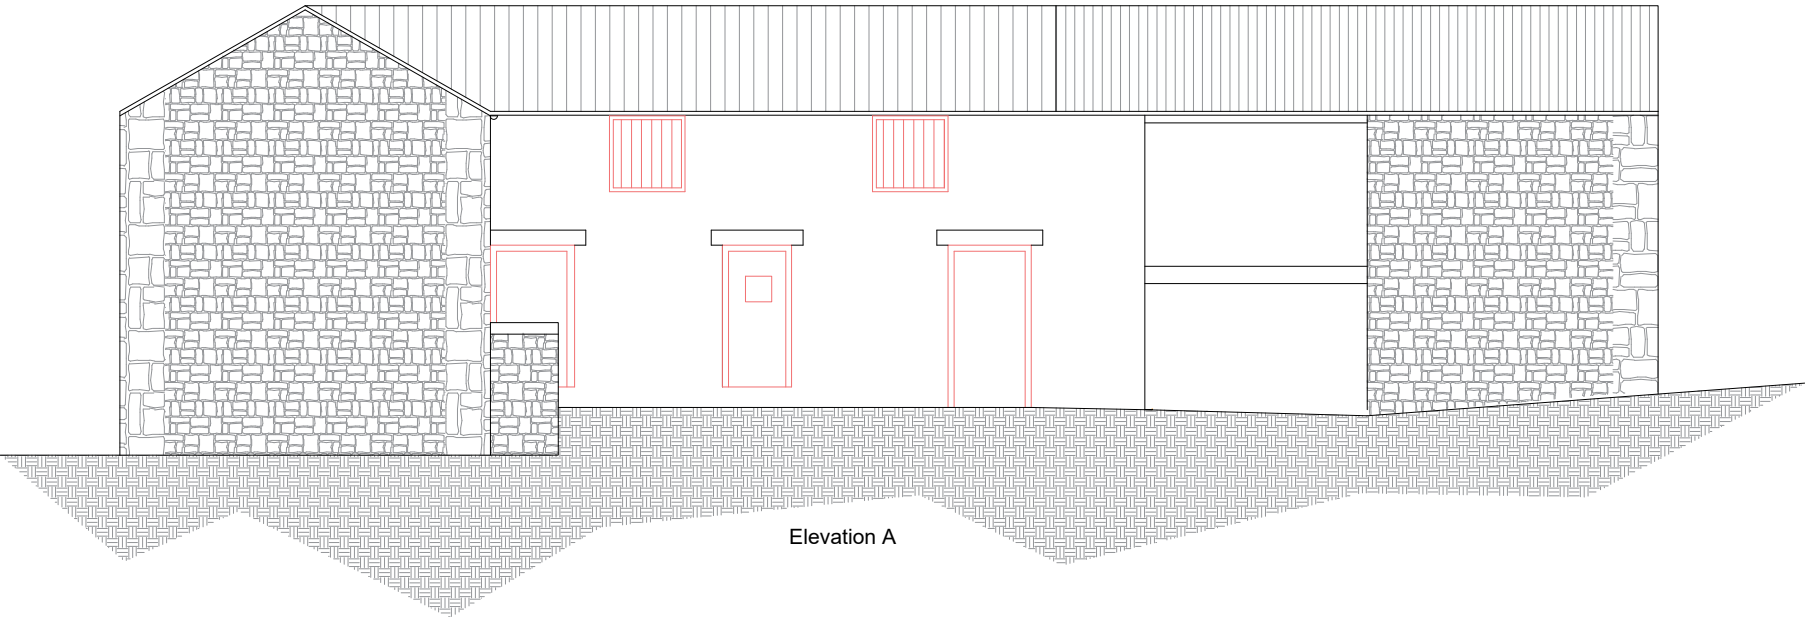


Elevation A

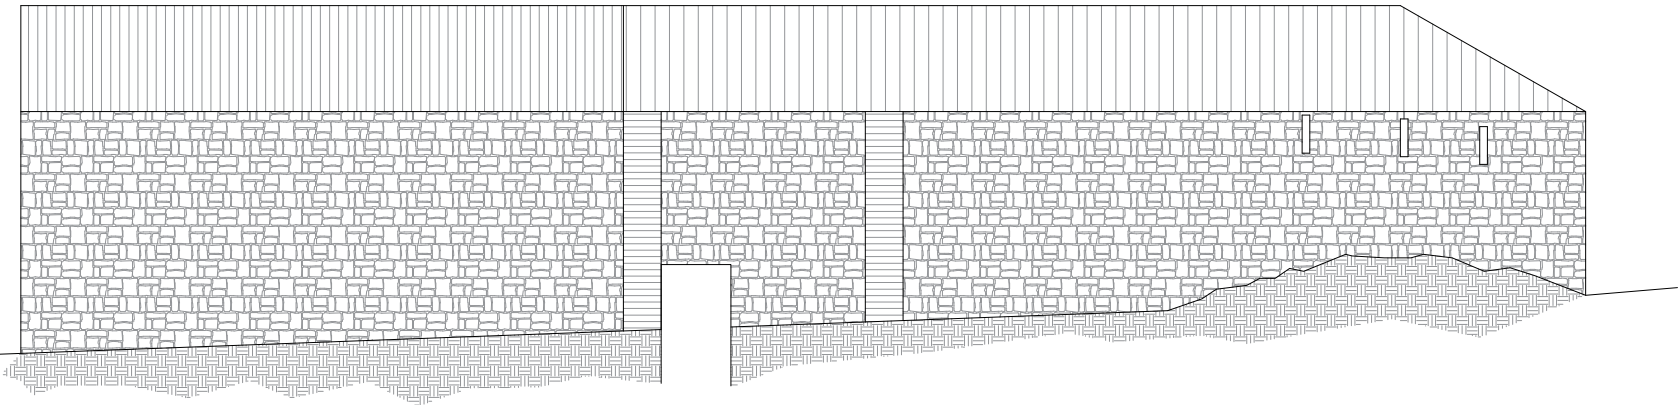

Elevation C

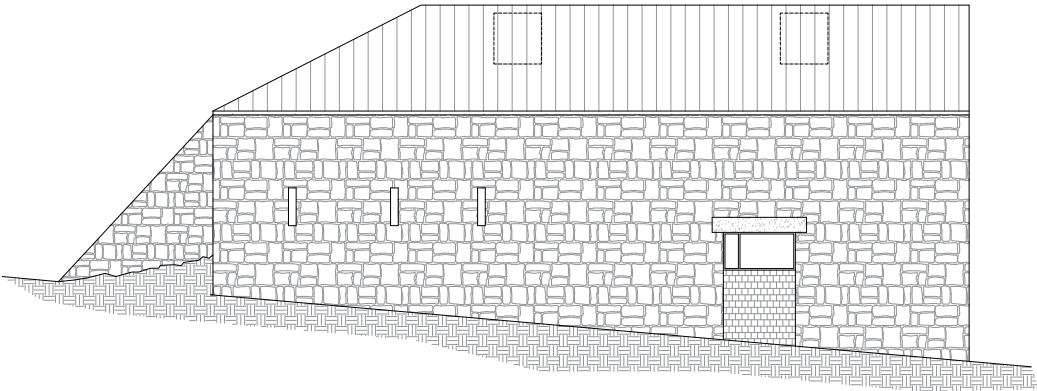

Elevation D

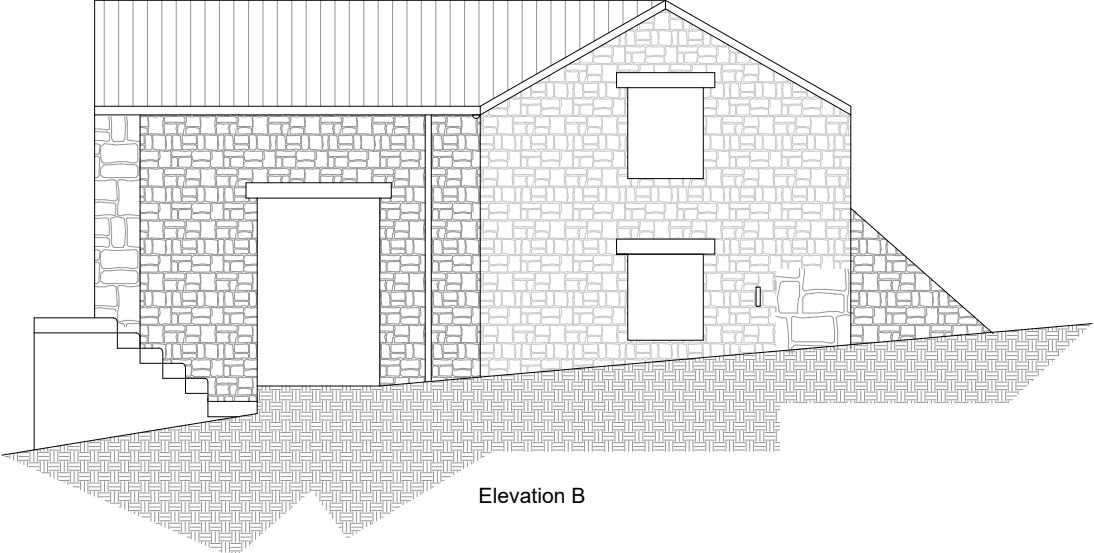

Elevation B



Lane End  
Tadmore Road  
West Felton  
Owesity  
Shropshire  
SY11 4ER  
Tel: 06161 610317  
Email: info@forgeproperty.co.uk

Notes;

|                                                          |                             |
|----------------------------------------------------------|-----------------------------|
| <b>Project;</b><br>Cae Madog Traditional Barn conversion |                             |
| <b>Title;</b><br>Existing Elevations                     | <b>Scale (A3);</b><br>1:100 |
| <b>Dwg No;</b><br>Thom-EE-001                            | <b>Date;</b><br>17/03/21    |

Revision;