


For Planning & L.B.C

Scale 1:200 at A3

*Please ensure all dimensions are confirmed
on site prior to construction, do not scale!*

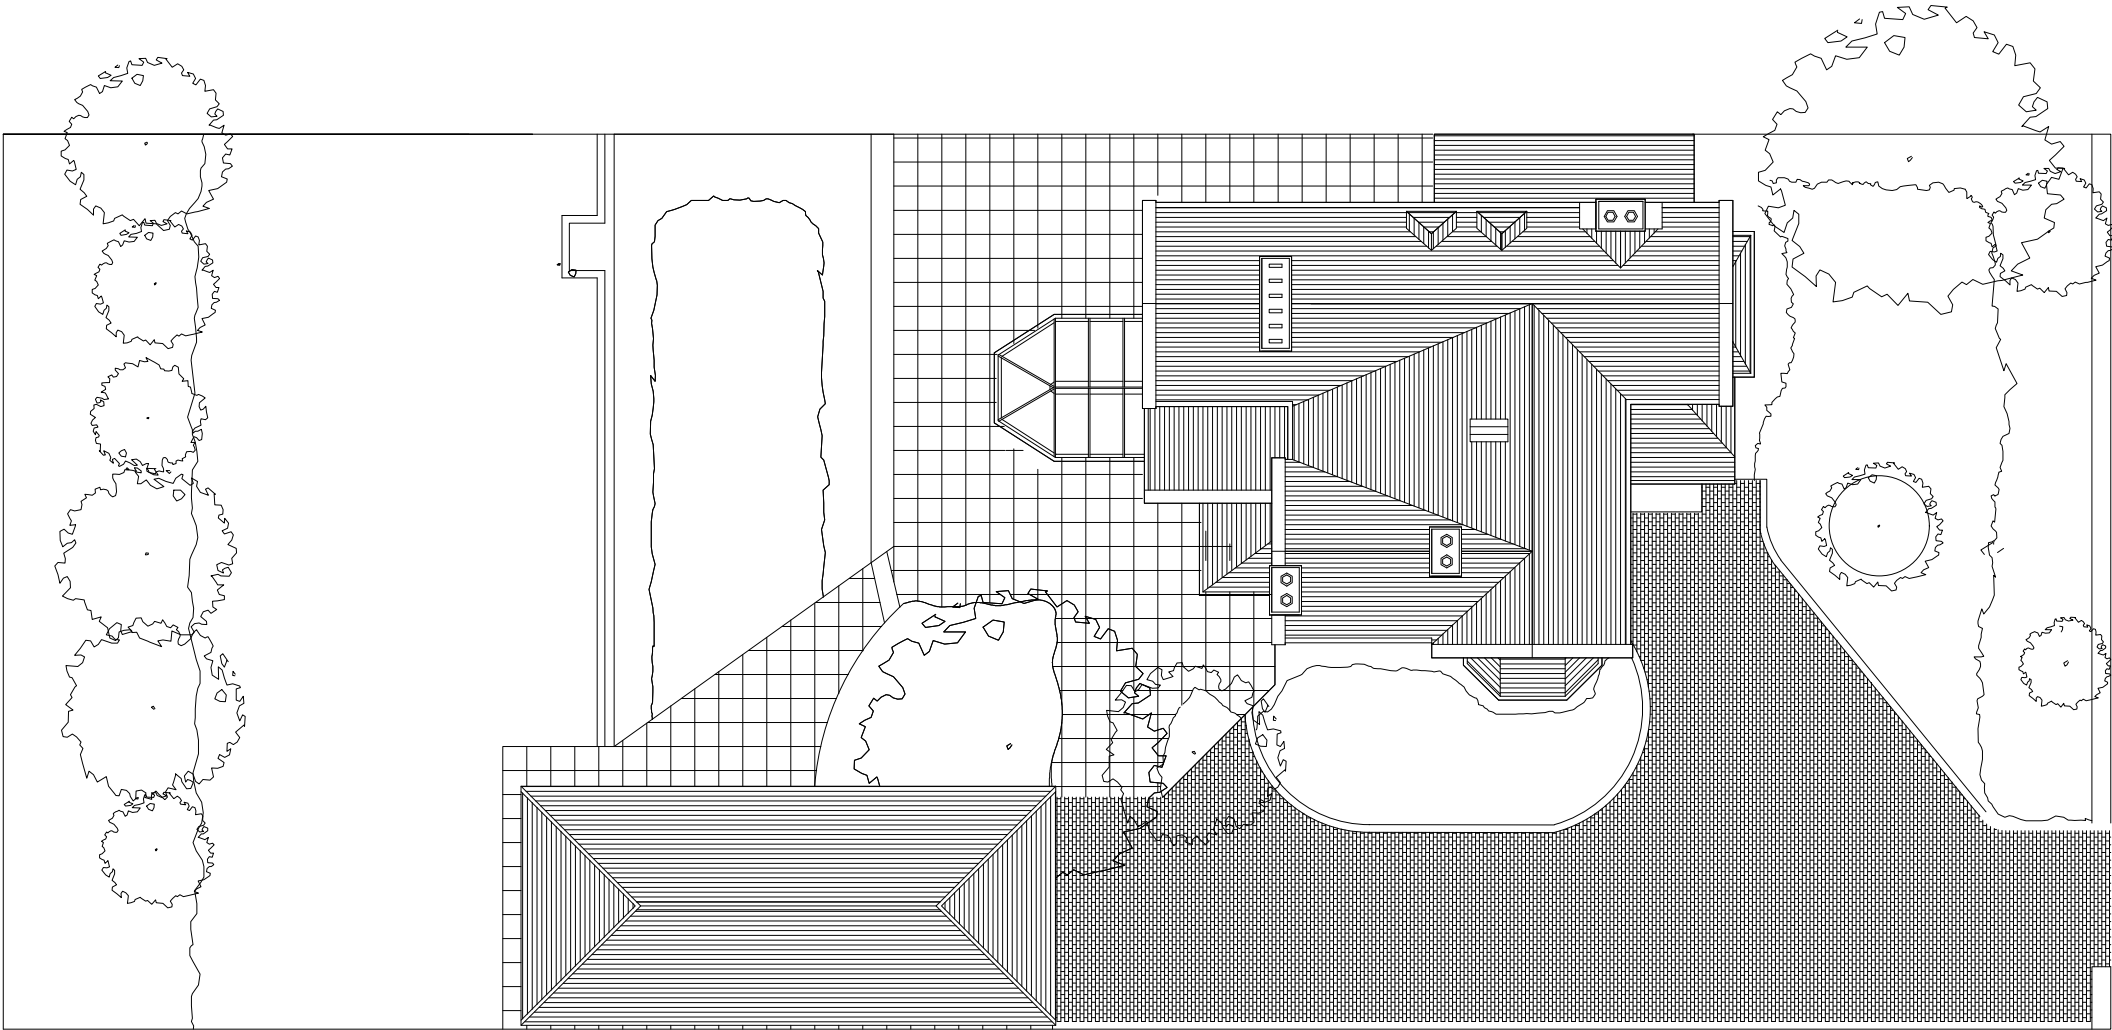

Site as existing



Epworth Lodge, Grove Rd, Wrexham
For Mr & Mrs Thomas
Measured drawings as existing
S. Pemble RIBA NOV MMXIX