


SITE AS PROPOSED

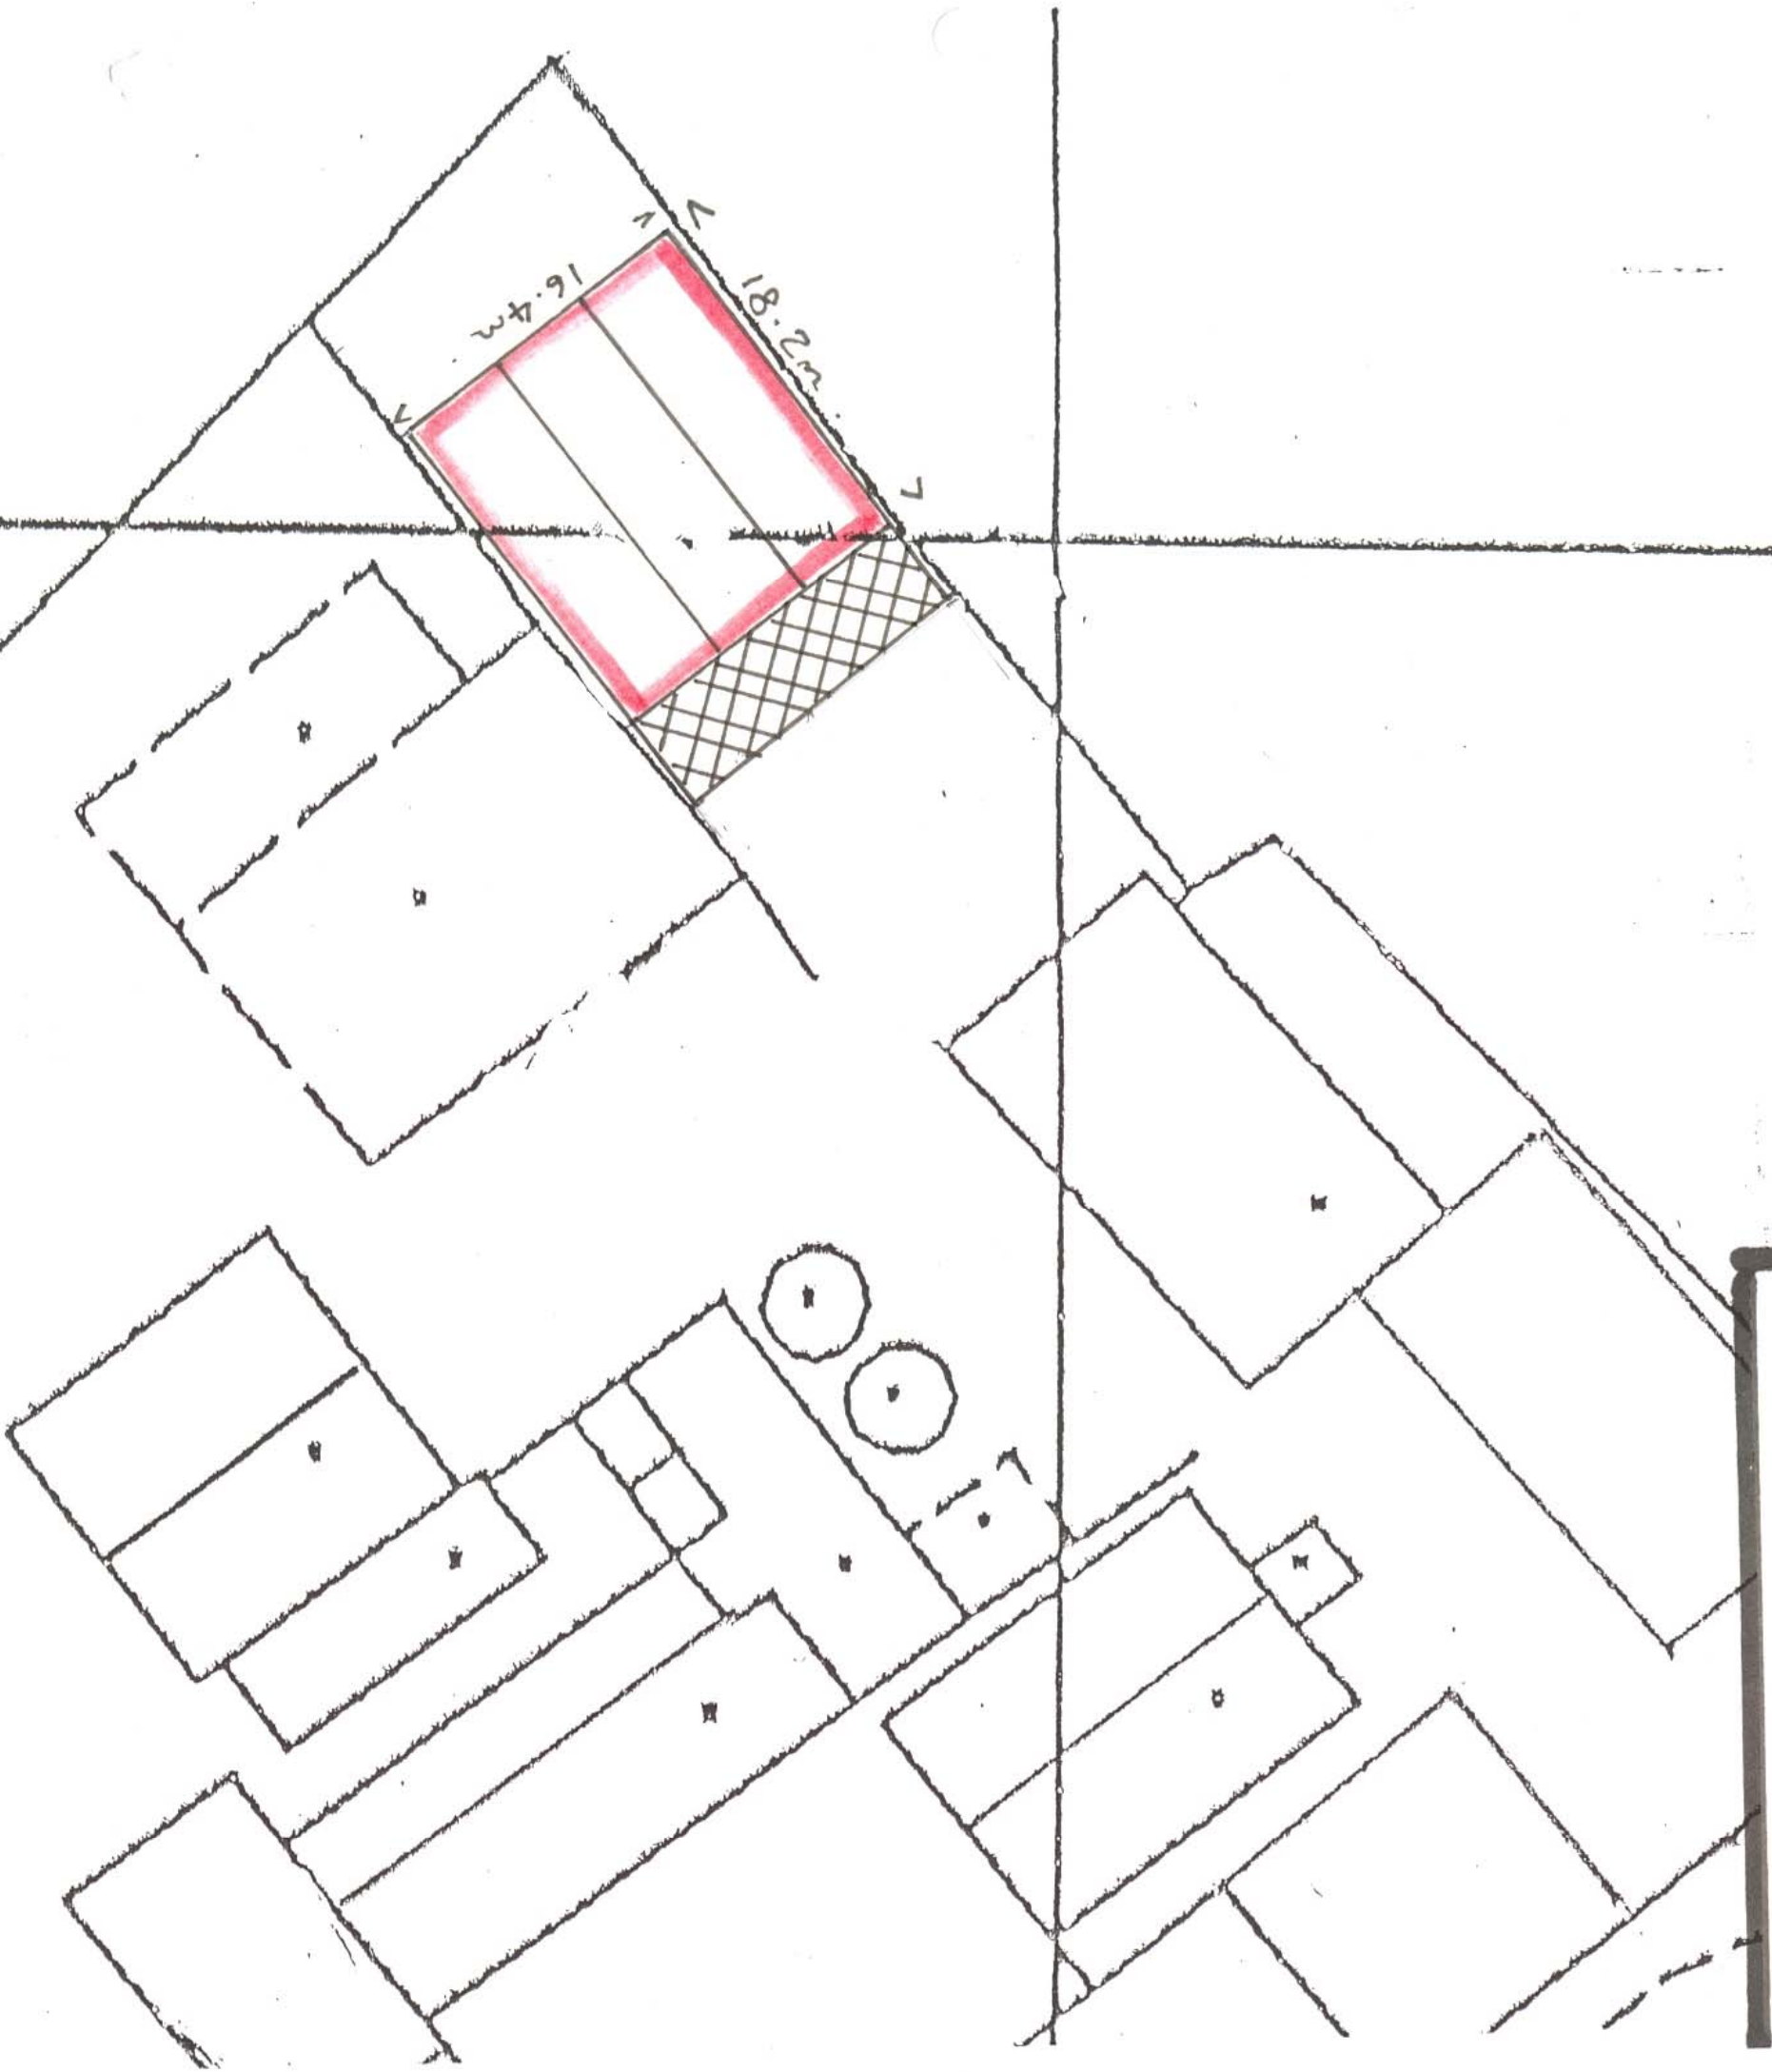

KEY



= PROPOSED NEW BUILDING



= CAR PARKING AREA

DIMENSIONS OF BUILDING - AS SHOWN