


Section A-A- Beaumaris

ACCREDITED CONSTRUCTION DETAILS TO
BE IMPLEMENTED THROUGHOUT IN
ACCORDANCE WITH SAP CALCULATIONS

SECTION SHOWN FOR HEIGHTS ONLY-
TIMBER FRAME MANUFACTURER TO
FORWARD STRUCTURAL SECTIONS AND
DETAILS TO LOCAL AUTHORITY PRIOR TO
COMMENCEMENT OF WORKS

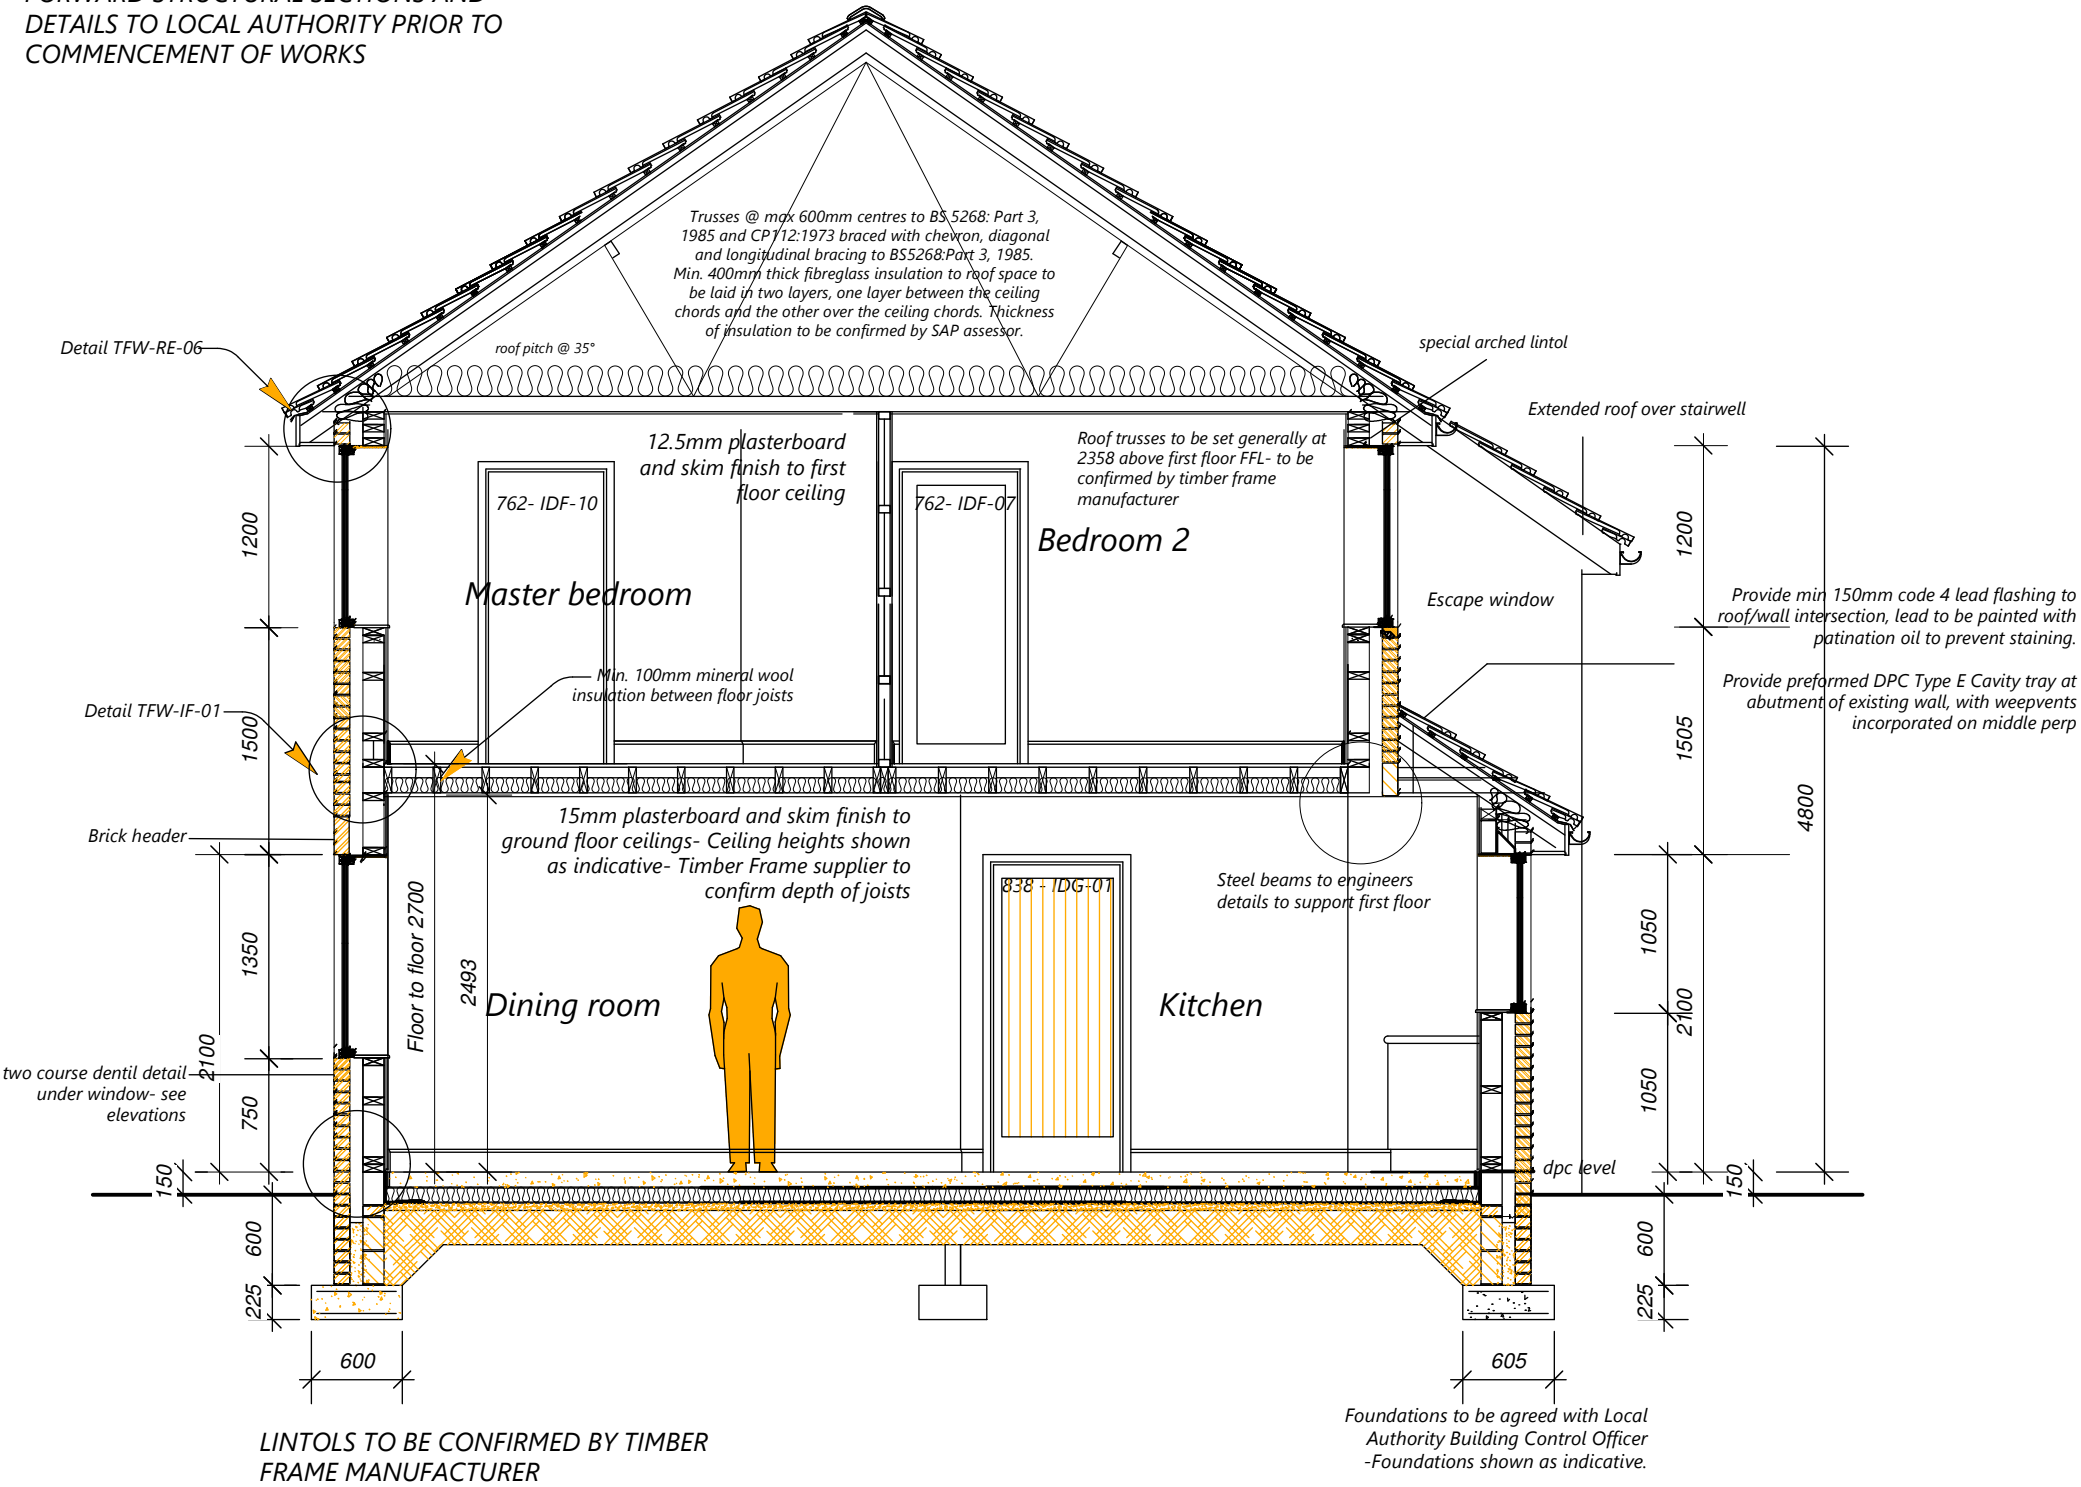

HOUSE TYPE HASN'T YET RECEIVED PLANNING APPROVAL FOR REVISED DESIGN

Plot 7

PROJECT TITLE					
Residential Development at Willow Cottage, Ruabon, Wrexham LL14 6LE					
DRWG. TITLE.	DATE	SCALE	DRWG NO.	Sheet	REV
Beaumaris Section A-A	March 2021	1:50 @ A3	G080/023	3 of 5	