
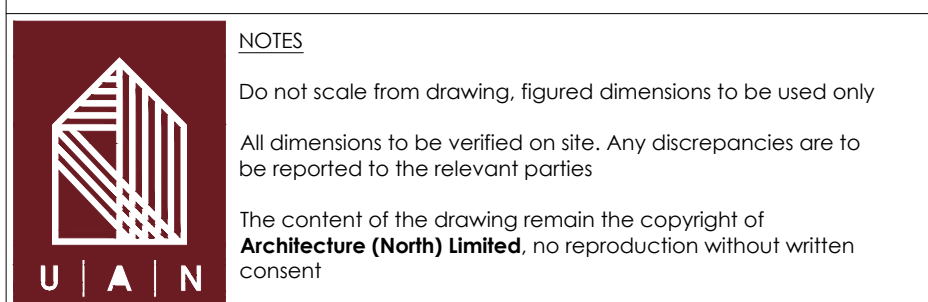


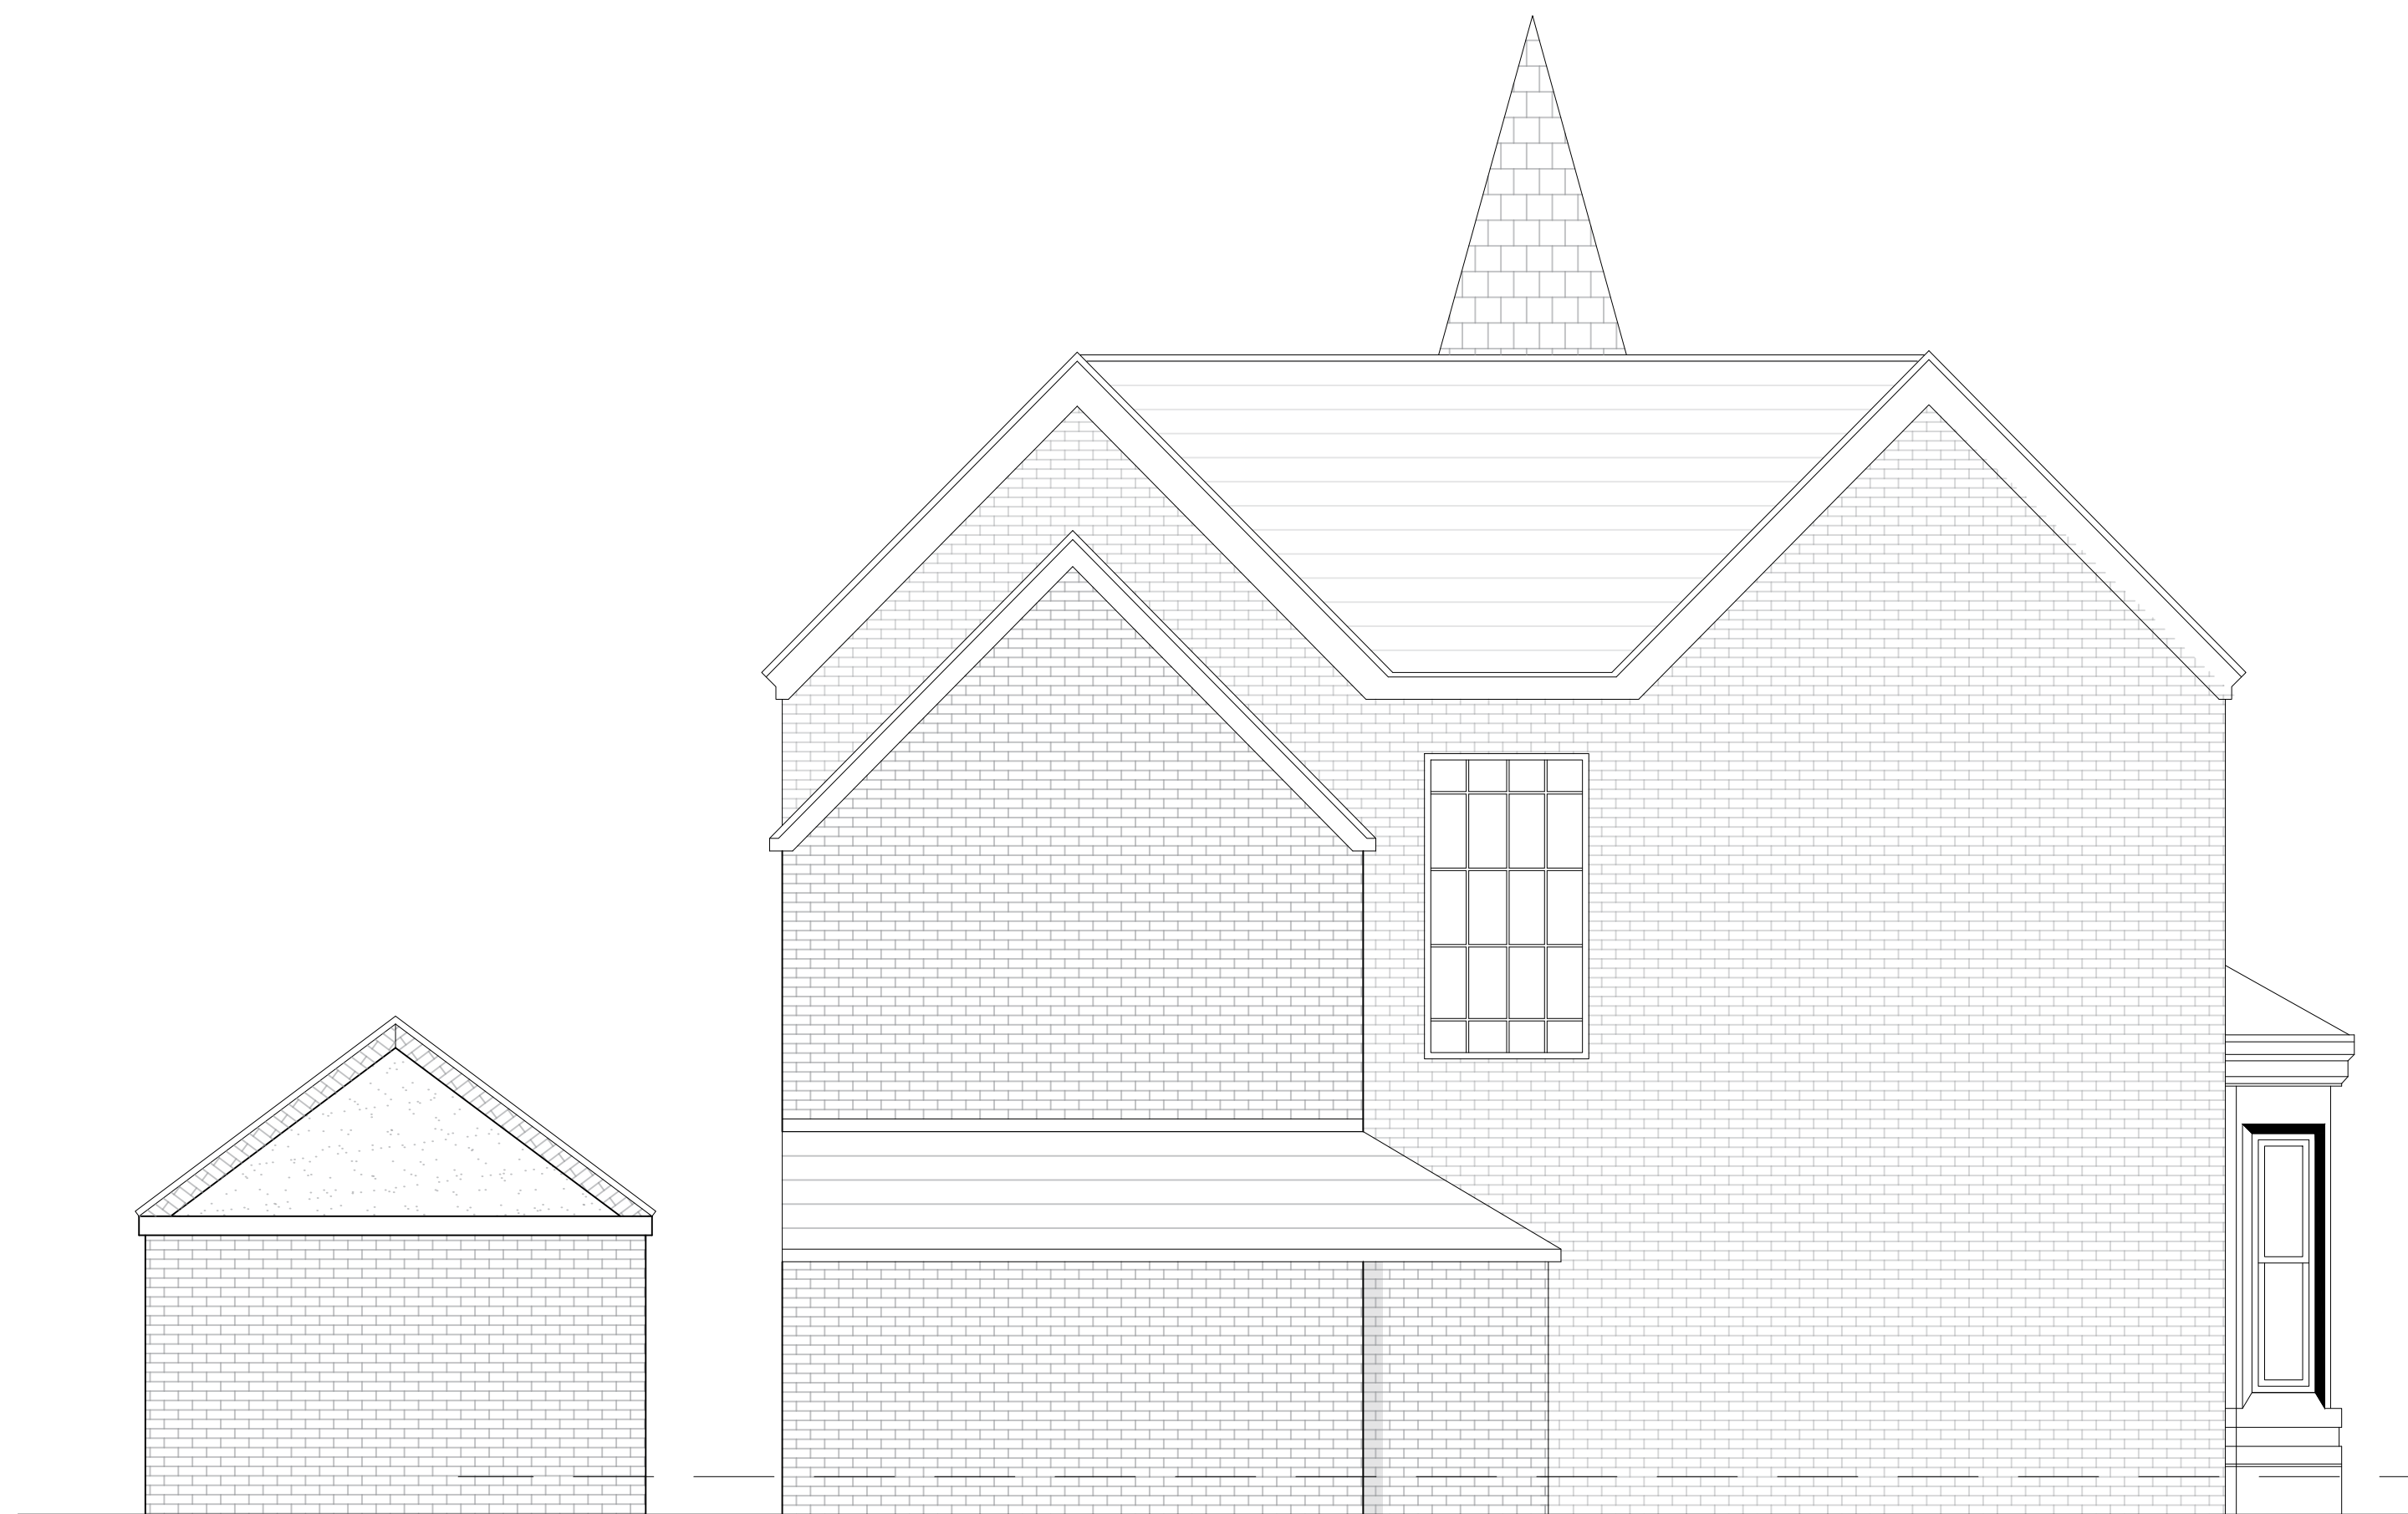

revision	description	drawn	check	date	client	drawn	scale	size
A	Elevations updated in line with survey information	RW	AK	26/01/21	Chestnut Healthcare	AP	1:50	A1
					address	checked	file	
					9 Grove Road, Wrexham	AK	Elevations as Existing	
						date		
						17/09/20		
					proj no.	status	dwa no.	revision
					19-205	PLANNING	19-205 EL01	A