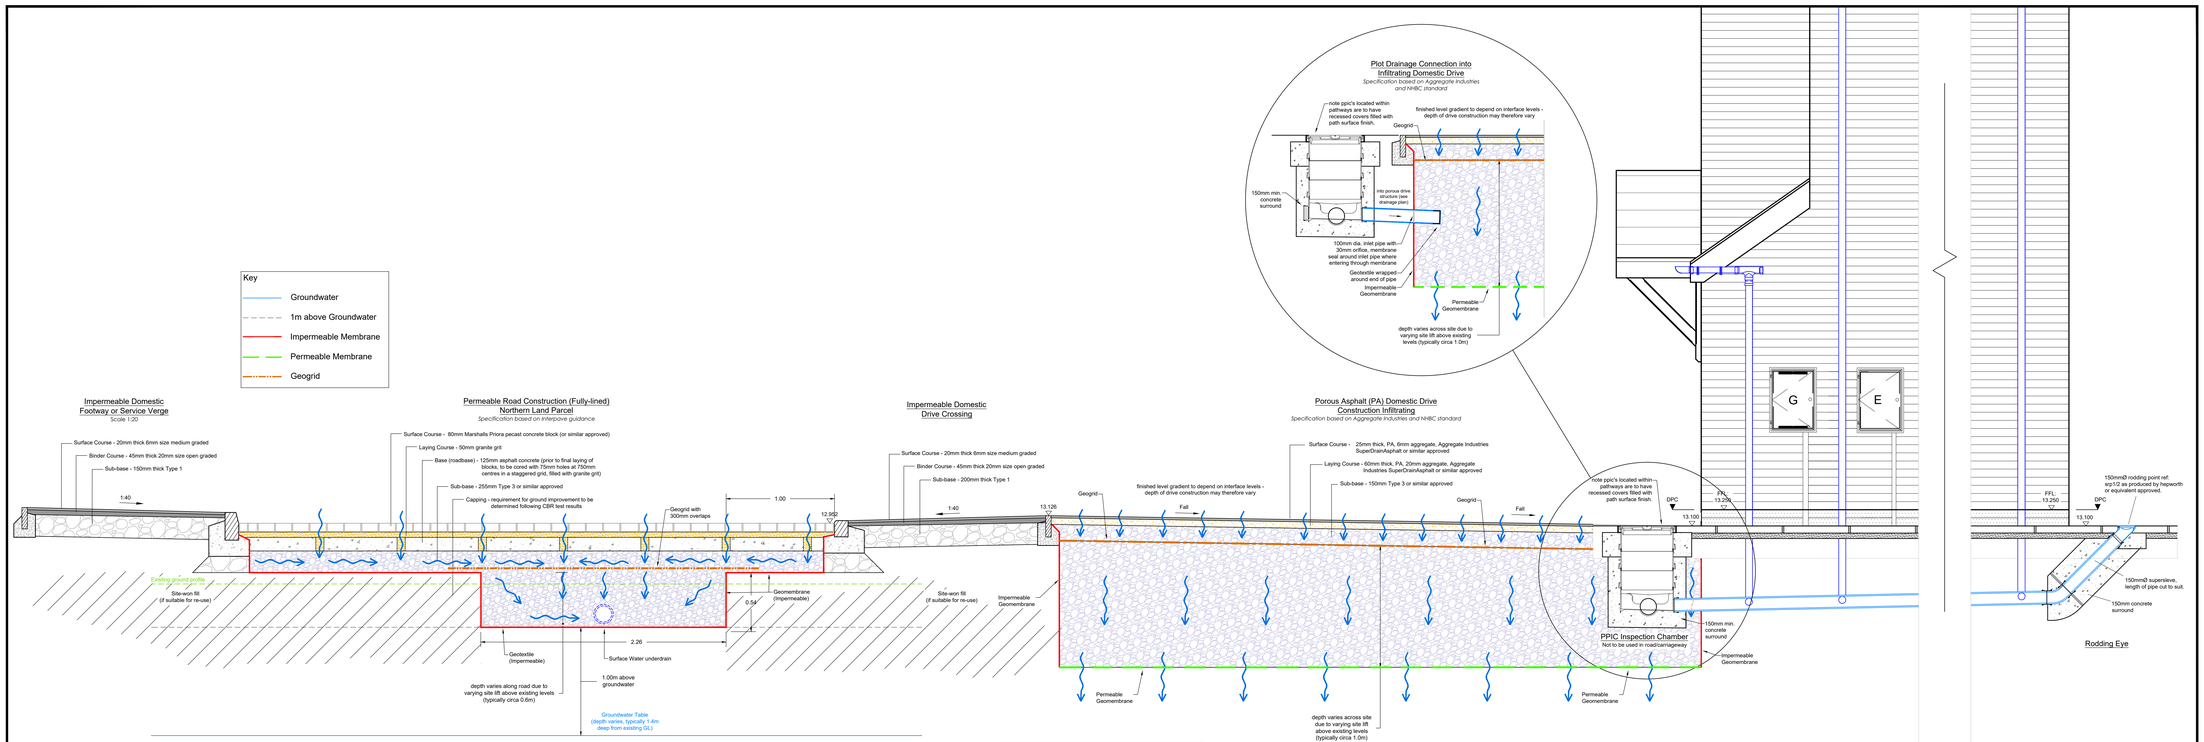


Section Through C-C Plot 57
Scale 1:20

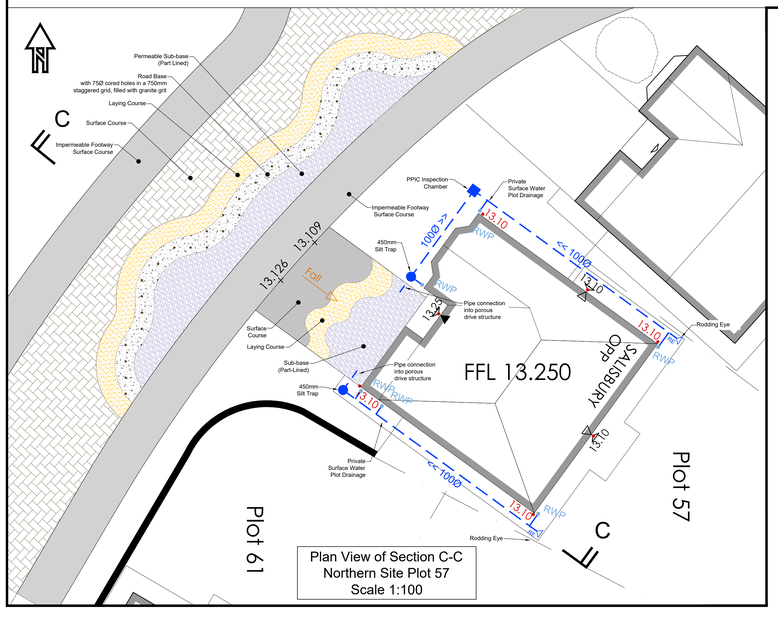


Legend

- FFL 13.550 Finished Floor Level
- 13.40 External Spot Level
- Plot Access
- RWP Rain Water Down Pipe
- RE Rodding Eye
- PPIC Inspection Chamber
- PPIC 450mm Silt Trap
- Private Surface Water Plot Drainage
- Private Perforated Underdrain
- Private Drive Surface Course (Permeable)
- Private Drive Laying Course
- Private Drive Sub-base
- Road Surface Course (Permeable)
- Road Laying Course
- Road Base
- Road Sub-base
- Footway Surface Course (Impermeable)

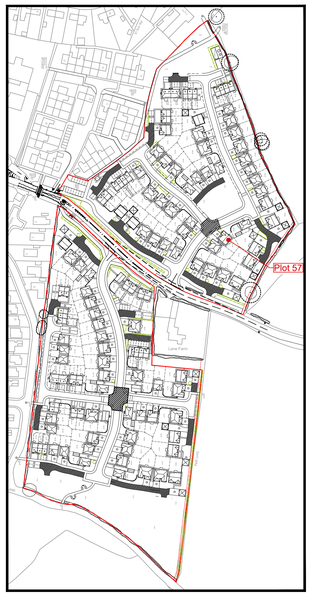


| Mark | Date | Details | By |
|---|---|---|---|
| B | 25.06.21 | FW sewer removed | CP |
| A | 25.06.21 | Preliminary issue for Client review and comment | CP |

Revision history

Drawing originator:
BETTS HYDRO CONSULTING ENGINEERS
BETTS ASSOCIATES CONSULTING ENGINEERS
BETTS GEO CONSULTING ENGINEERS

Client:
Castle Green

Project title:
Rossett Road,
Rossett

Drawing title:
Drainage Schematic
sheet 2 of 2

Scale: As Shown for the original size of A0
Drawn by: CP | Checked by: RA | Passed by: RA | Date: June 2021
Drawing status:
For Information

| Job No: | Drawing No: Project | Origin | Volume | Level | Type | Disciplin | Number | Revision: |
|---|---|---|---|---|---|---|---|---|
| CA502 | | BET | | | C | 224 | | B |

Do not scale this drawing

6 -7 Old Marsh Farm Barns, Welsh Road, Sealand, Flintshire, CH5 2LY.
enquiries@bettshydro.co.uk
Chester 01244 288178 | Altrincham 0161 6135331