


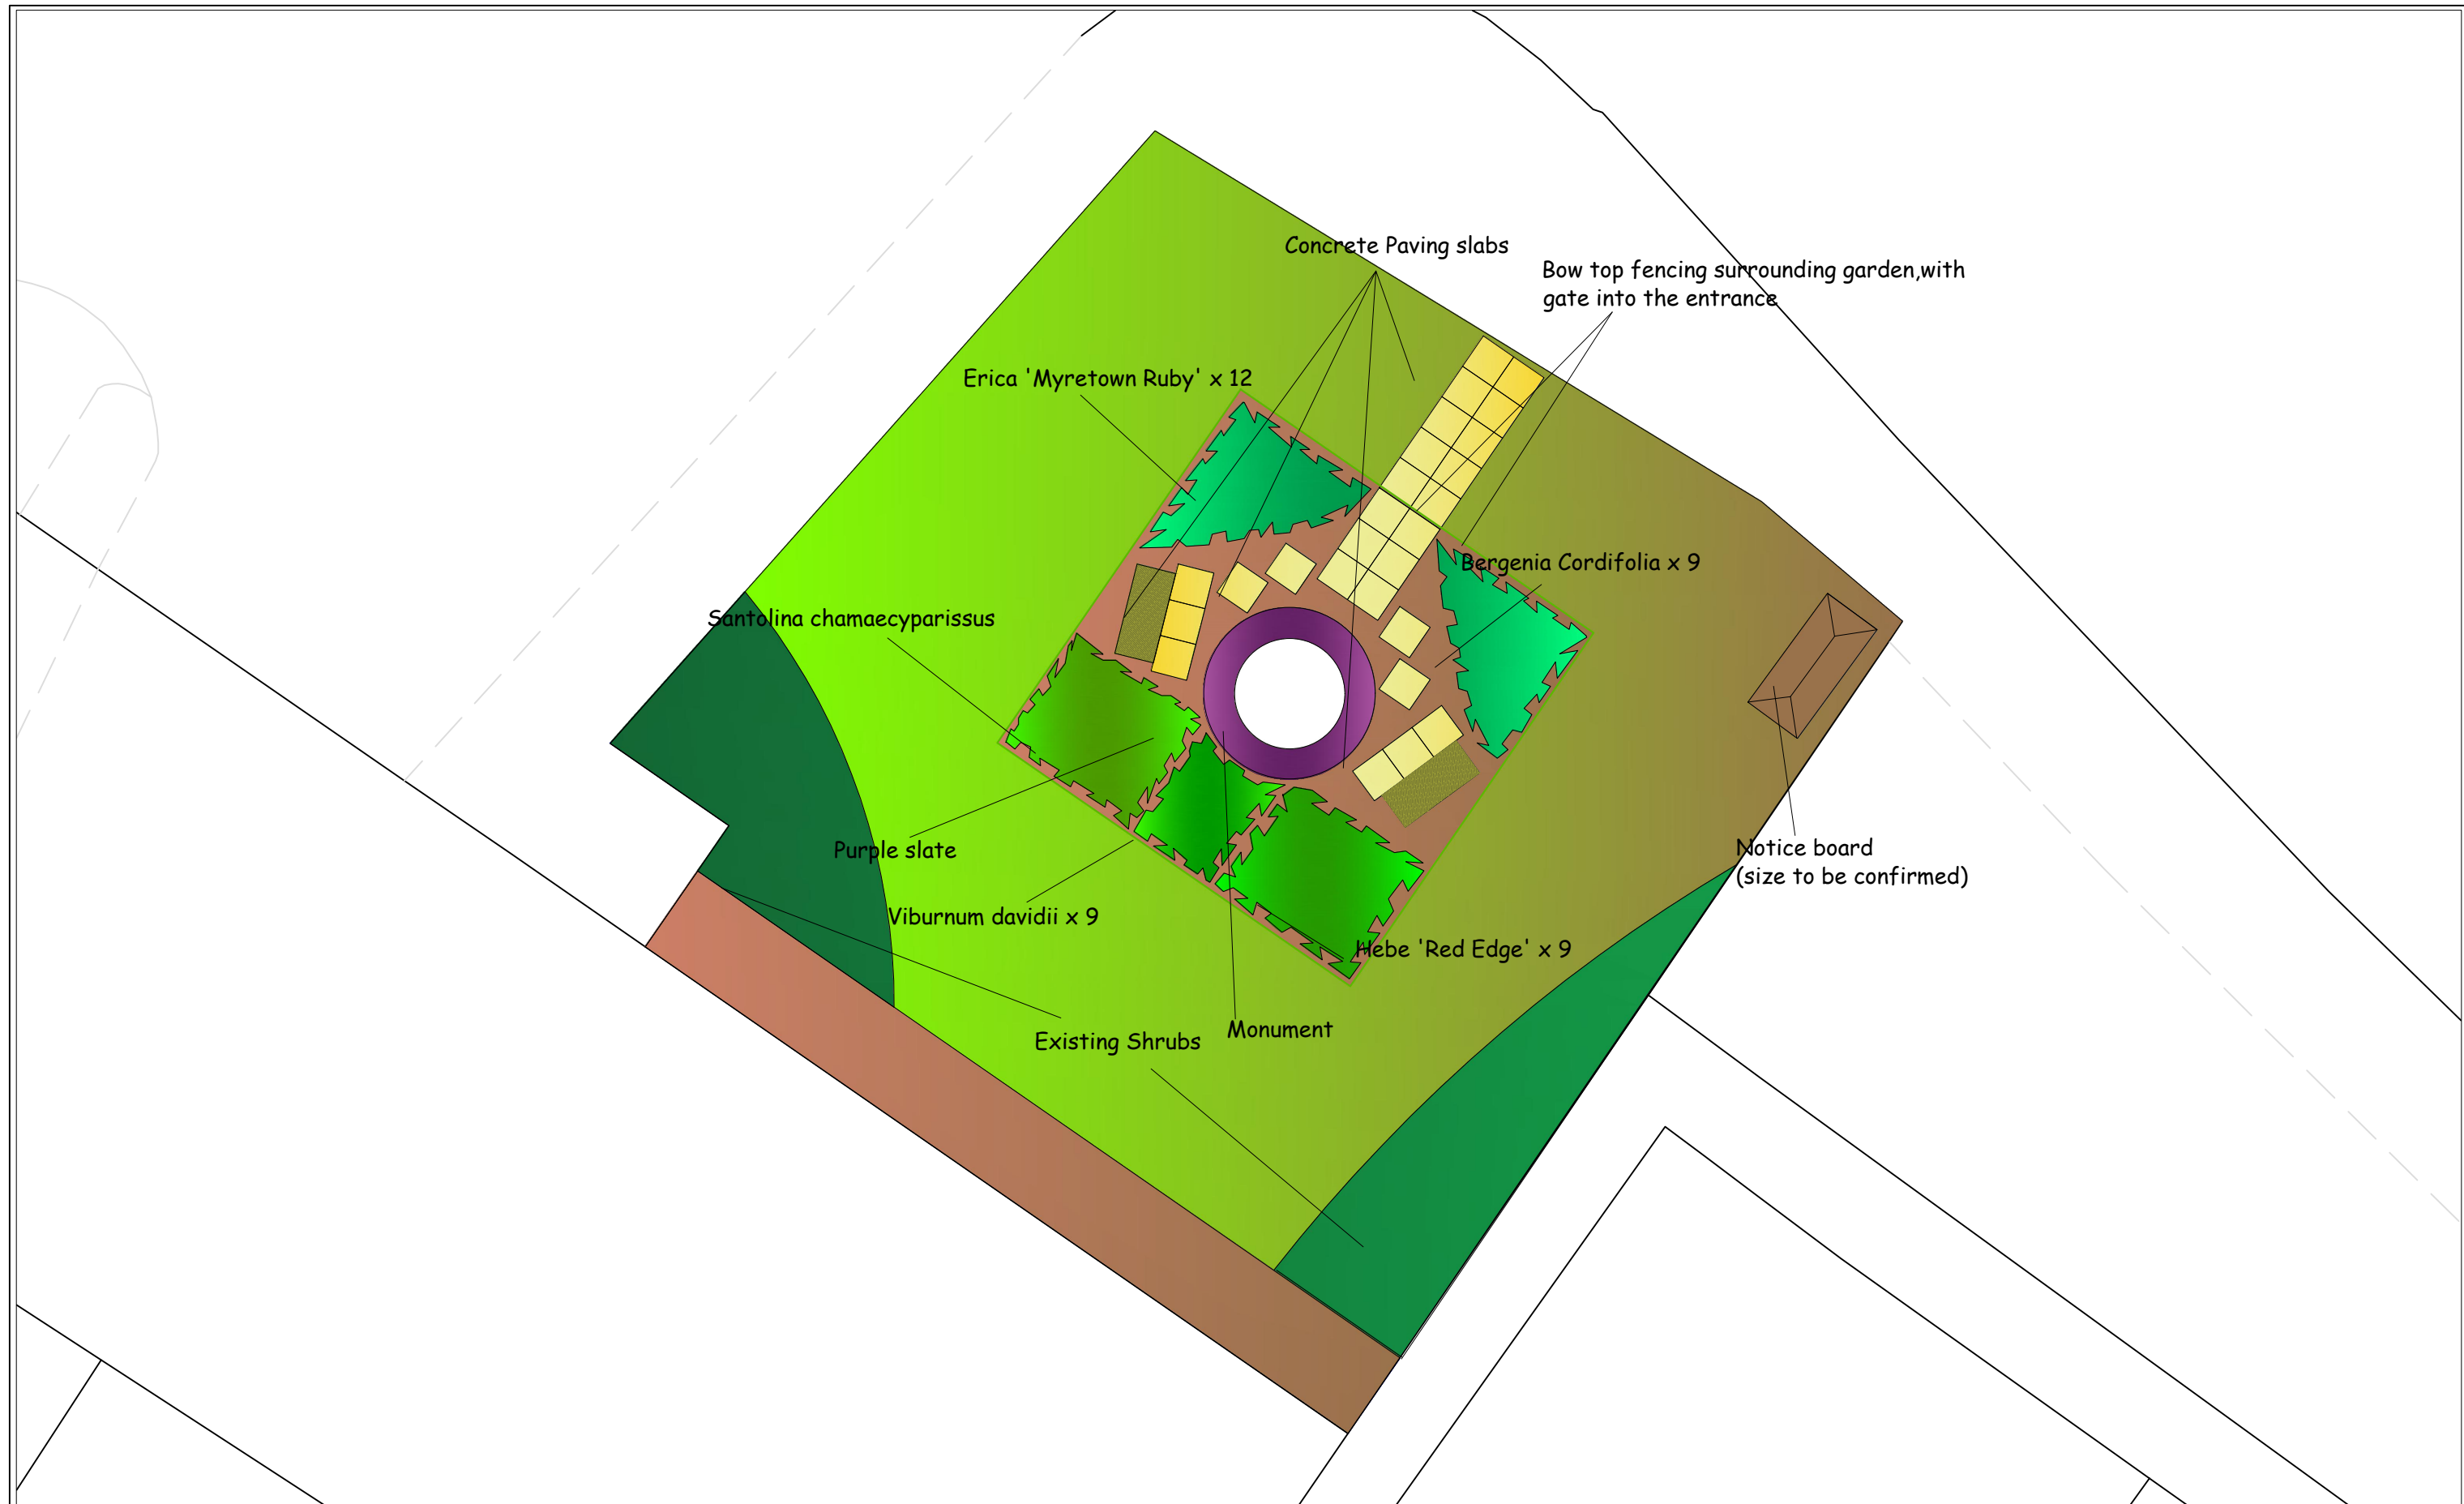

DRAWING NUMBER: 01 A	 WREXHAM COUNTY BOROUGH COUNCIL CYNGOR BWRDEISTREF SIROL WRECSAM ABBAY ROAD SOUTH, W.I.E., WREXHAM LL13 9PW. DE FFORDD YR ABATY, Y.Dd.W., WRECSAM LL13 9PW. DARREN WILLIAMS PRIF SWYDDOG AMGYLCHEDD A THECHNEGOL CHIEF OFFICER ENVIRONMENT AND TECHNICAL Tel./Ffôn: (01978) 298989 www.wrexham.gov.uk www.wrecsam.gov.uk	JOB NUMBER: CE		SCALES: 1:100 @ A3	AMENDMENTS:		DATE	SCHEME TITLE:		
		SECTION:		NATIONAL GRID REF:		A Original Drawing		23/10/2019	DRAWING TITLE: Hightown Memorial Garden	
		DRAWN BY: NE		STATUS:		Scheme		DRAWING NUMBER:		
		CHECKED BY:								
		APPROVED BY:								
								01 A		