



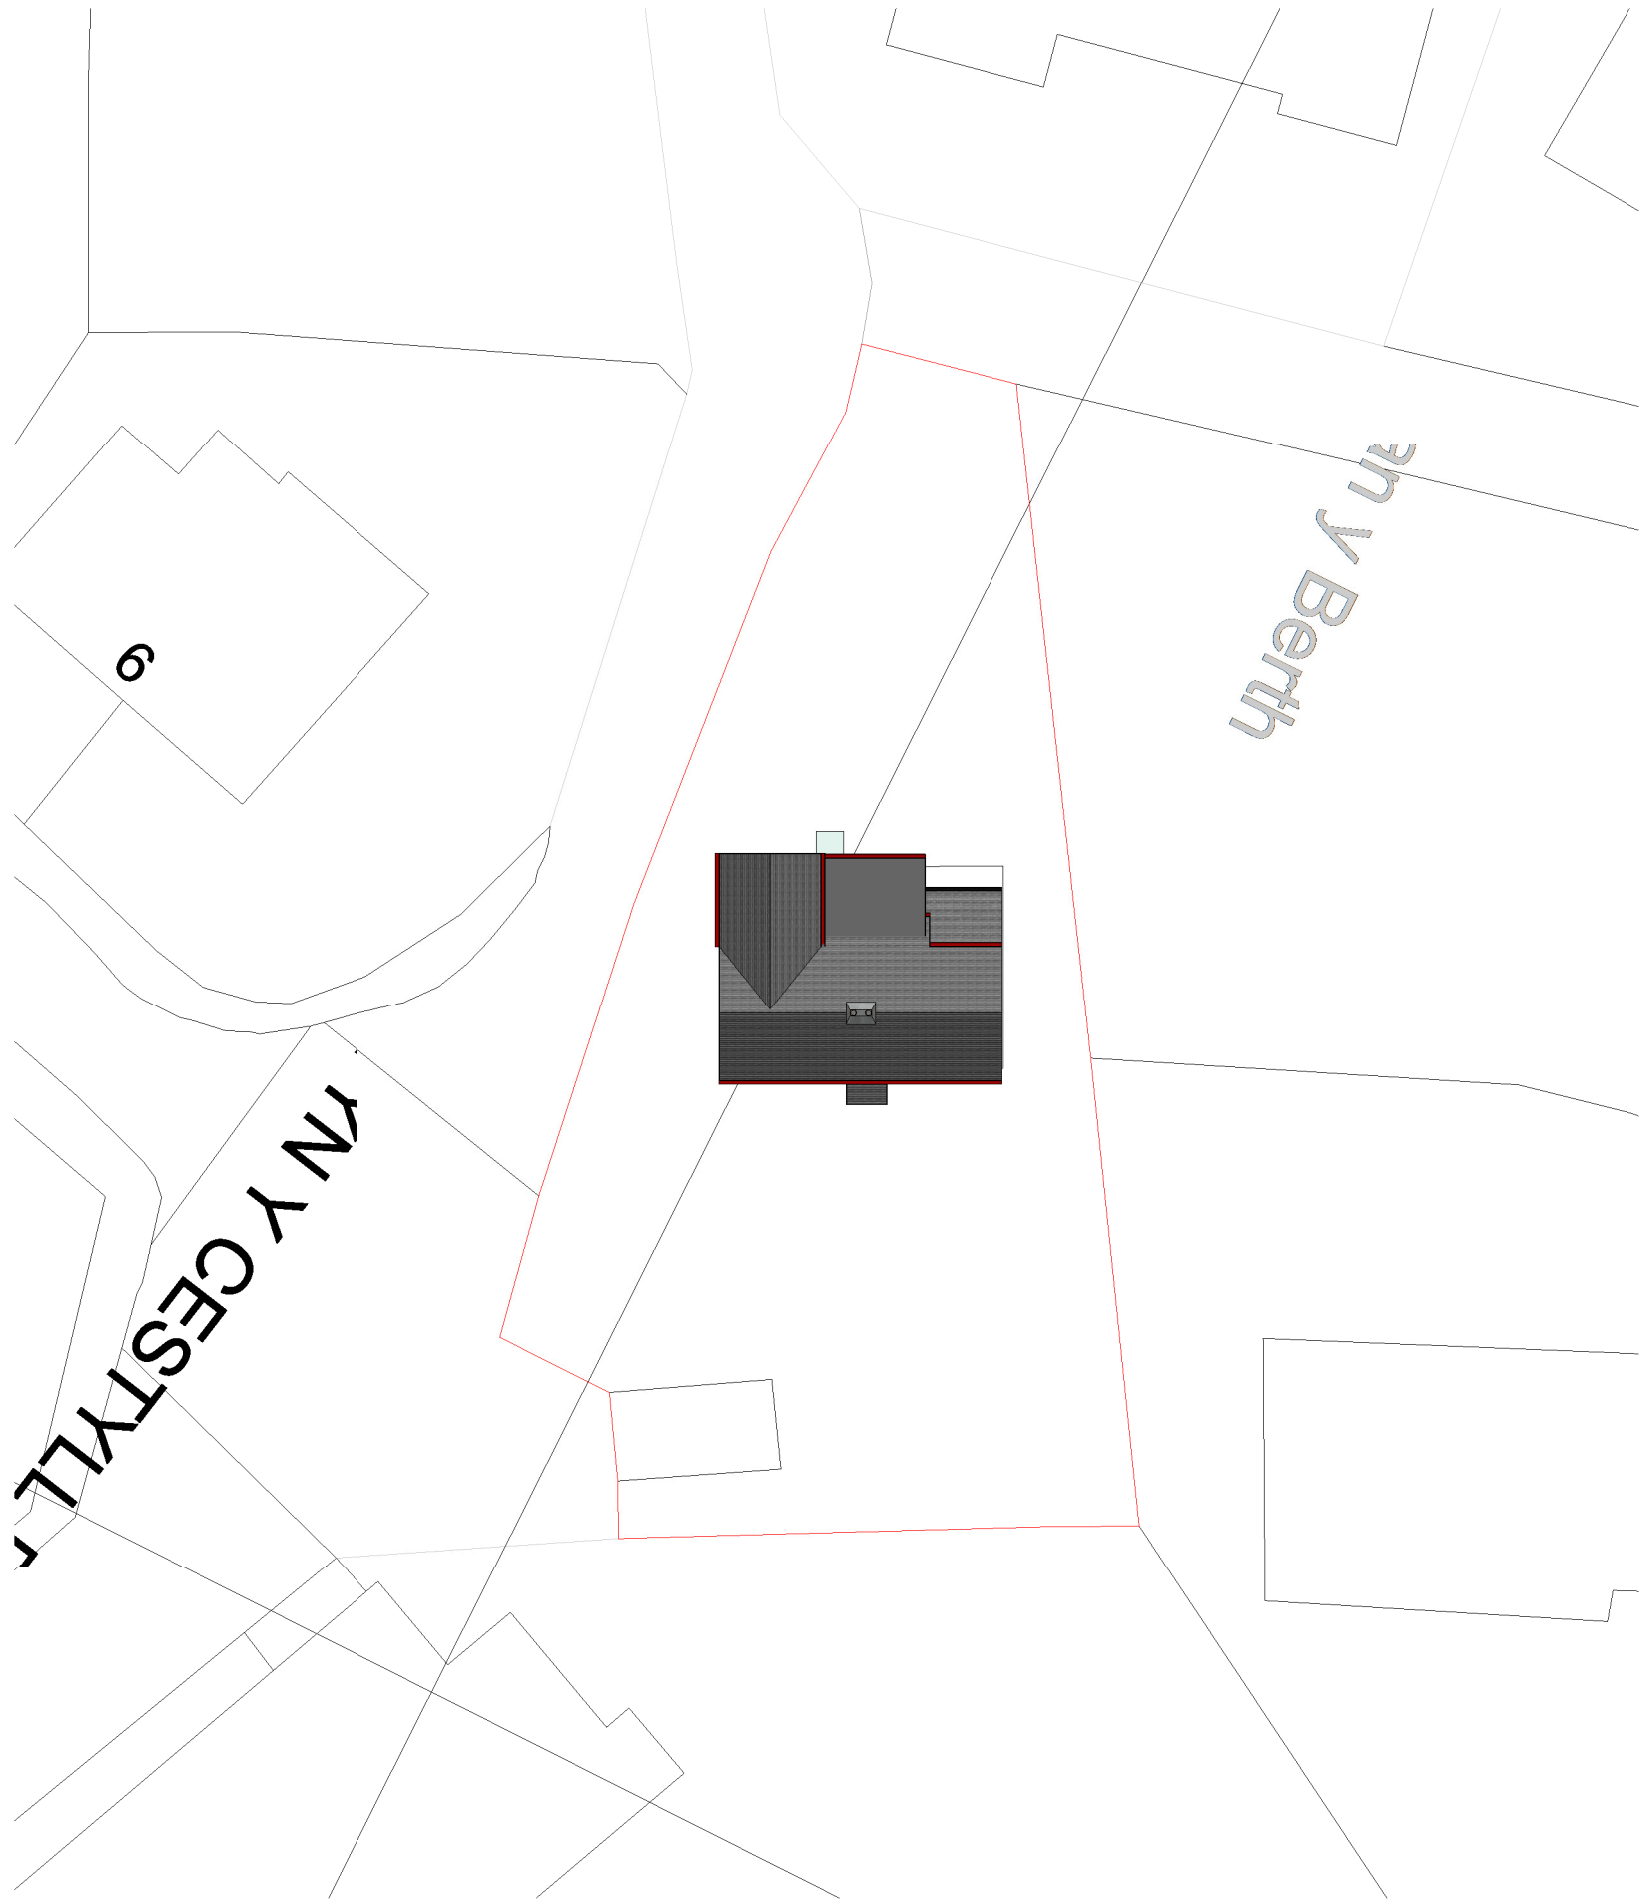

Block Plan  
1 : 250

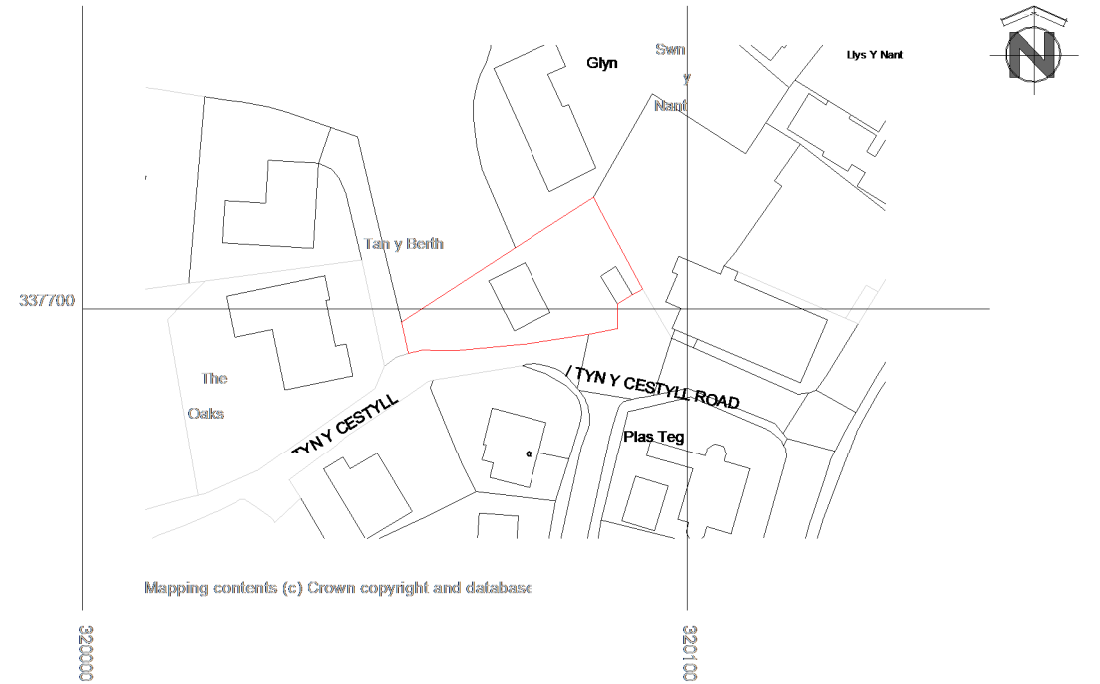

Site Location Plan  
1 : 1250

**DESIGN IN SAFETY**  
BRYMBO, WREXHAM, LL11 5FL  
[www.designinsafety.net](http://www.designinsafety.net)  
[admin@designinsafety.net](mailto:admin@designinsafety.net)  
07734037453

|                                                                           |                                 |           |
|---------------------------------------------------------------------------|---------------------------------|-----------|
| CLIENT:<br>MR JOSH HOLMES & MISS BETHAN KNIGHT                            |                                 |           |
| ADDRESS:<br>TAN Y BERTH, TYN Y CASTELL,<br>GLYN CERIOG, WREXHAM, LL20 7NL |                                 |           |
| DRAWING TITLE:<br>SITE LOCATION PLAN                                      |                                 |           |
| PROJECT NO:<br>DIS_AD_0105                                                | DRAWING NO:<br>DIS_AD_0105_SL01 |           |
| SCALE AT A3:<br>As indicated                                              | DATE:<br>07/06/21               | REVISION: |

All designs are the sole property of Design In Safety and may not be used without written agreement.  
Any discrepancies must be reported to Design In Safety for clarification.  
Do not scale off drawings. Site check dimensions are to be taken prior to works commencing.