


RYECROFT MEADOWS, OLD WREXHAM ROAD, GRESFORD
POSITION OF PROPOSED 2.10MS HIGH FENCE
CONDITION DISCHARGE

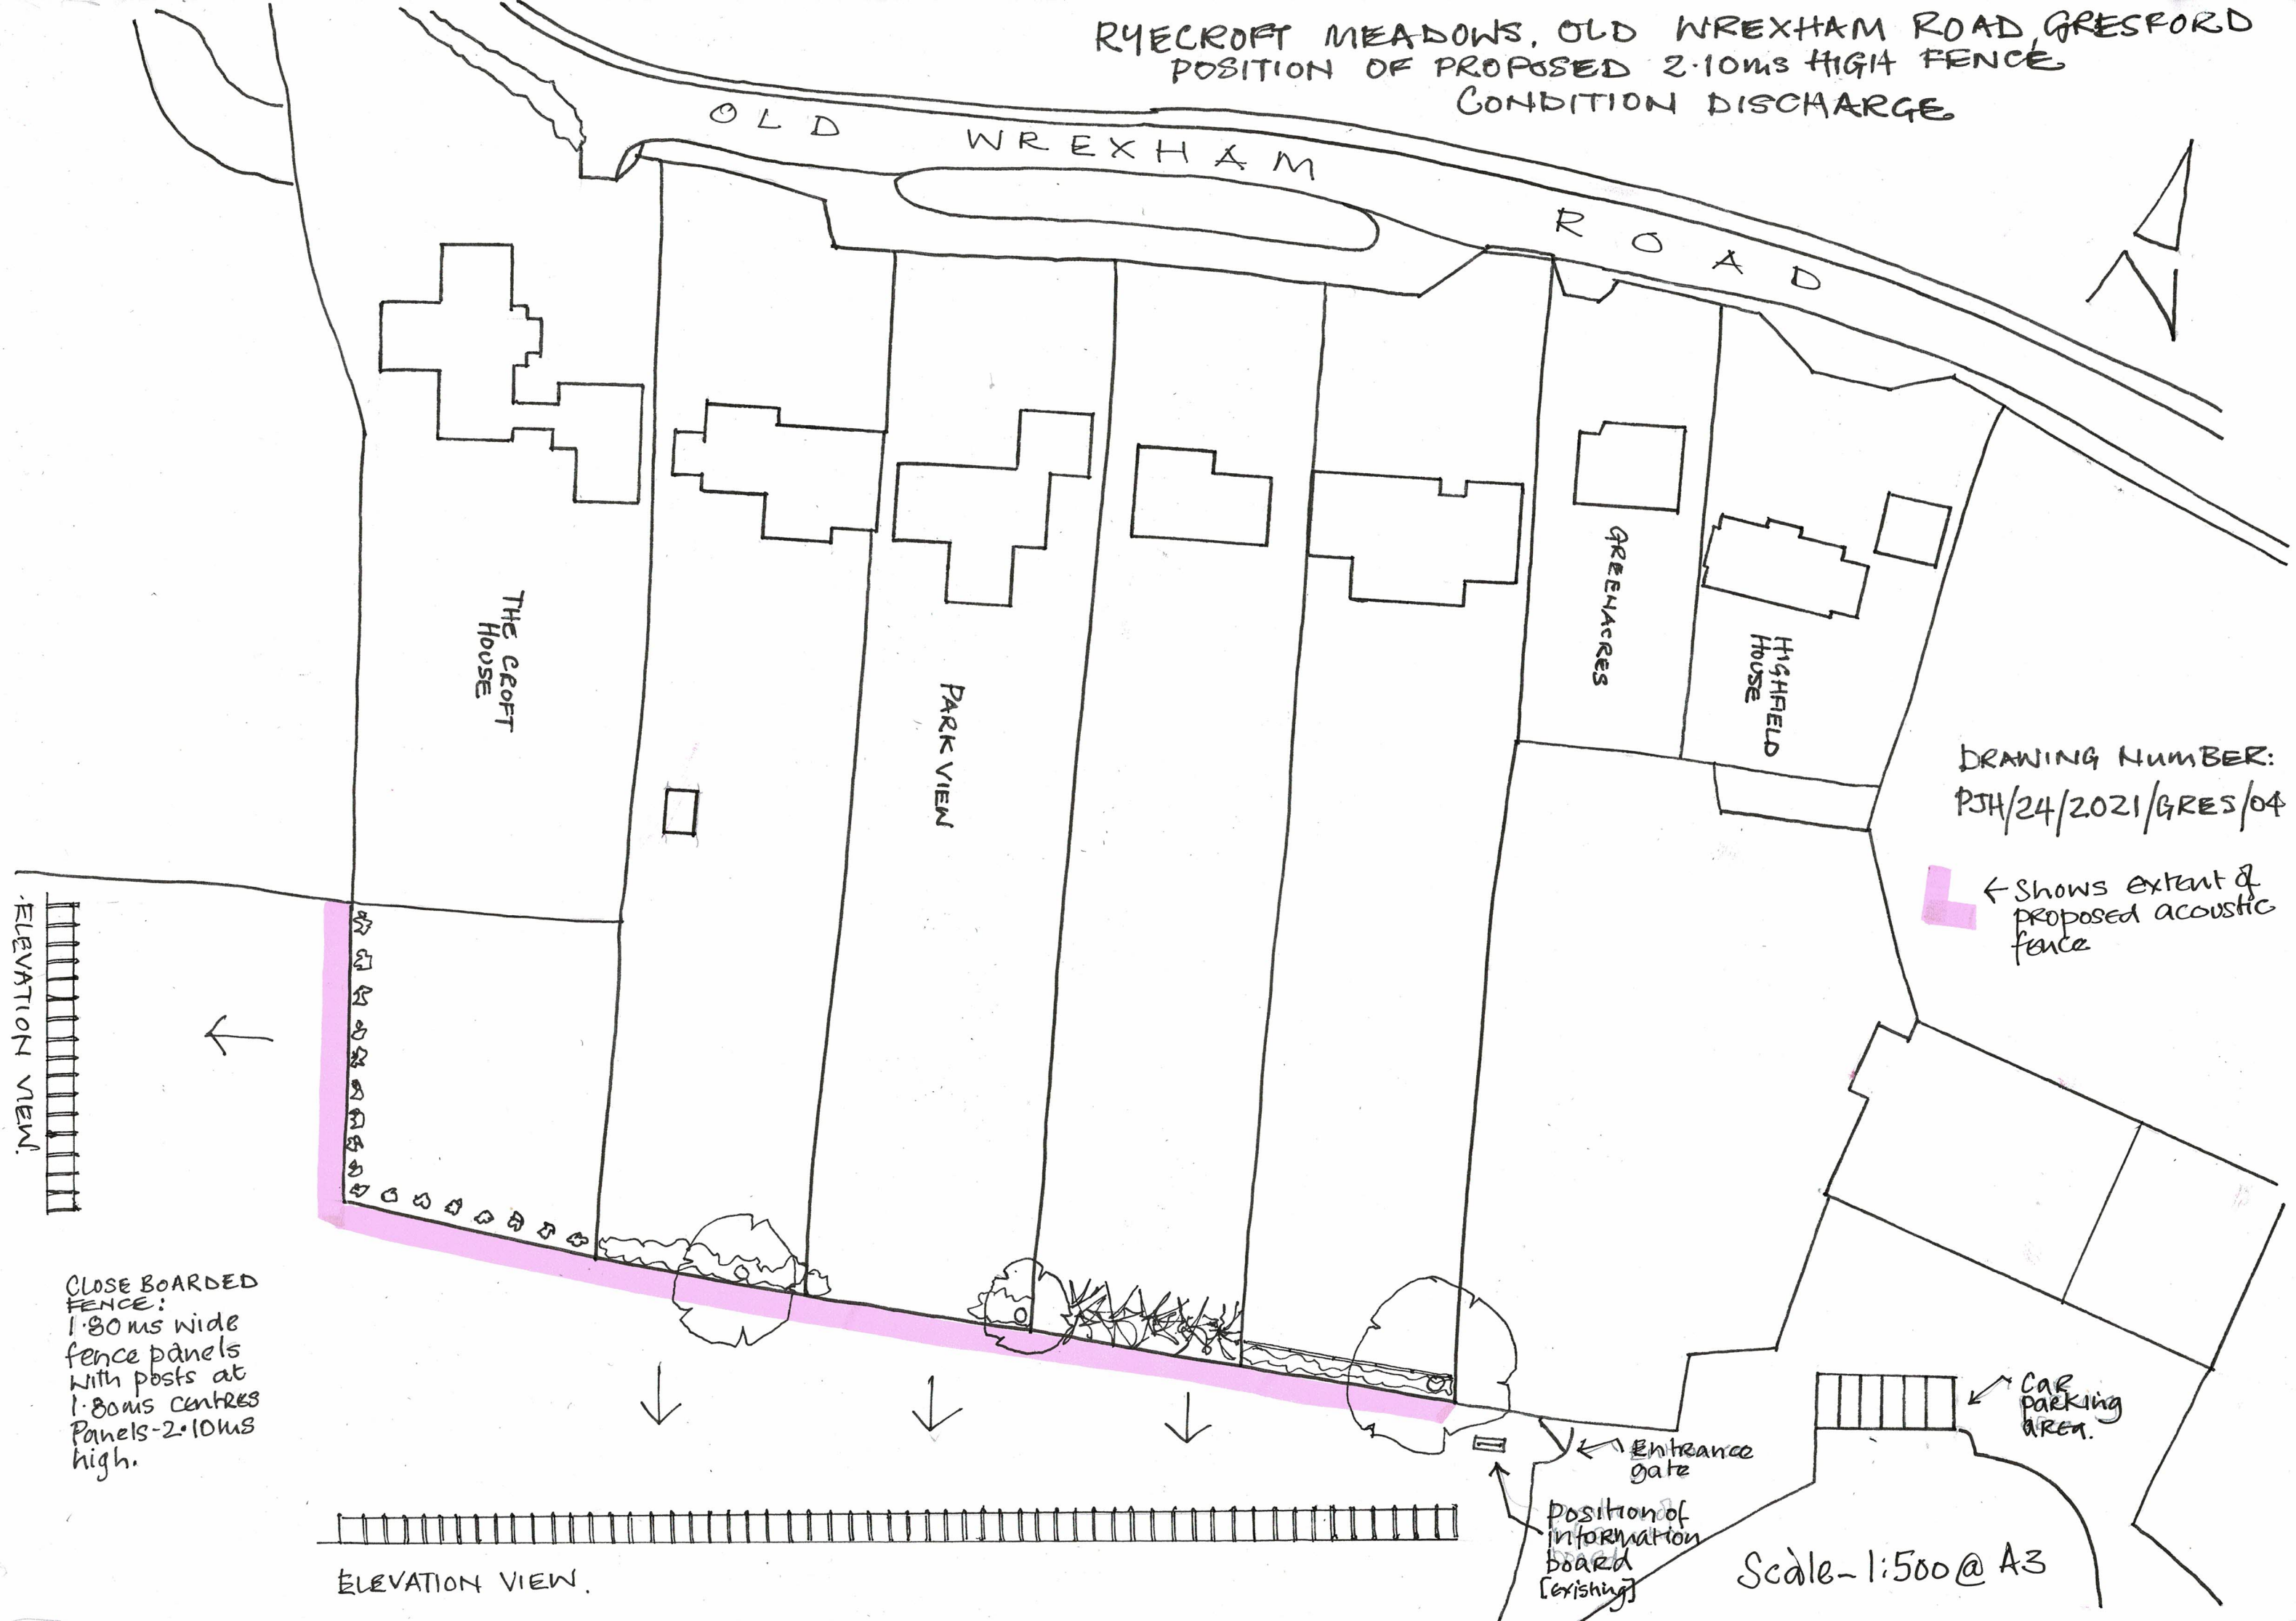

DRAWING NUMBER:
PJH/24/2021/GRES/04

← Shows extent of
proposed acoustic
fence


Car
parking
area.

Entrance
gate


Position of
information
board
(existing)

Scale - 1:500 @ A3

CLOSE BOARDED
FENCE:
1.80ms wide
fence panels
with posts at
1.80ms centres
Panels - 2.10ms
high.

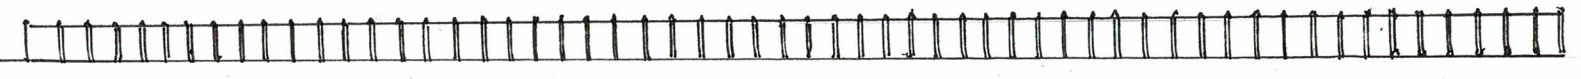

ELEVATION VIEW.

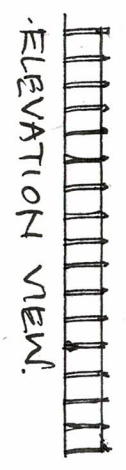

ELEVATION VIEW.