


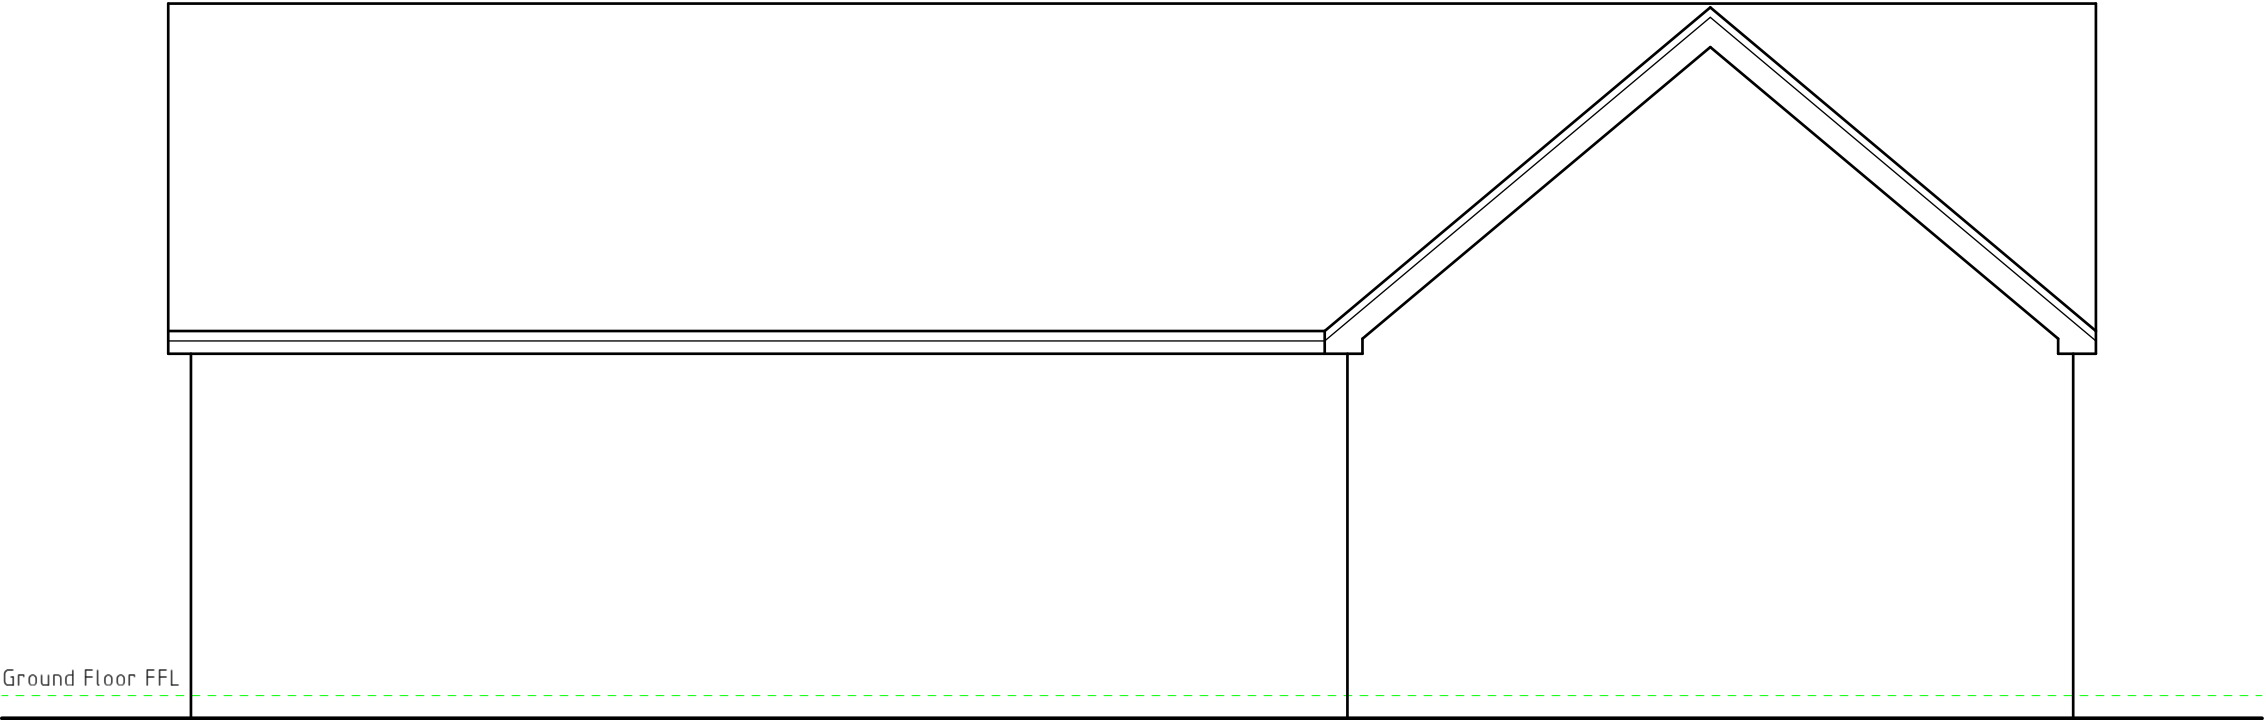

Typical Elevation

Building Parameter	Minimum (mm)	Maximum (mm)
Depth	9000	9500
Width	12250	12750
Height	4225	4725

Rev	Date	Detail	Initial

Project:
Proposed Residential
Development on land to rear
of 37 Hampshire Drive,
Acton, Wrexham LL11 2US

Title: Typical Elevation	Scale: (A3) 1:50
-----------------------------	---------------------

Drawn By: J Felgate	Date: June 2020
------------------------	--------------------

Drawing No: H124/004	Sheet: 1 of 1
-------------------------	------------------





LABC
partner

Office 3K4,
Redwither Business Tower,
Wrexham. LL13 9XT
Tel: 01978 356500
www.blueprintarchitectural.com

© copyright all rights reserved