


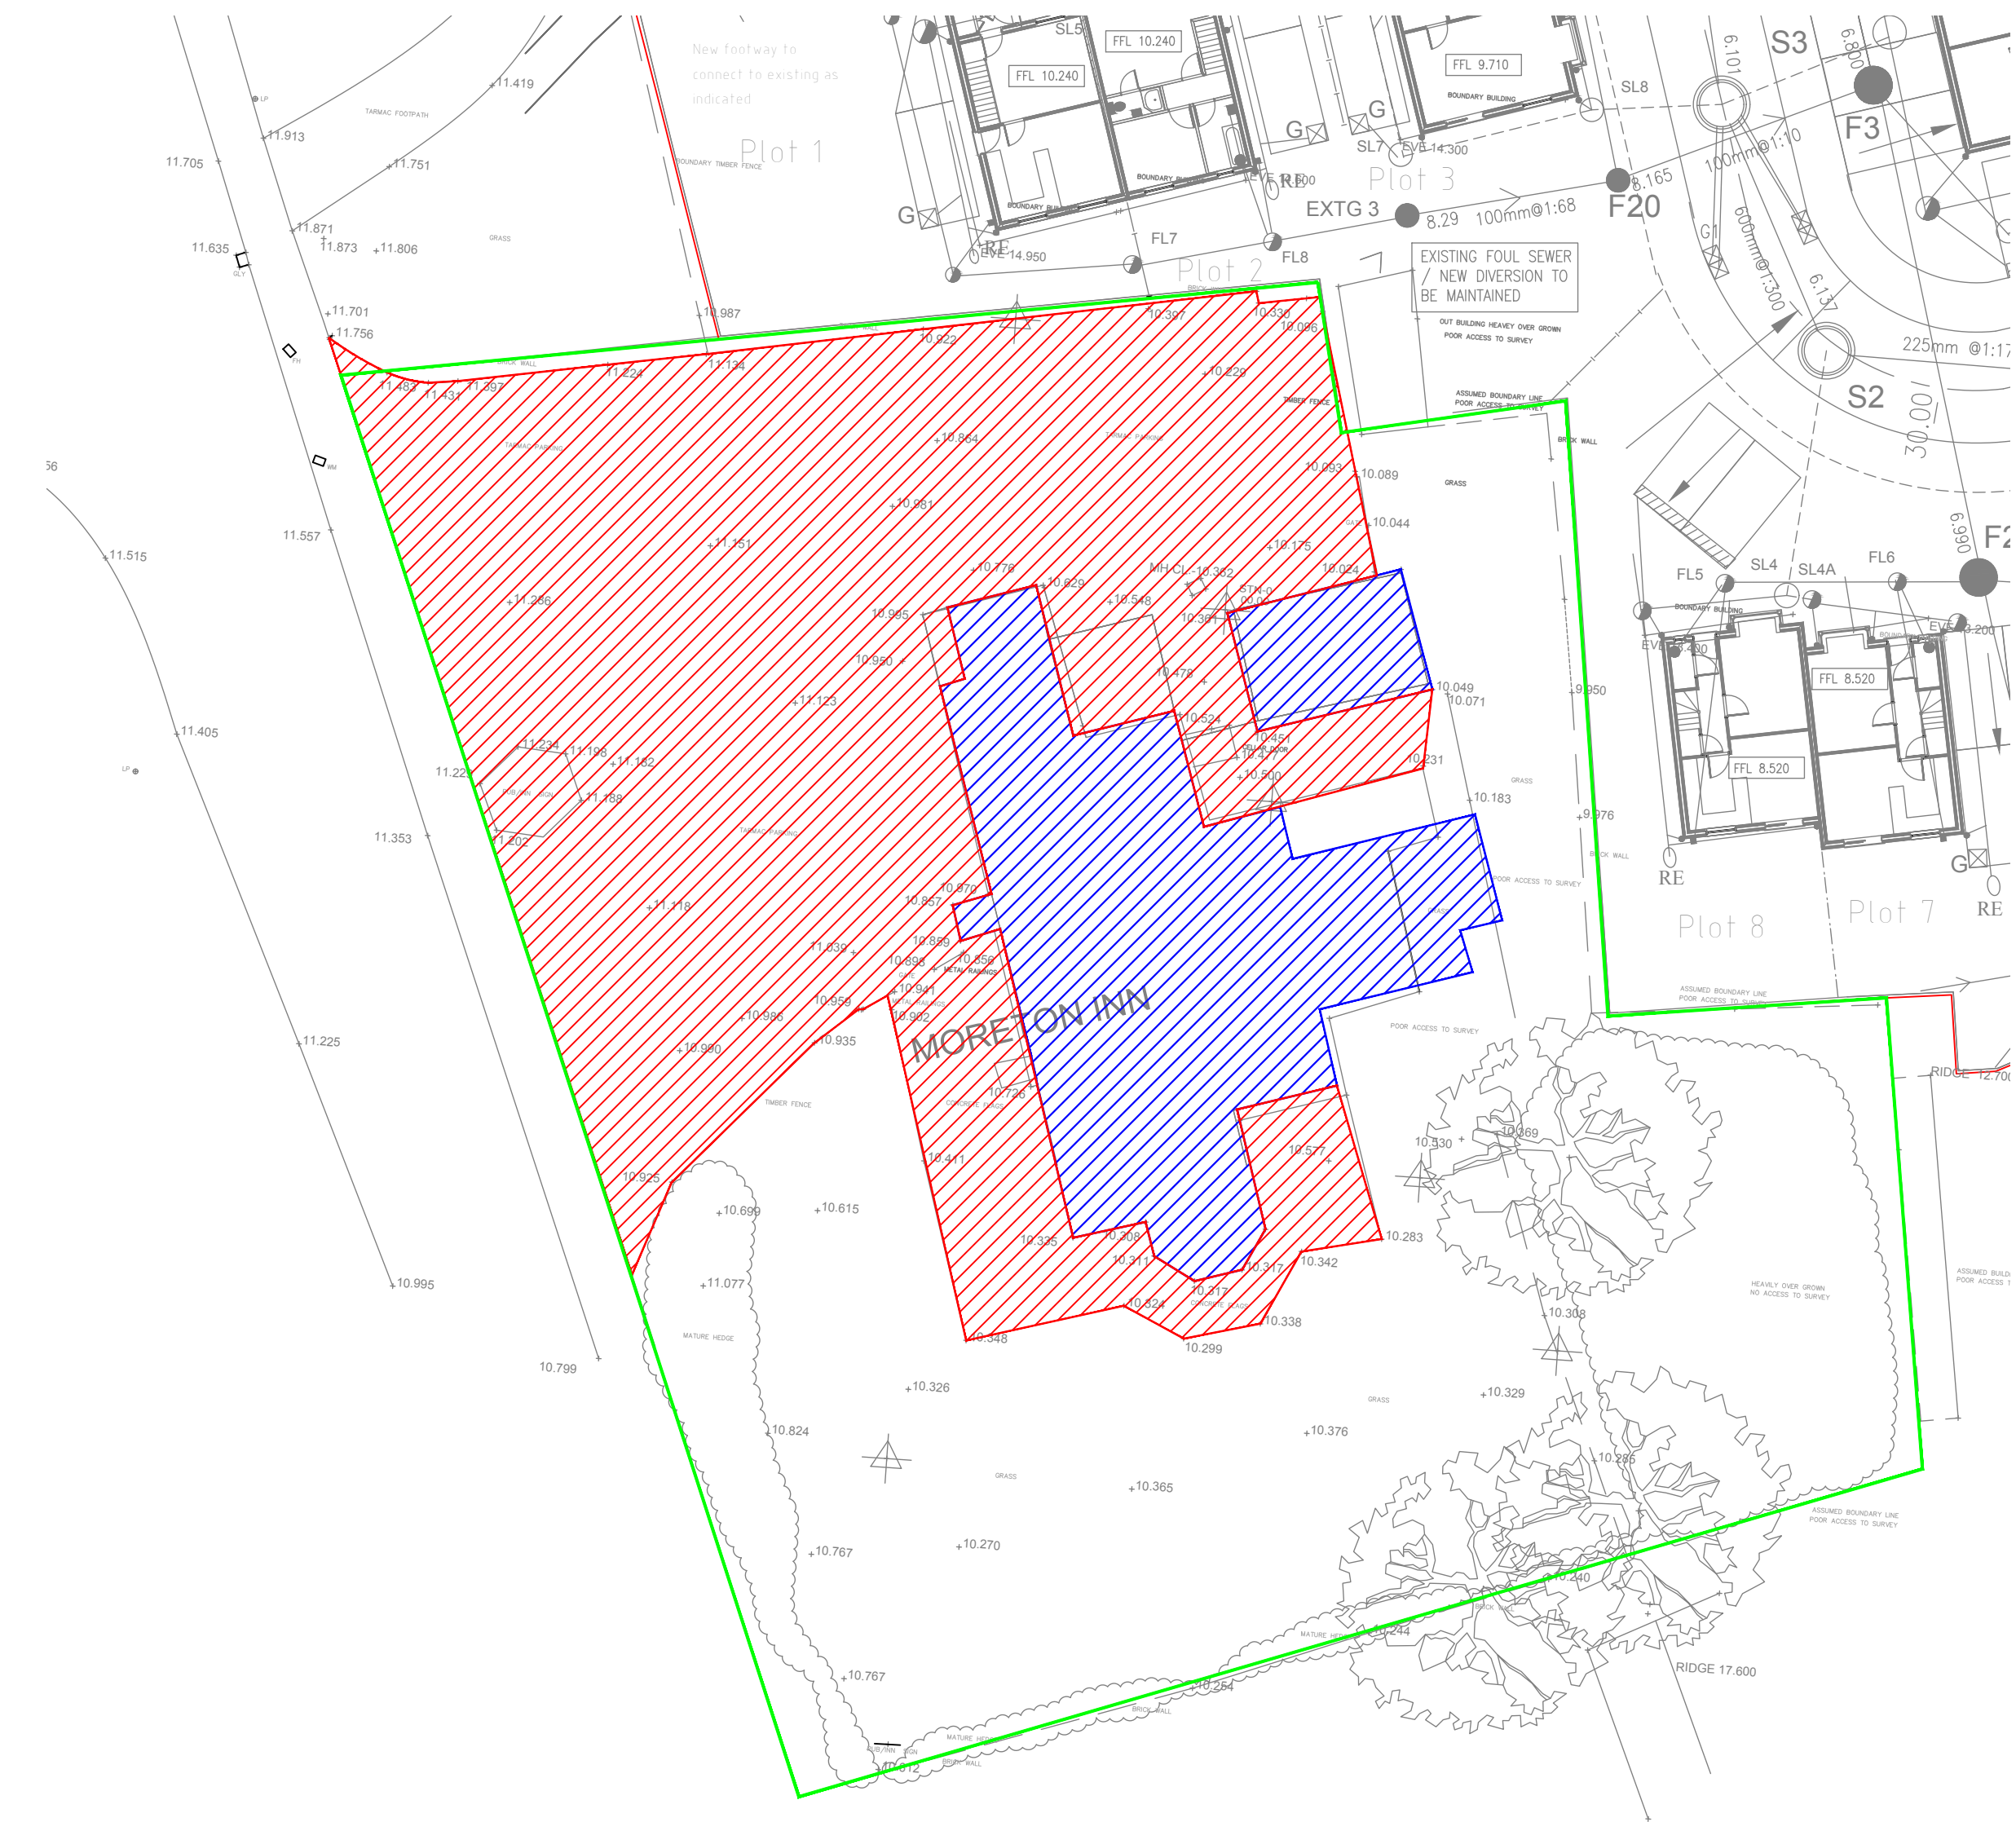

Existing Impermeable Area



Legend

Existing Impermeable Areas

- 330 sq.m Roof Areas
- 1000 sq.m Access Road / Hardstanding
- Total = 1330 sq.m

PRELIMINARY



Tel: 01244 684910
Email: admin@coopers.co.uk
Web: http://coopers.co.uk

Park House
Sandpiper Court
Chester Business Park
Chester
CH4 9QU

Client

Project
Moreton Pub
Johnstown

Title
Existing Impermeable Areas

DRAWING NUMBER	SCALE at A1		1:250
	DATE	23.10.20	REVISION
	DRAWN	PW	-
	CHECKED	AJ	