


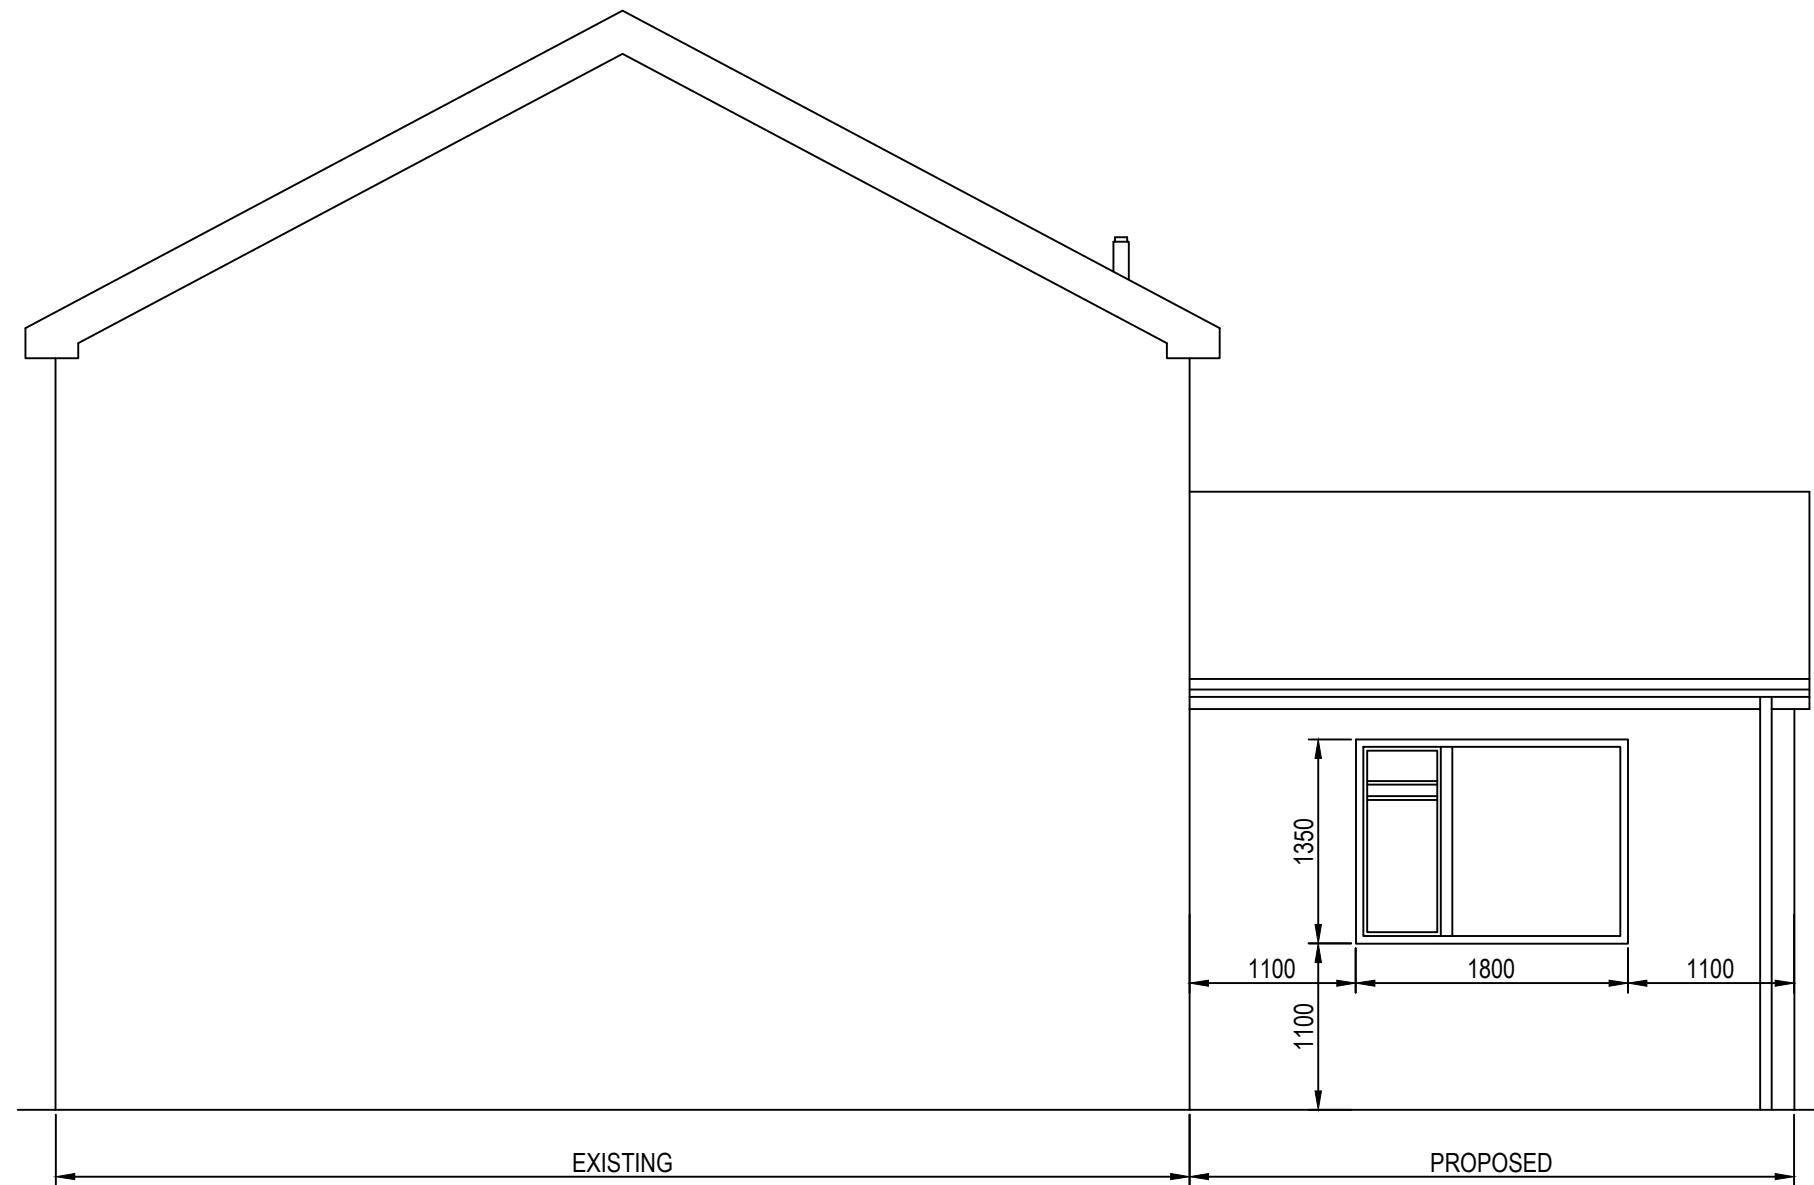

PROPOSED SIDE ELEVATION (NW)

Project: PROPOSED EXTENSION AT 1 ORCHARD VIEW, GRESFORD		
Drawing Title: PROPOSED SIDE ELEVATION (NW)		
Date: 18.05.21	Scale: 1:50	Drawing No: 6
DO NOT SCALE FROM THIS DRAWING		