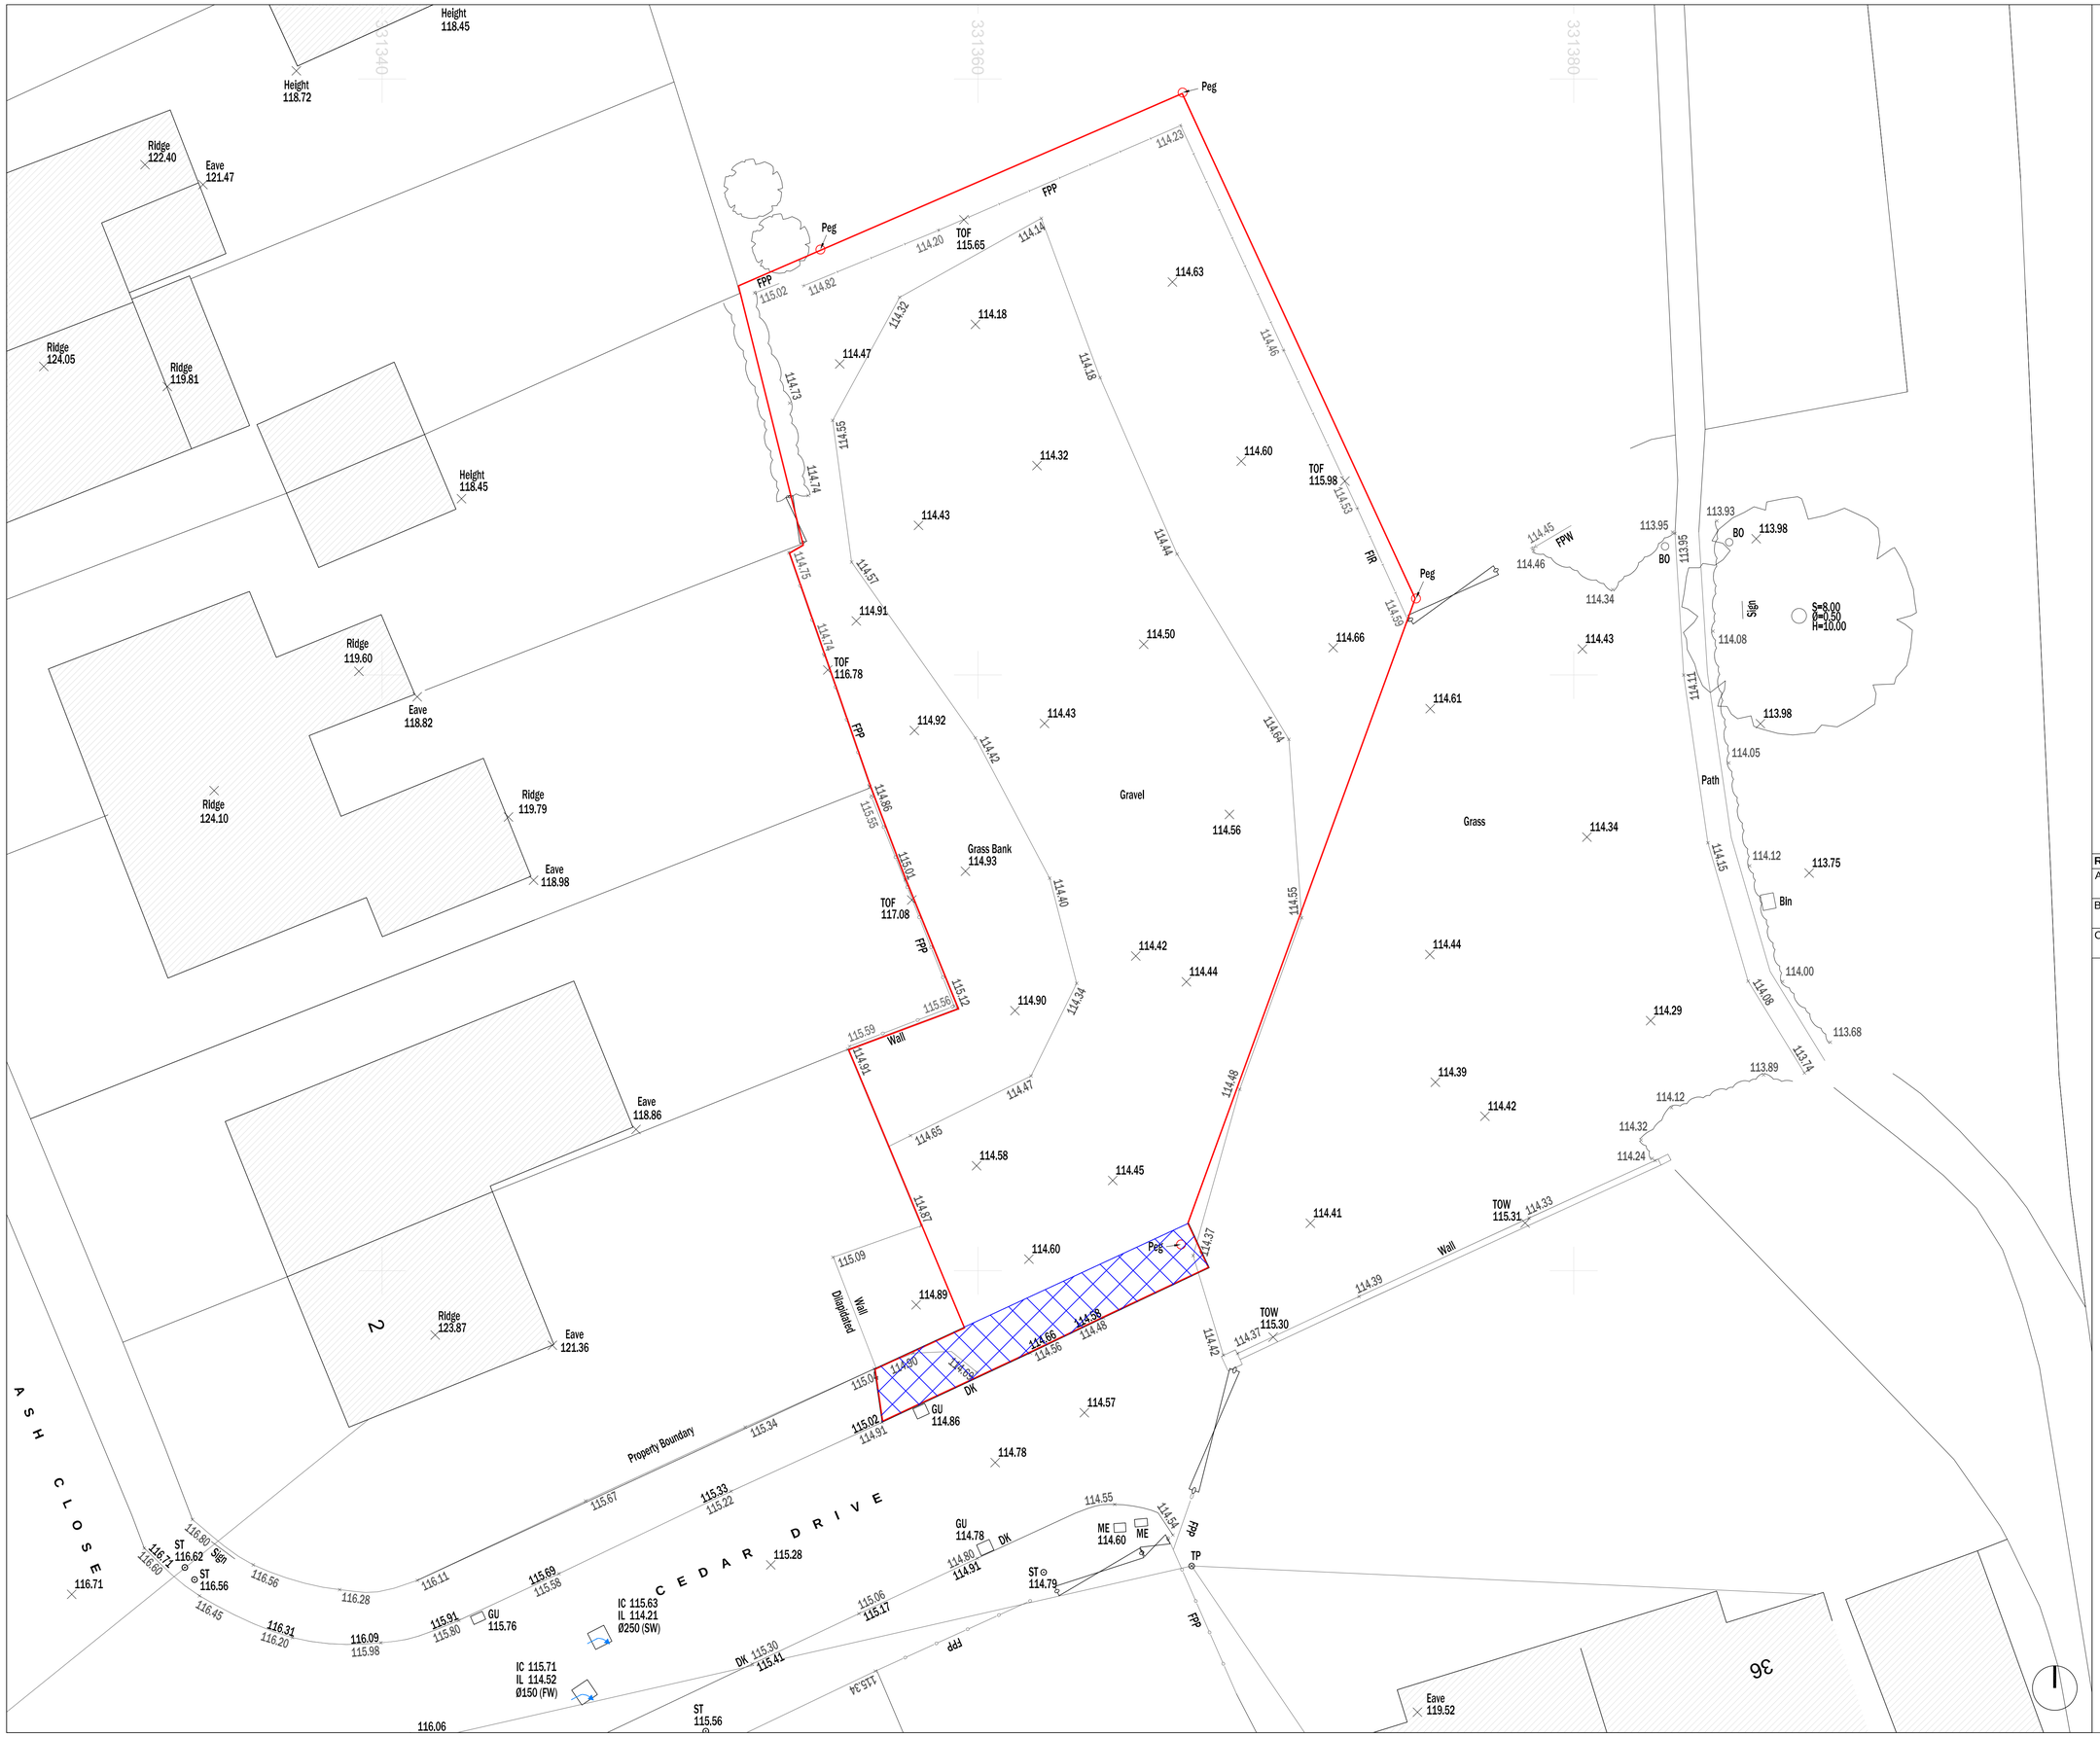

NOTES
Use only written dimensions. All areas are indicative. Contractor to check measurements on site prior to commencement. Notify the Architect of any discrepancies. This drawing must only be used for the purpose for which it has been supplied.

SITE BOUNDARY ADJUSTED TO ON-SITE PEGS PLACED BY WREXHAM BC.

AREA INCORPORATED INTO SITE BOUNDARY TO FORM FOOTWAY.

R.	DATE	DESCRIPTION
A	07.12.2020	SITE BOUNDARY REVISED TO ALIGN WITH SITE FEATURES.
B	09.04.2021	SITE BOUNDARY REVISED TO ALIGN WITH WREXHAM BC PEGS IN SITU.
C	26.04.2021	ANNOTATIONS AMENDED.

MGMA ARCHITECTS LIMITED
Oriel Chambers Suite 37
14 Water Street
Liverpool L2 8TD

+44 (0) 151 236 6627
studio@mgma-architects.co.uk

www.mgma-architects.co.uk

NOT FOR CONSTRUCTION
FOR PLANNING PURPOSES ONLY

CLIENT
Murright Limited

PROJECT
Vacant Land at Cedar Drive
Gwersyllt, Wrexham LL11 4HW

DRAWING
Existing Site Plan

SCALE
1:100 @ A1

DATE
23.11.2020

REVISION
C

NO.
9-003_002

0 1 2 5m
1:100