


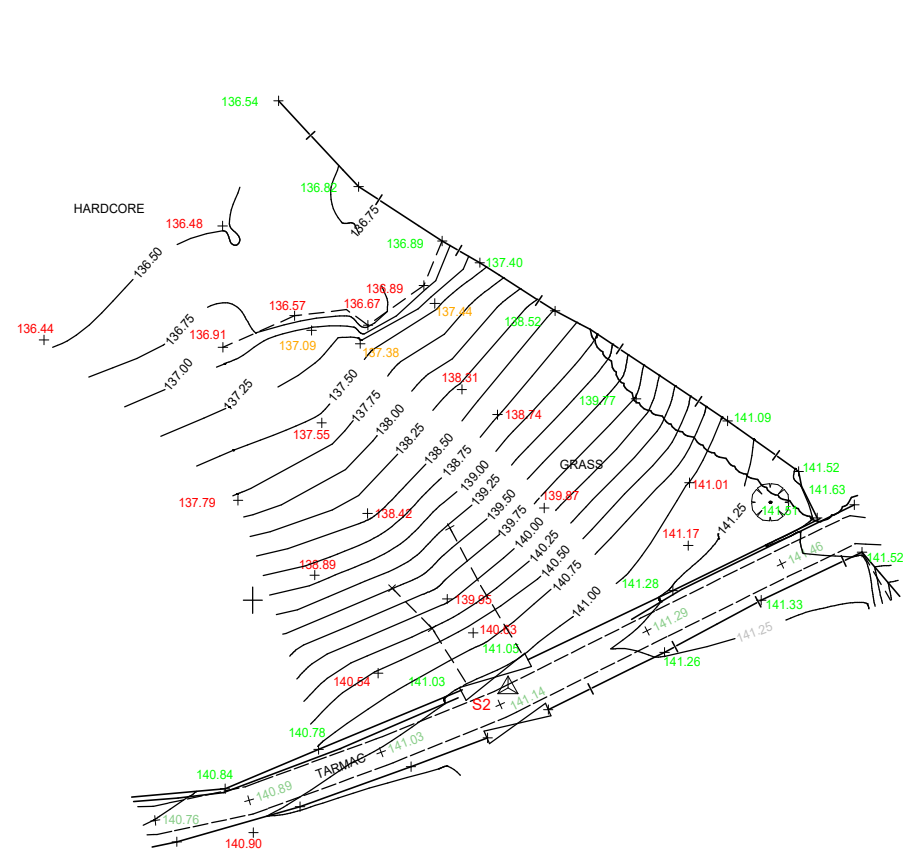


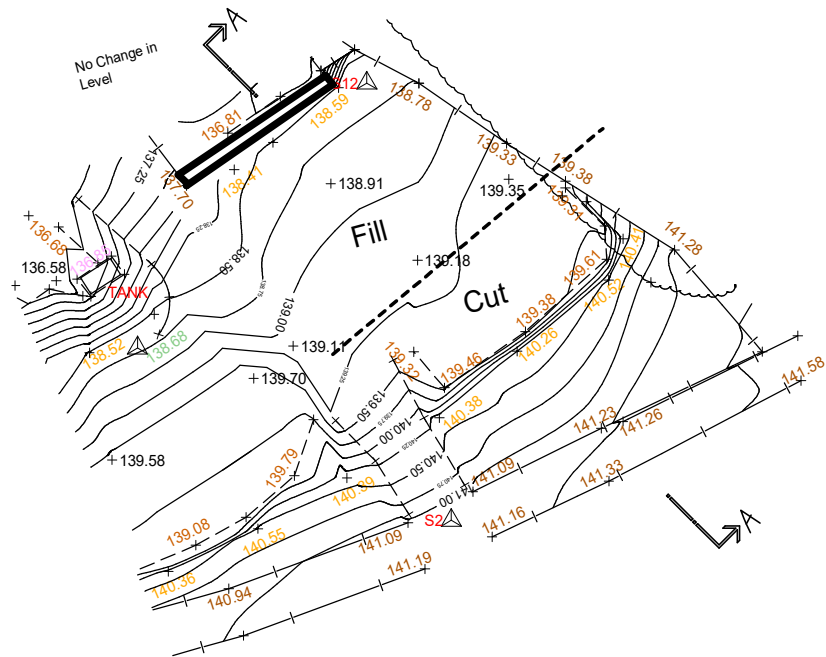

Topographical Survey
Completed 2018
Scale 1:500 @ A3

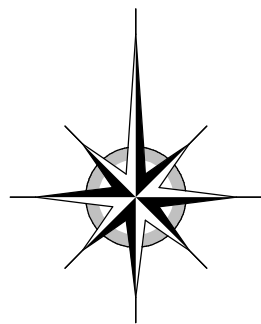

Topographical Survey
Completed 2021
Scale 1:500 @ A3

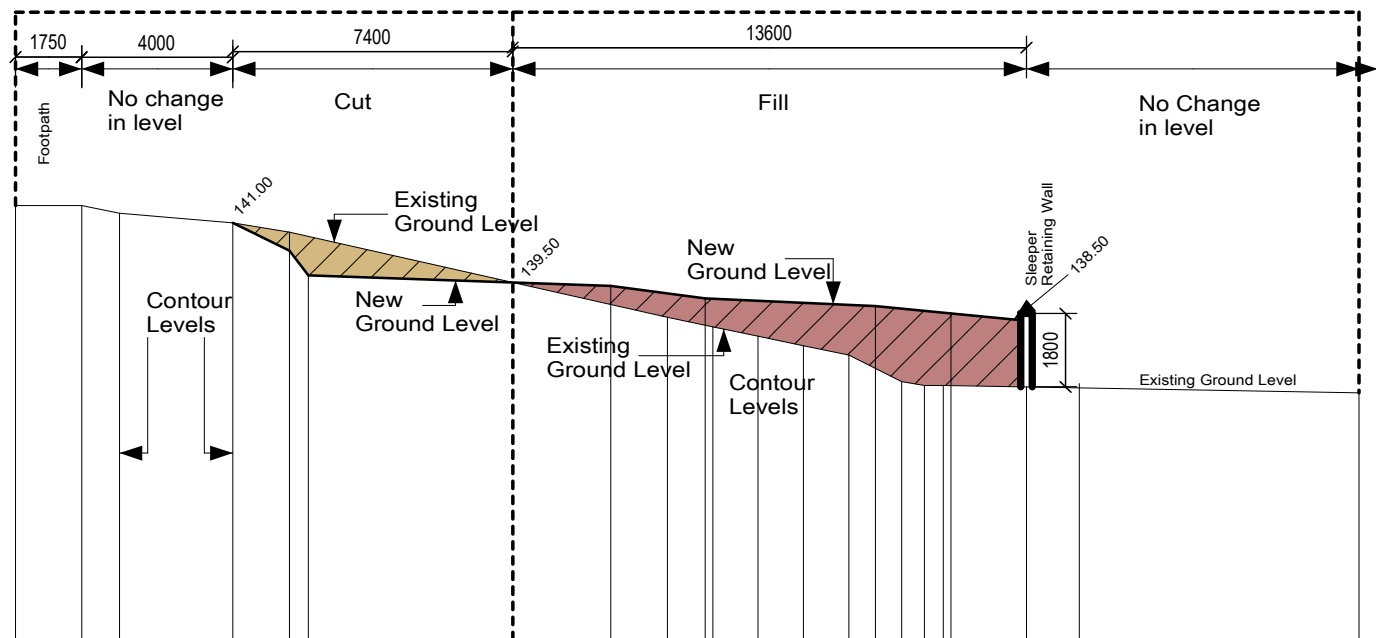

Typical Section A - A (Cut and Fill)

Scale 1:200 Horizontal / Vertical

NOTES:
All dimensions must be checked on site and
not scaled from this drawing.

Client

Mr Andy Cash

Job Title

Traveller Site at
Former Stables B5101
Southsea
Wrexham
LL11 5NS

Drawing Title

Cut & Fill Details at
Southern corner

Scale 1:200 A3 - Section
1:500 A3 - Topo Surveys

Date JULY 2021 Drawn by T.M.

Drg No. 71302:1003

Rev -

Trevor Mennell Planning
Planning & Architectural
Consultants
The Gables | Kendricks Bank |
Bayston Hill | Shrewsbury |
Shropshire | SY3 0EH