




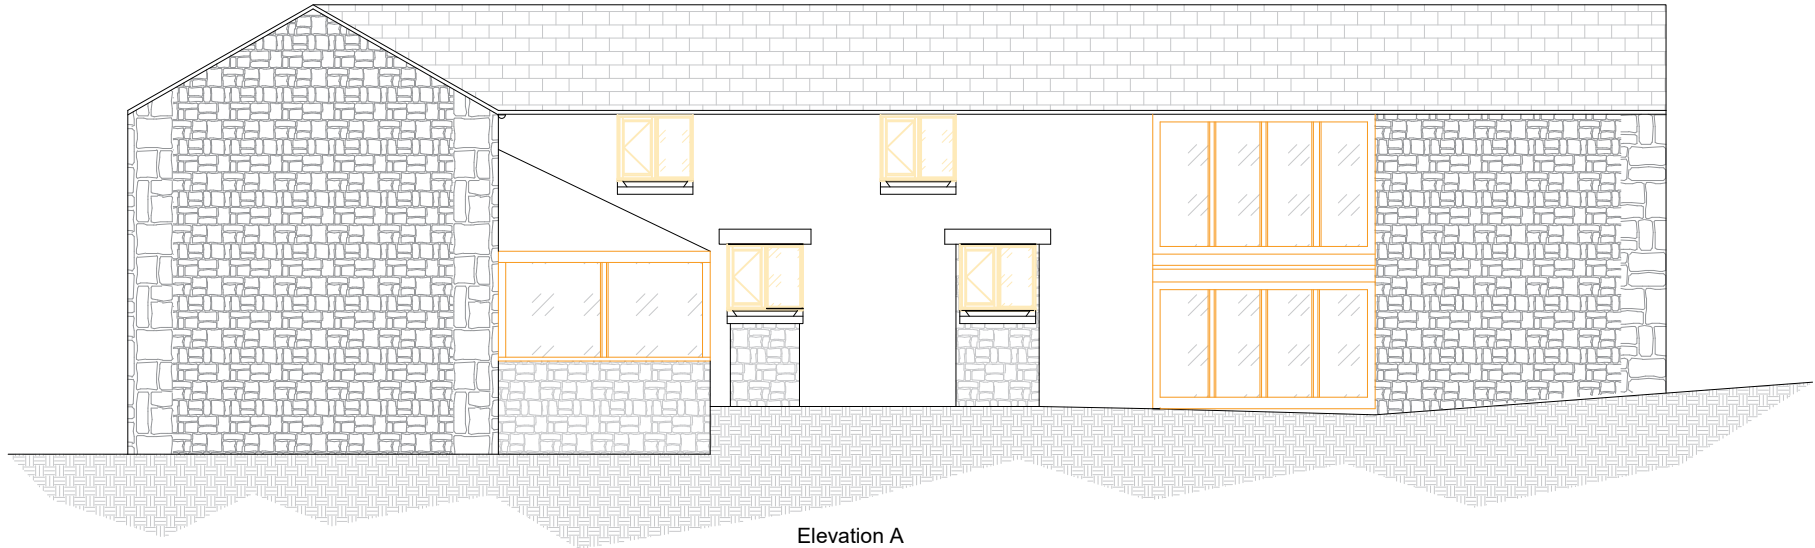

Elevation A
Proposed

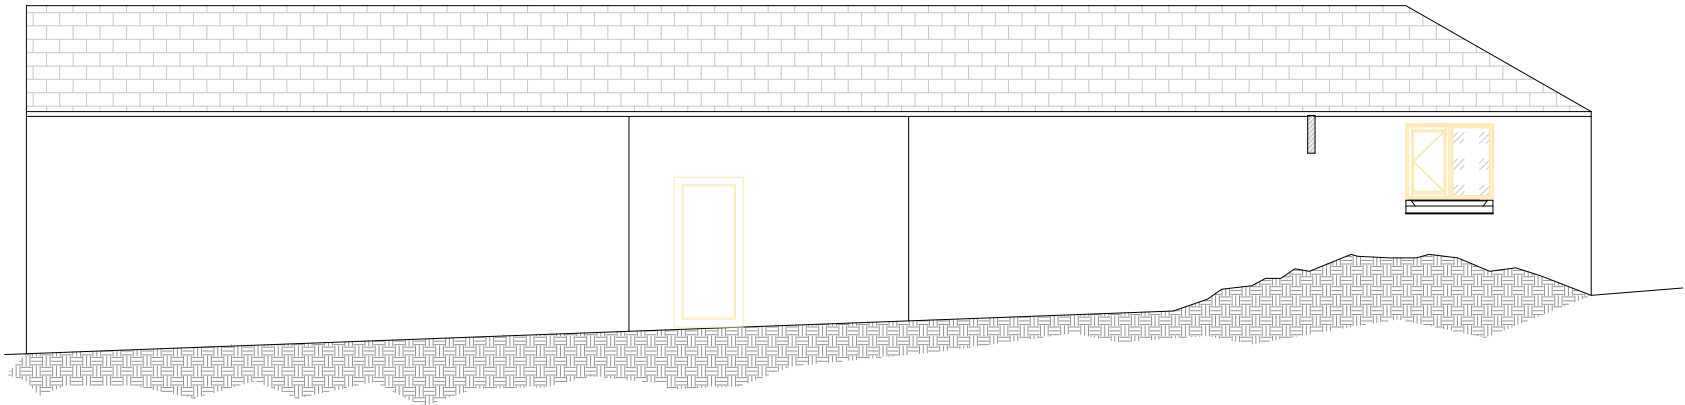

Elevation C
Proposed

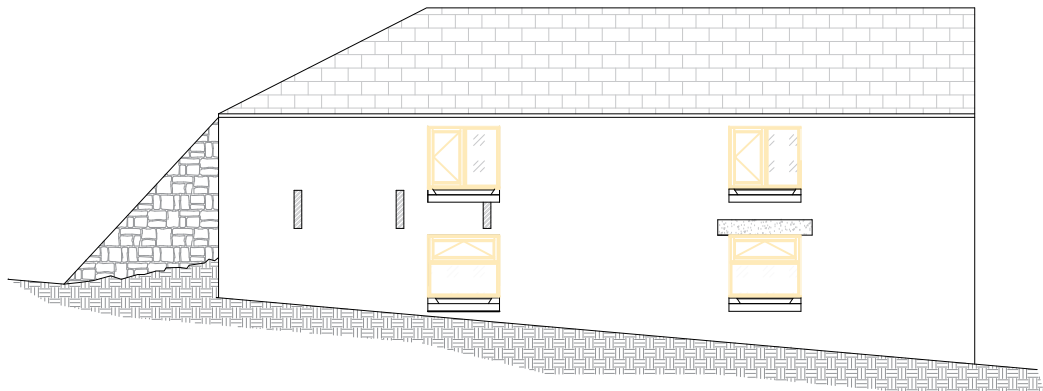

Elevation D
Proposed



Elevation B
Proposed



Lane End
Teddmore Road
West Felton
Owcestry
Shropshire
SY11 4ER
Tel: 06161 610317
Email: info@forgeproperty.co.uk

Notes;

Project; Cae Madog Traditional Barn conversion	
Title; Proposed Elevations	Scale (A3); 1:100
Dwg No; Thom-EE-005	Date; 17/03/21

Revision;