


[illegible]


The Fields, Bronnington

Project number	196
Date	28/3/21
Drawn by	MN
Checked by	MN

Scale 1 : 50

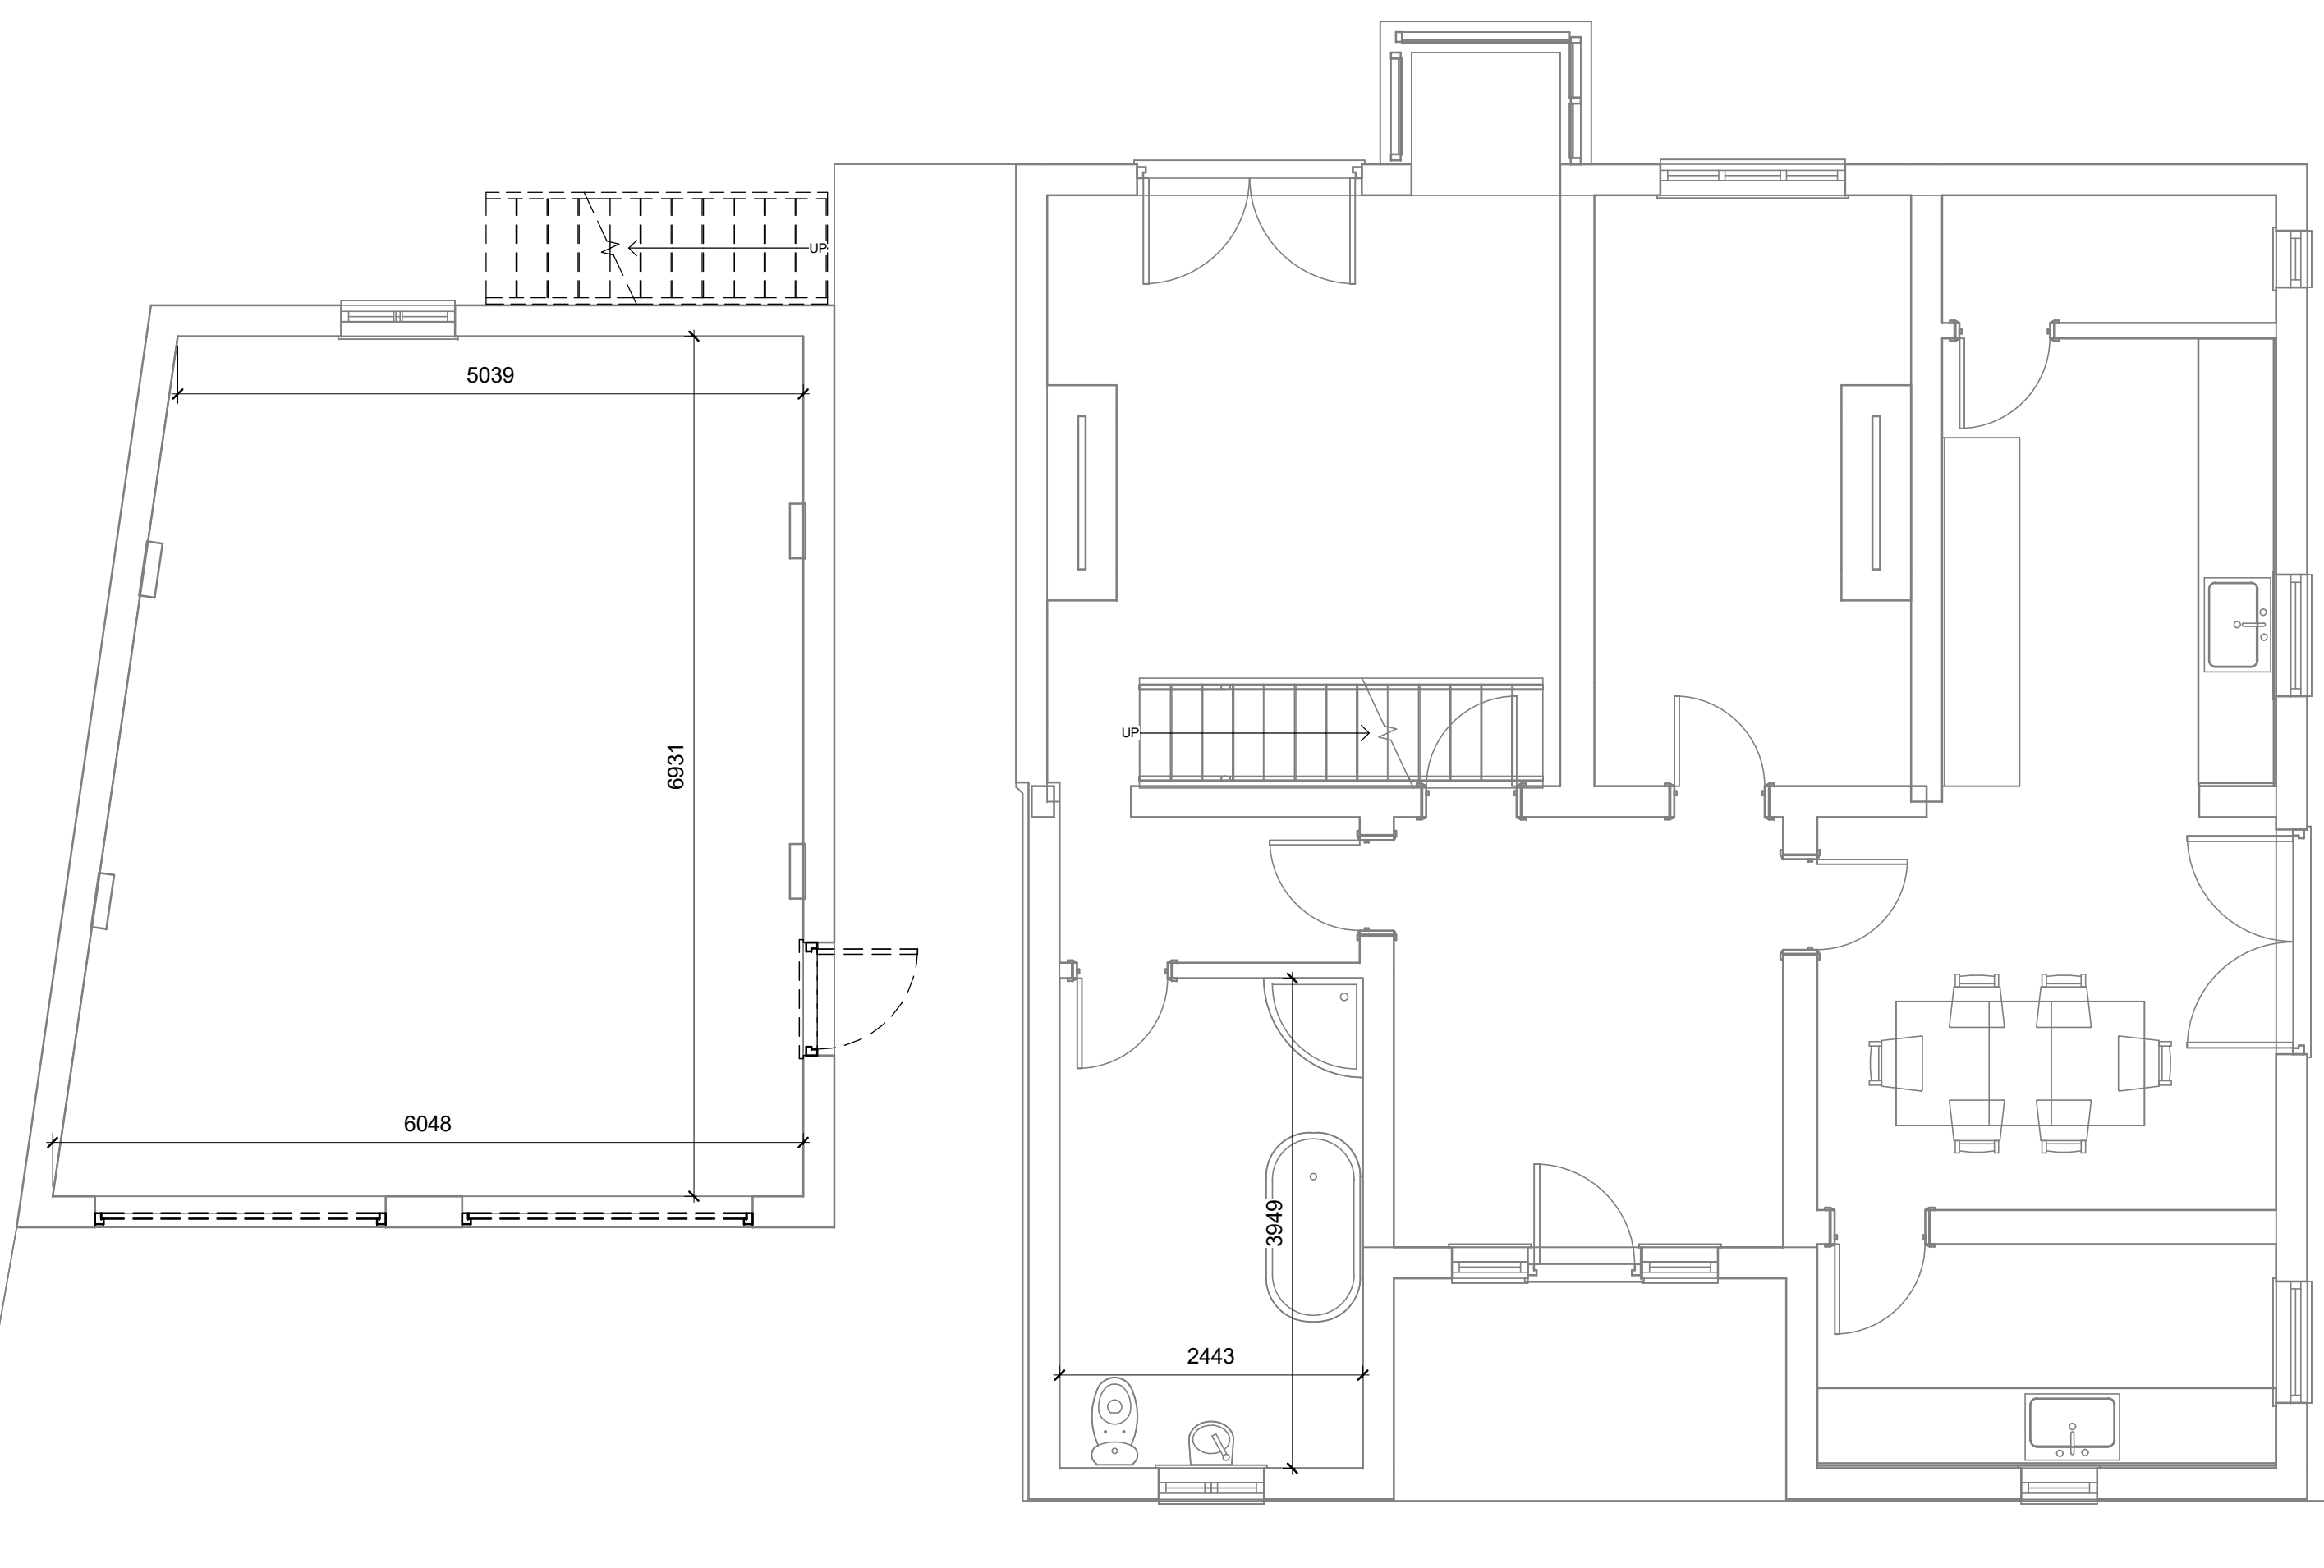

1 : 50

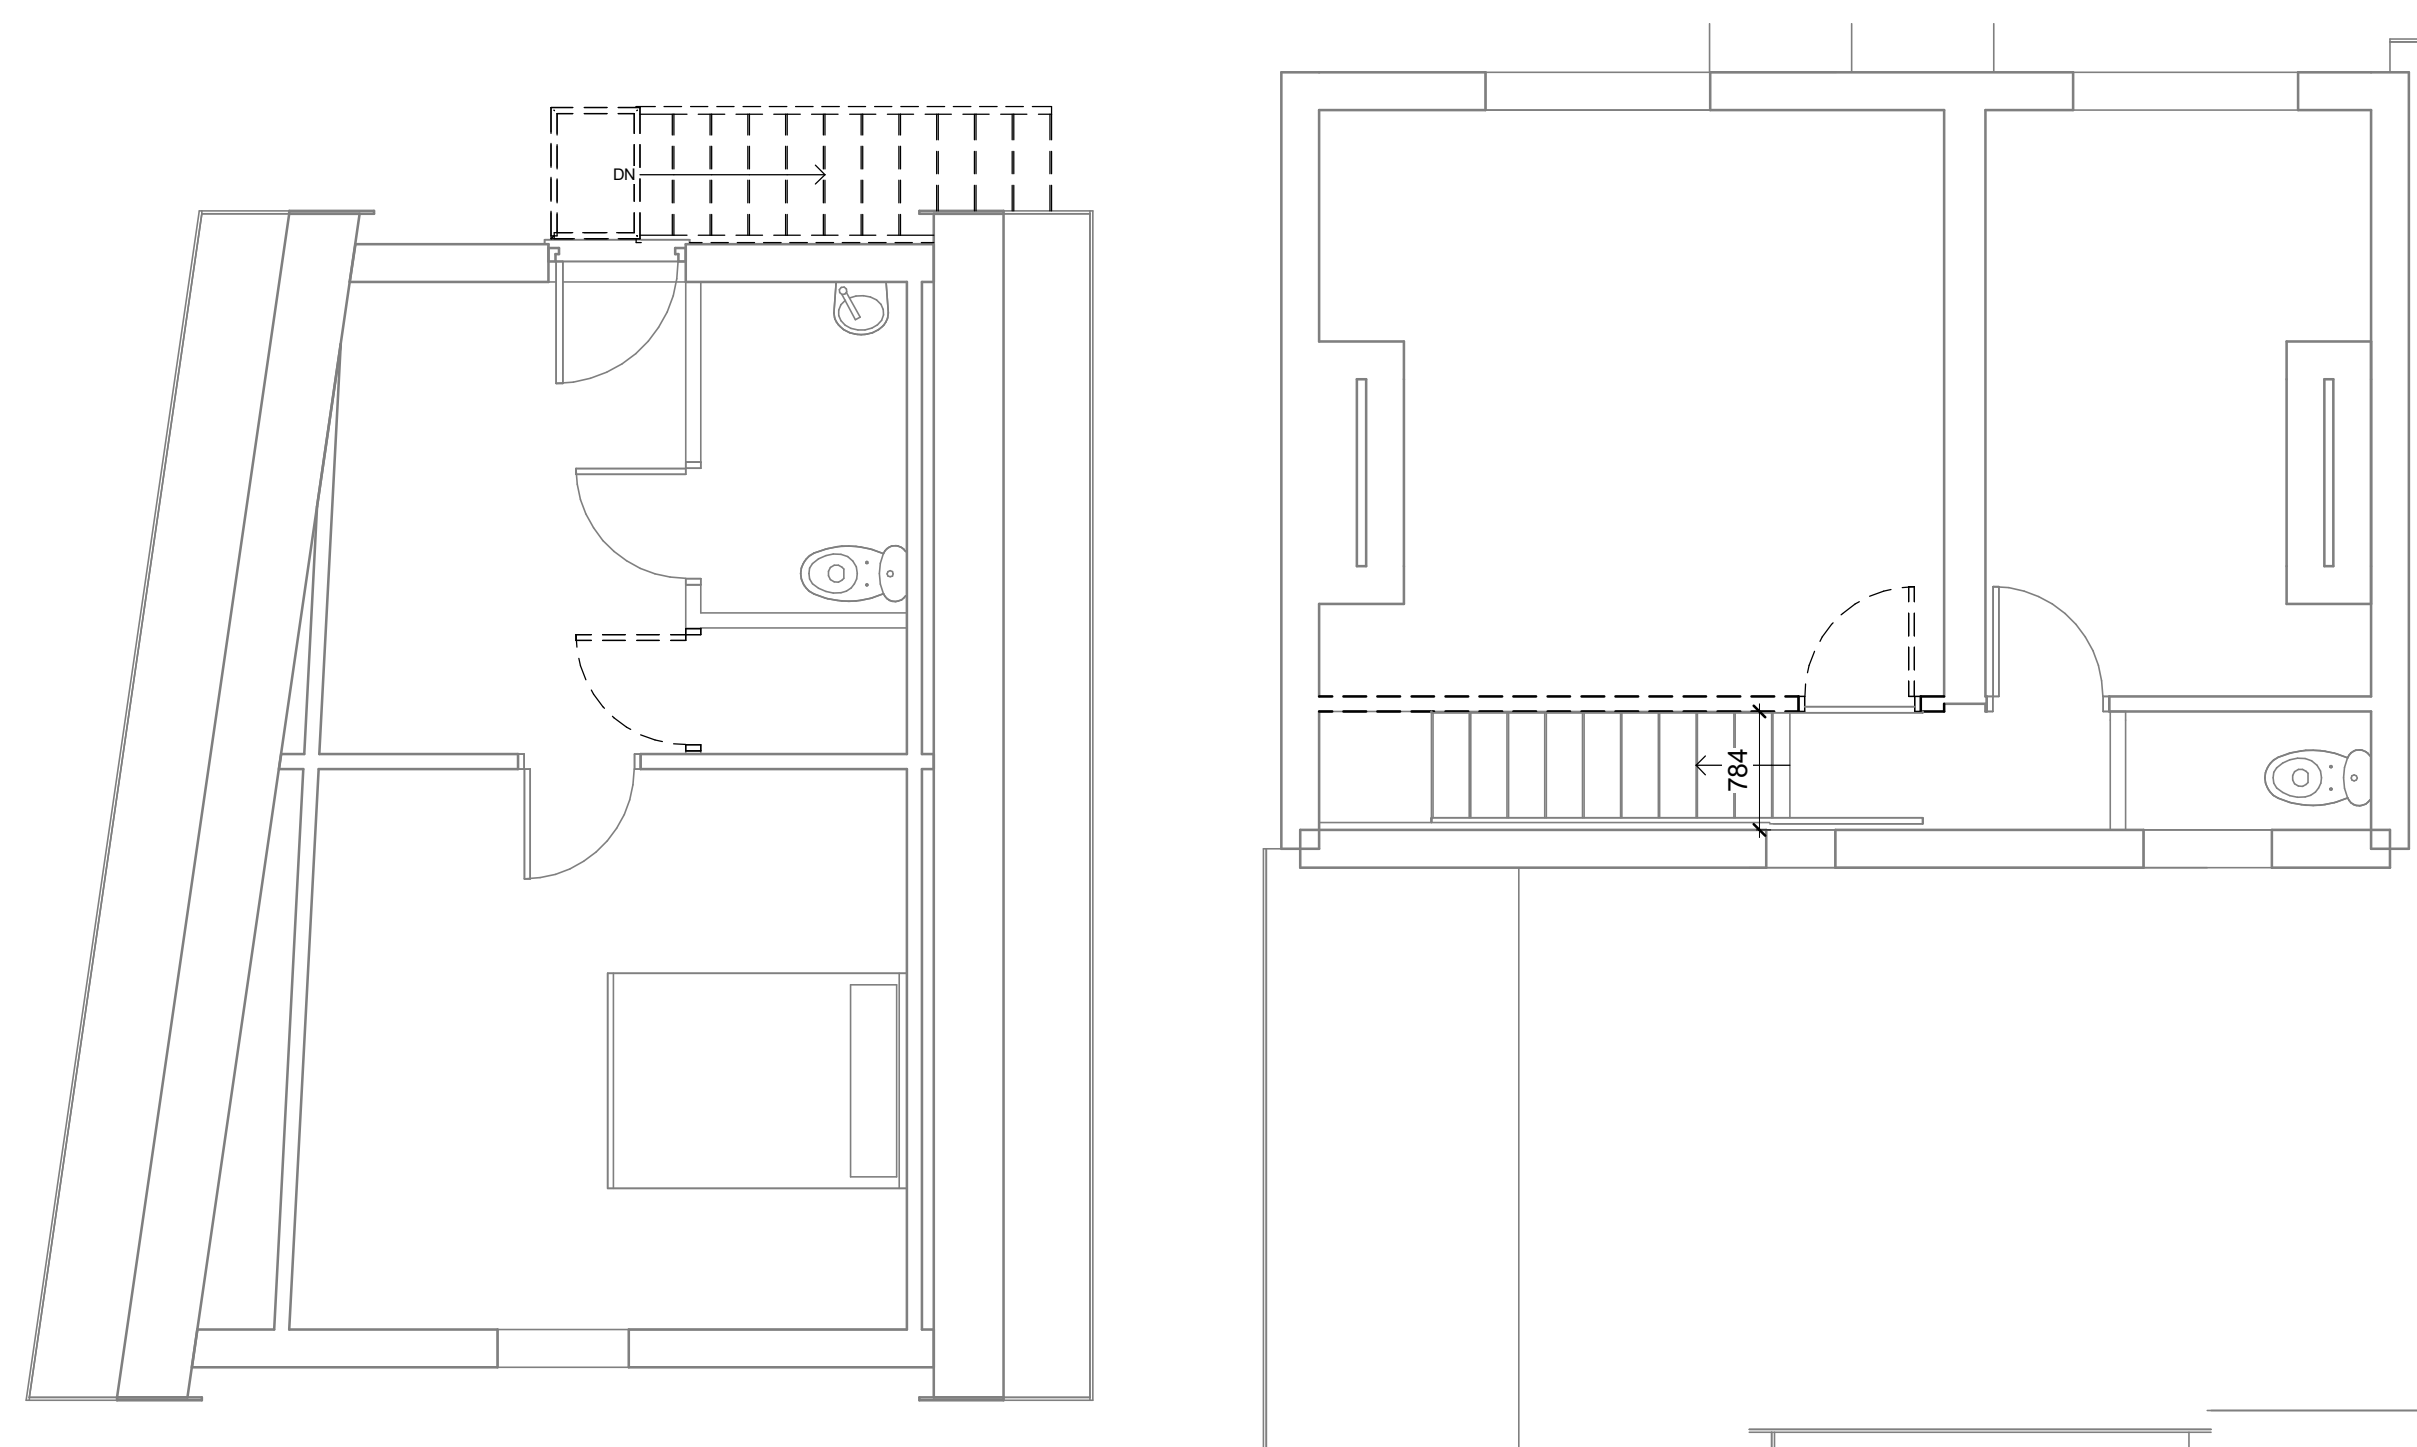

1 Dem 1 : 50