



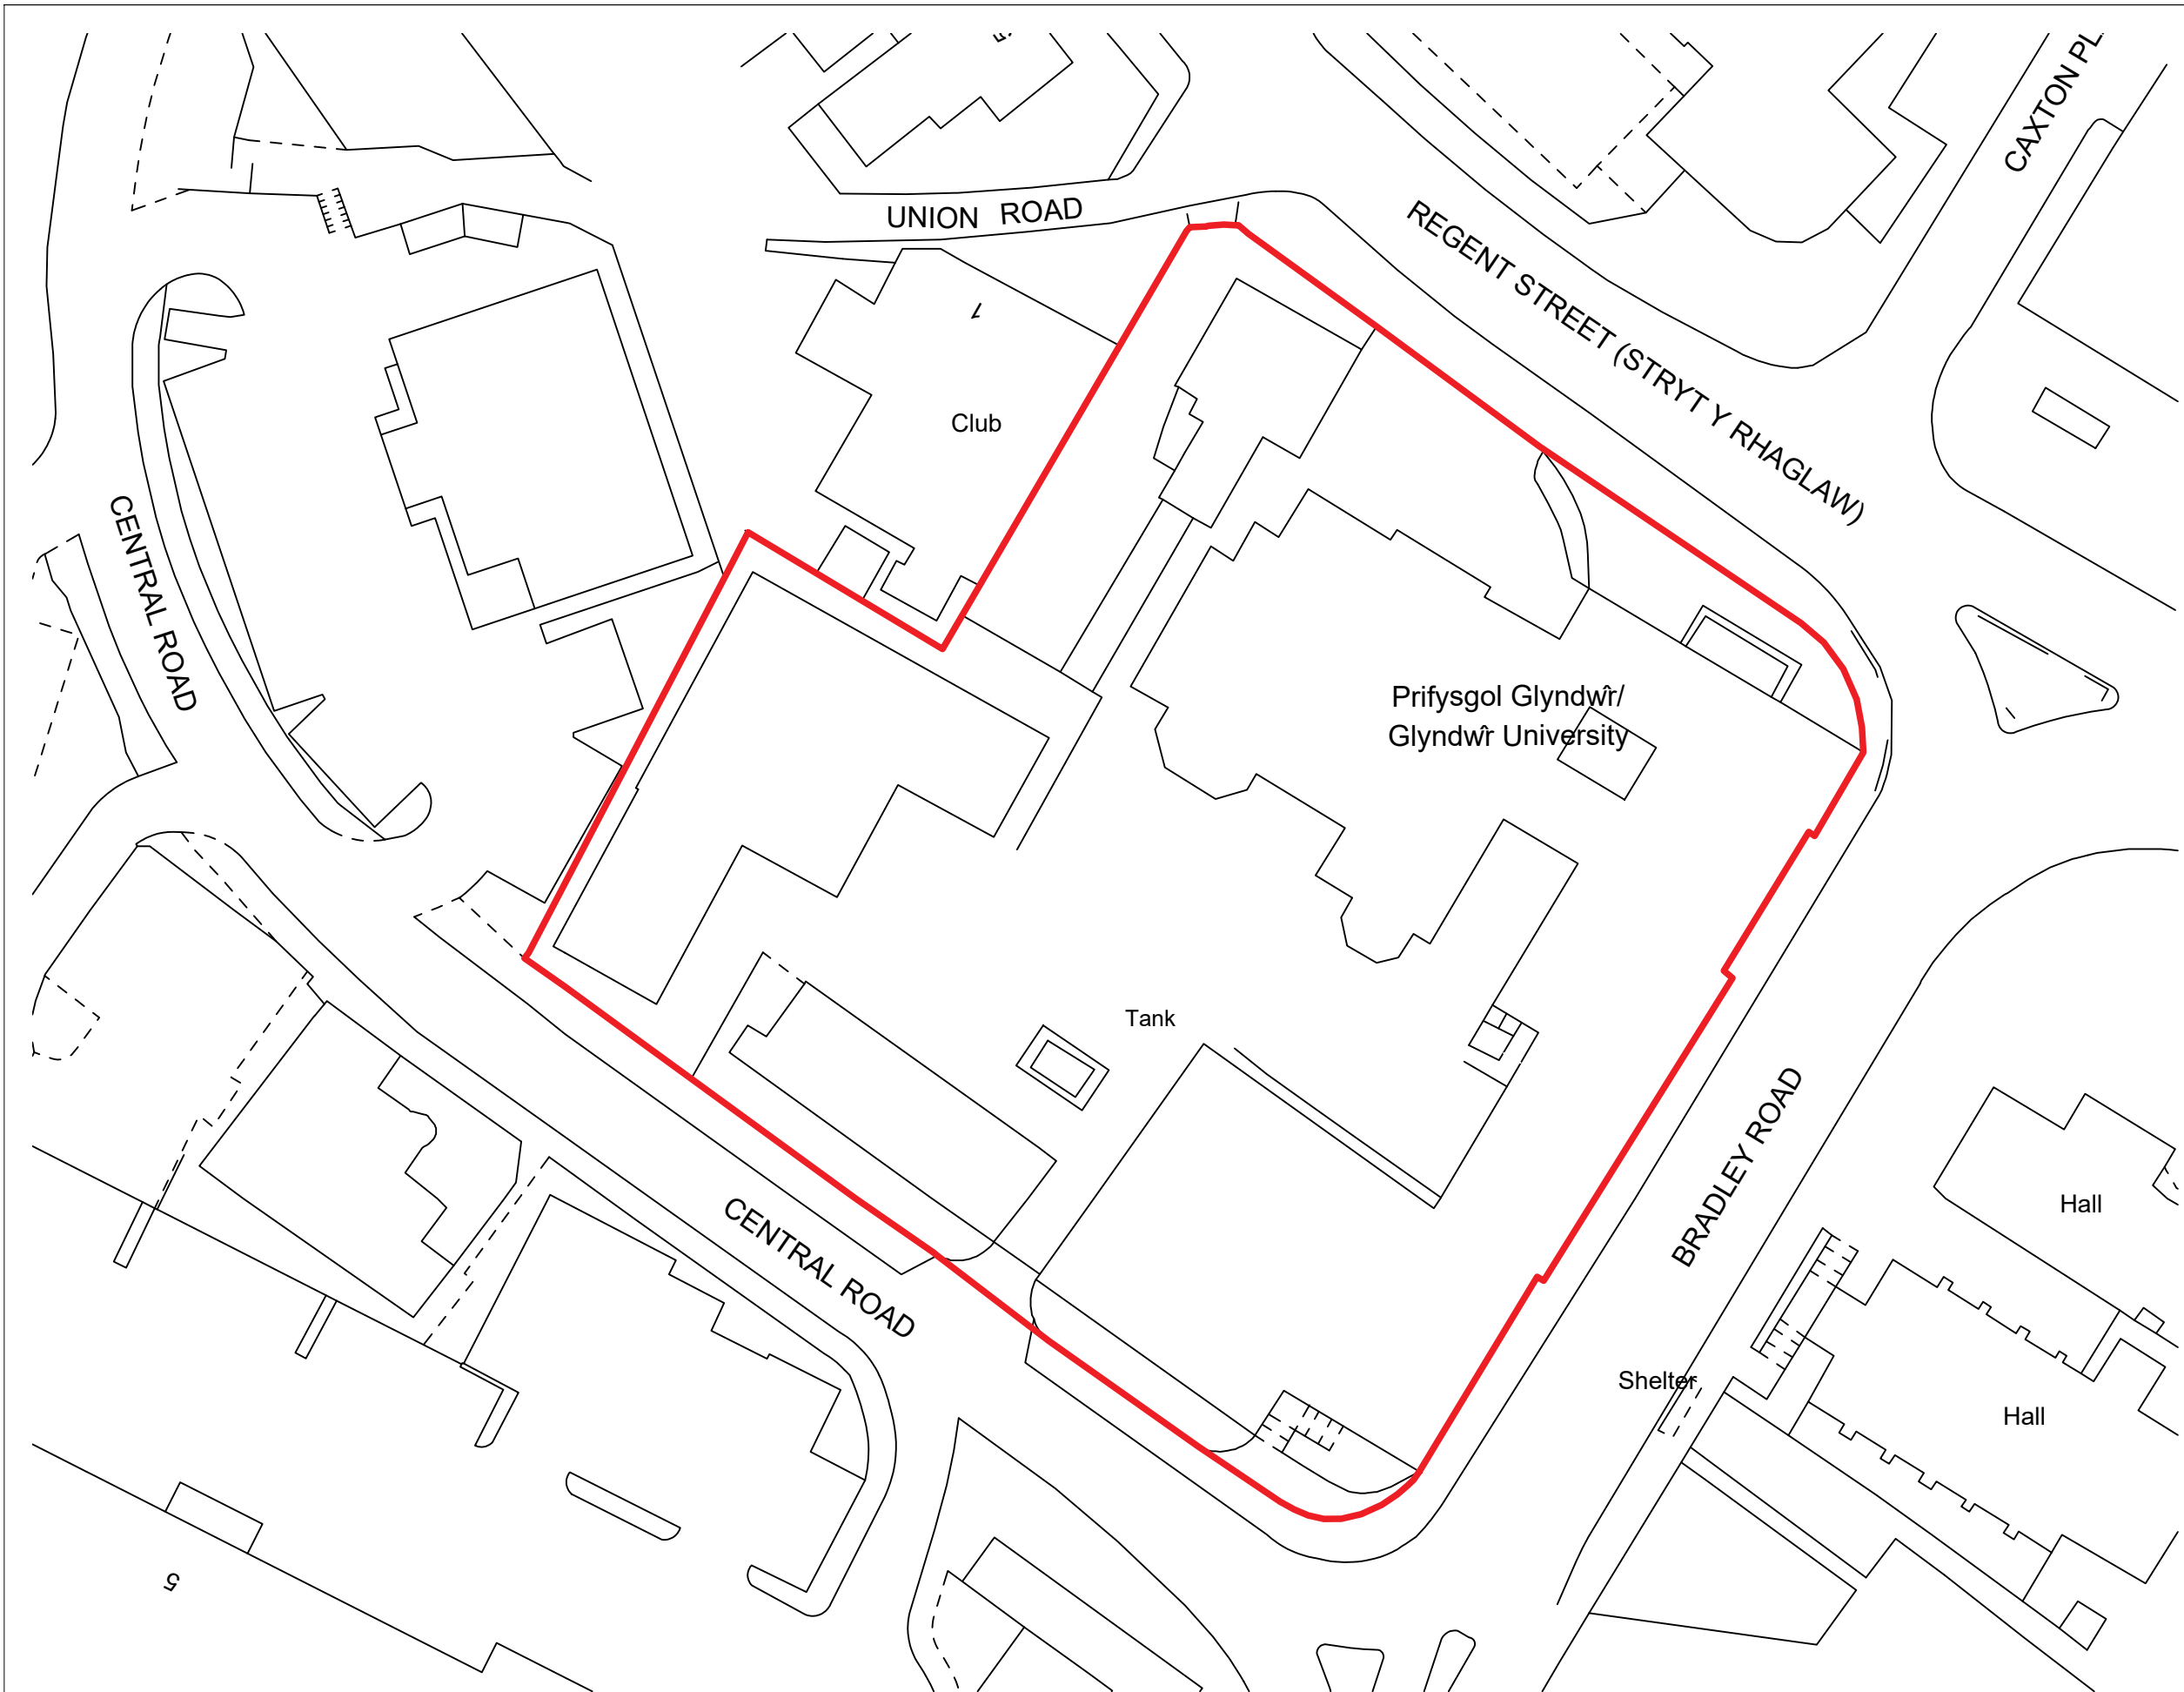

Construction (Design & Management) Regulations 2015

Design risk assessments are carried out throughout the design stage of this project in accordance with company procedures and manuals. Where reasonably possible all areas of risk applicable to design and end use of the construction have been identified and then eliminated, mitigated or recorded as a residual risk.

Note that general risks of which a competent designer or contractor should be aware are not included. This drawing is to be read in conjunction with the Pre Construction Information and all related documents prepared in accordance with the current Construction (Design and Management) Regulations 2015 and all applicable Health and Safety legislation as currently amended.

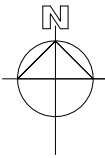

P1	Initial Issue	18.09.18
REV	DESCRIPTION BY CHK APP	DATE
RIBA PLAN OF WORK 2013 WORKSTAGE		
LEVEL OF MODEL DEFINITION (LOD)		

PURPOSE OF ISSUE - FIT FOR ...	STATUS
--------------------------------	--------



lawray architects
CARDIFF
029 2076 2511
www.lawray.co.uk

LONDON
0207 138 3560

WREXHAM
01978 357 887

CLIENT
Wrexham Glyndwr University

PROJECT TITLE
Façade Repairs - School of Creative Arts
Regent Street, Wrexham

DRAWING TITLE
Site Location Plan

DATE 09.18	SCALE @ A3 1:1250	DRAWN SGL	CHECKED -	APPROVED -
PROJECT NO N1872	DRAWING NO (BS1192:2007) WGU-LAW-X-X-DSP-AR-910002	PROJECT - ORIGINATOR - ZONE - LEVEL - TYPE - ROLE - CLASSNUMBER	REV P1	
DO NOT SCALE Any discrepancy or query concerning this drawing should be referred to the Architect Copyright © LAWRAY LIMITED Registered Office: Greenmeadow Springs, CARDIFF CF15 5AB Reg. Co. No. 2724178, VAT Reg. No. 134 2146 06				