


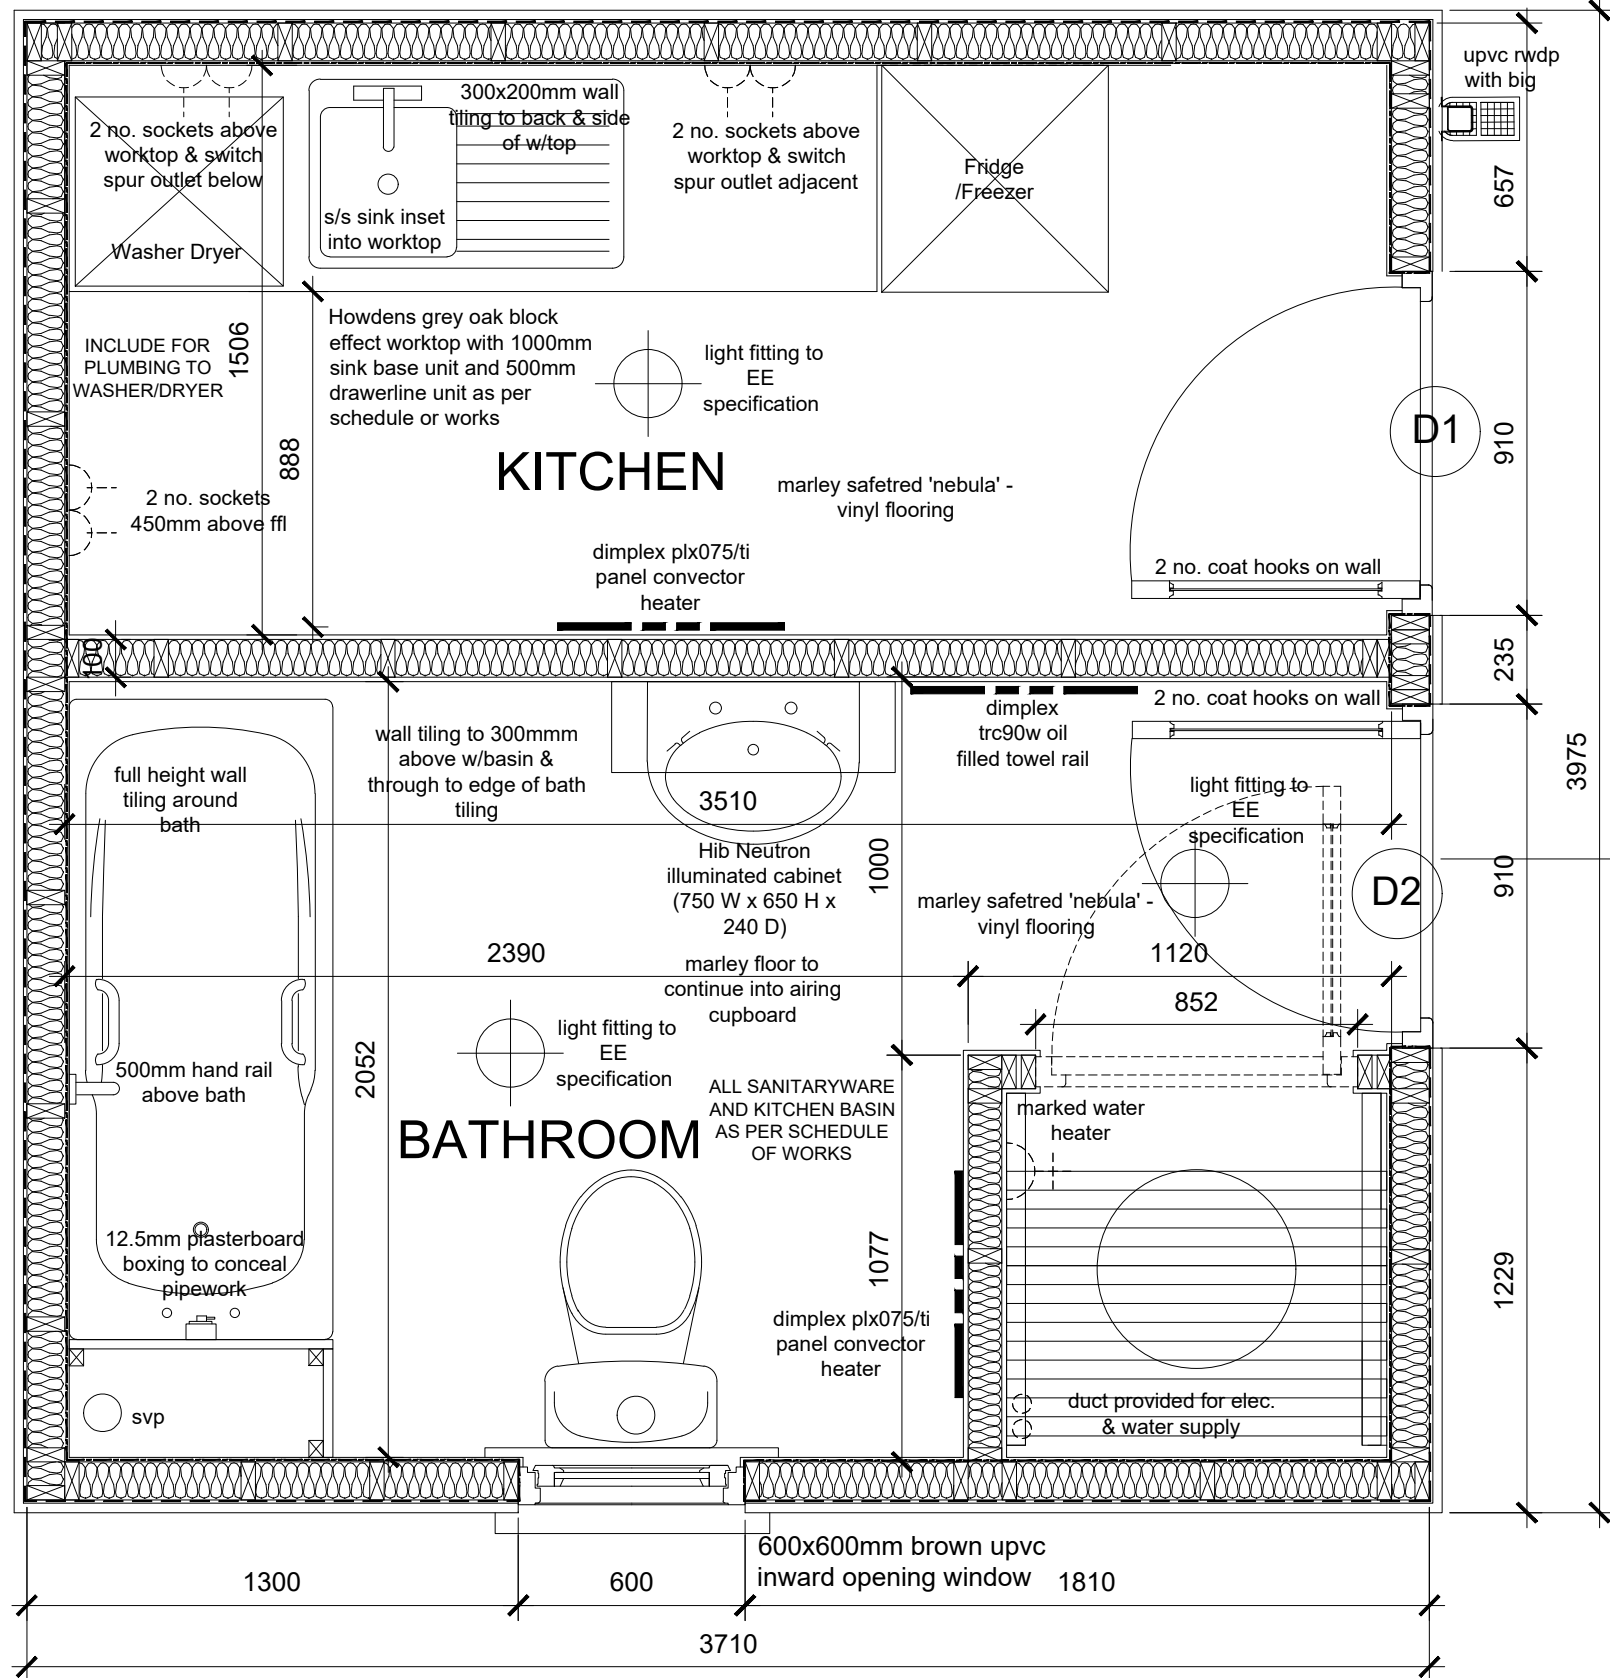


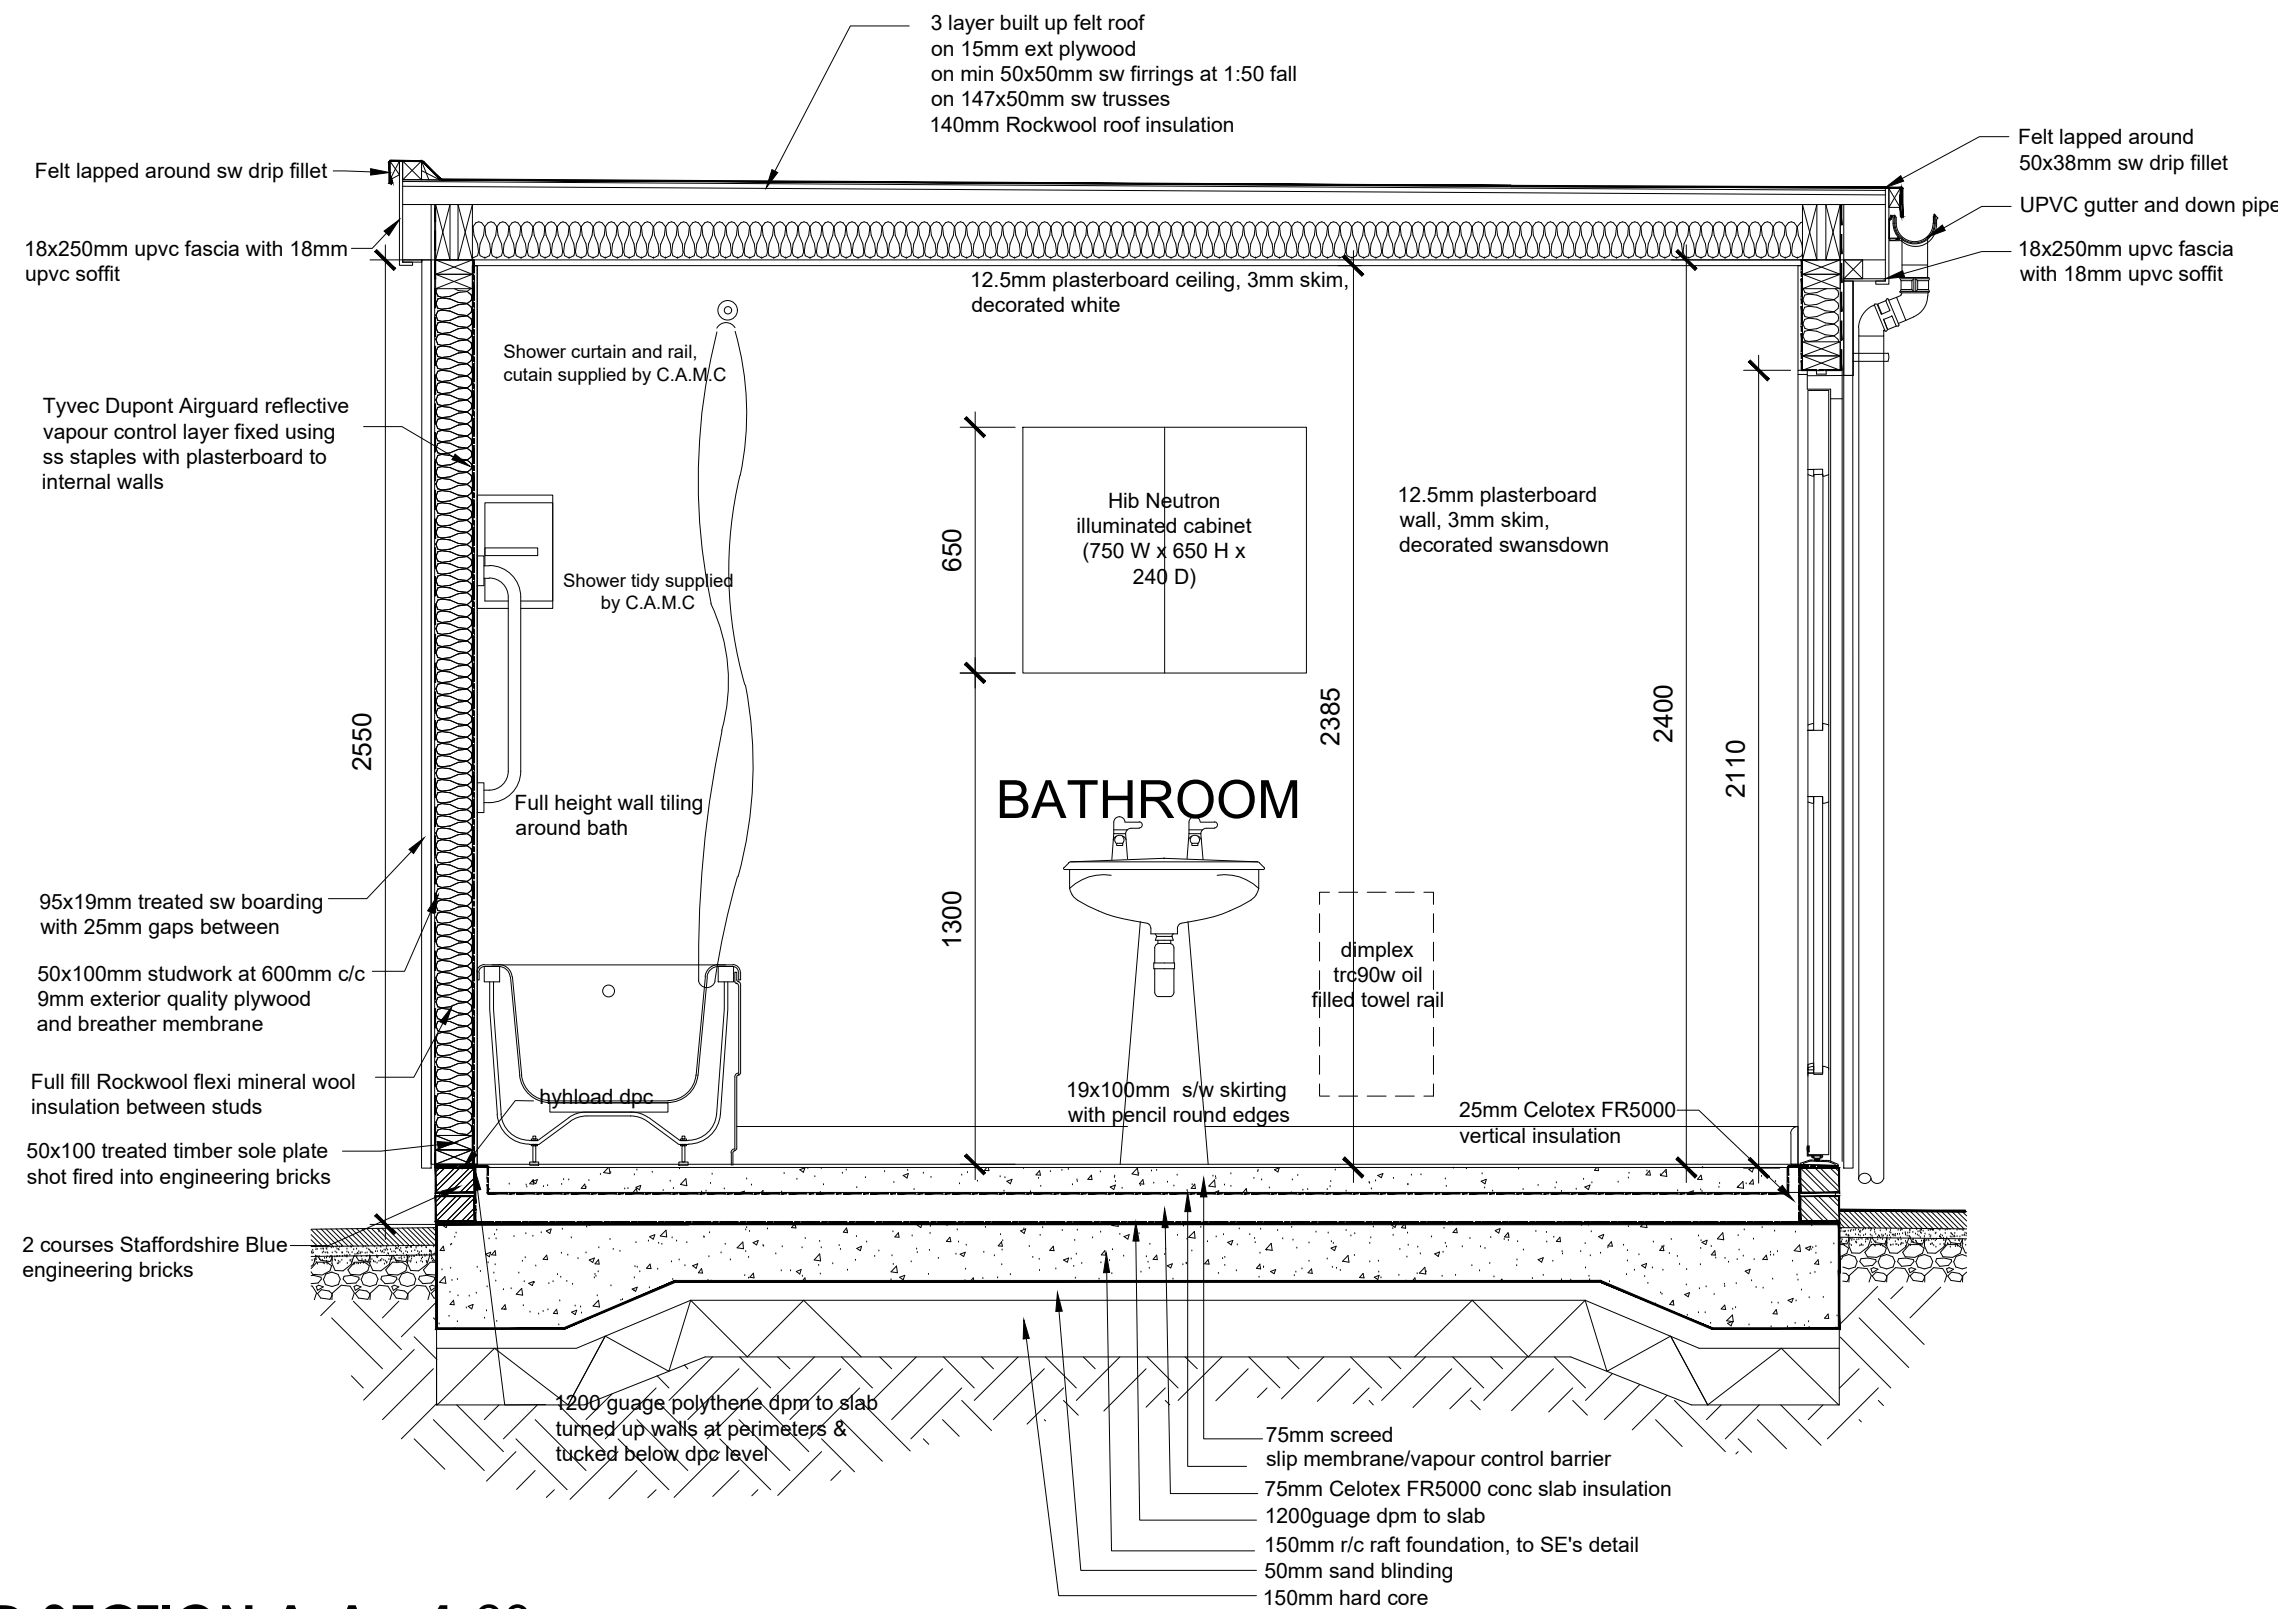

PROPOSED FLOOR PLAN 1:20

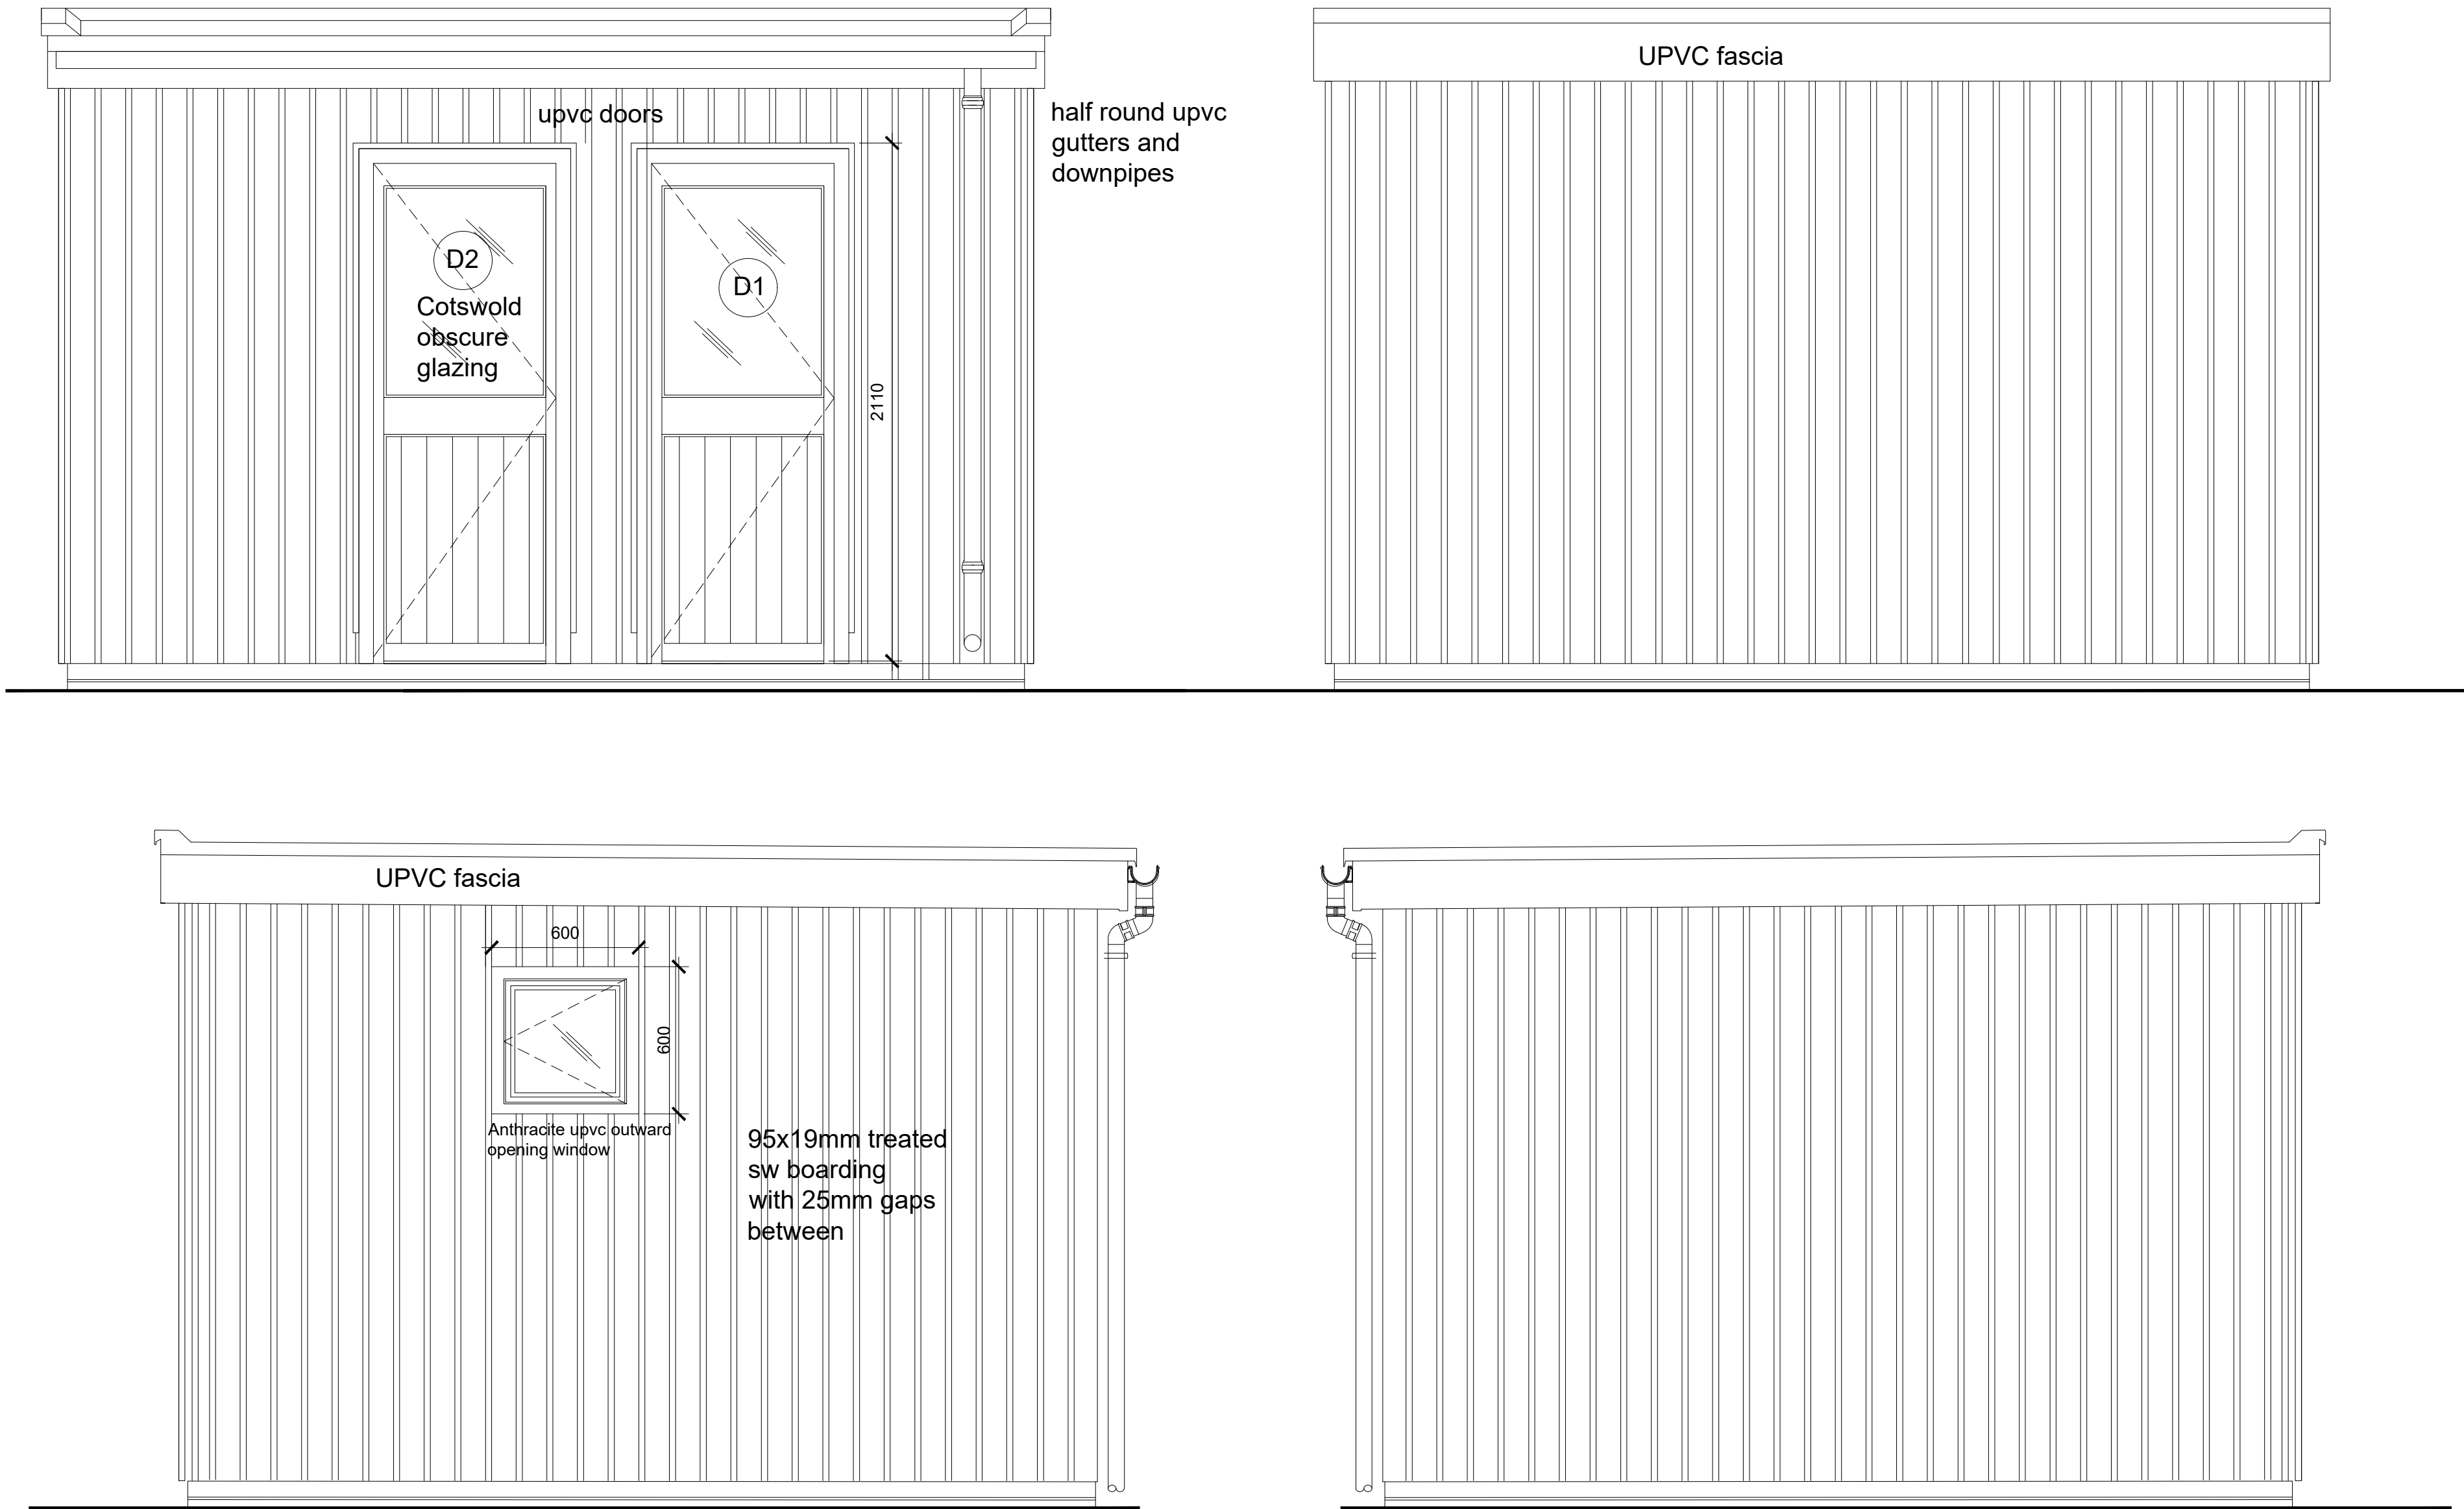

PROPOSED SECTION A-A 1:20

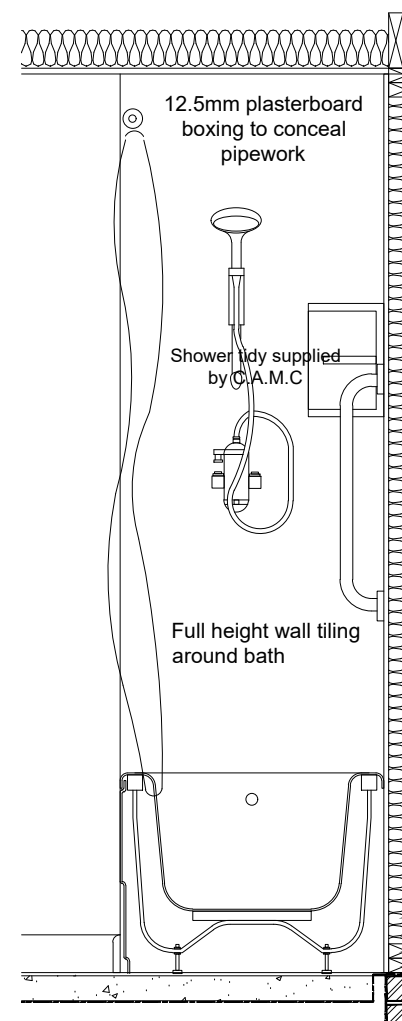

PART SECT/SHOWER ELEV 1:20

This drawing is the copyright of The Caravan Club Limited and may not be reproduced in whole or in part without its express permission. Whilst information contained in this drawing is provided in good faith, being based on available records and where applicable, electro detection techniques in location of underground electrical & telephonic services, The Caravan Club Limited will not be held responsible for errors in or omissions from the information shown. Contractors and other parties must satisfy themselves as to the accuracy and completeness of the information shown, to determine the existence of services which might cause danger, be damaged or need replacement in connection with their engagement.

Status	PLANNING		
Revisions			
Project/Site	LADY MARGARETS PARK CAMC SITE		
Title	ASSISTANT WARDEN UTILITY POD		
Drwg no.	LMP-2021-P-412	Date	MAR 21
Checked by		Drwn. by	
Scale	1:20; 1:50 @ A1	CAD Ref.	LMP-2021-P-412
 SINCE 1907 CARAVAN AND MOTORHOME CLUB Estates Department, East Grinstead House, East Grinstead, RH19 1JA, Tel: (01342) 336772			