


Springfield Cottage Western Elevation
showing position of proposed units

1:100 scale

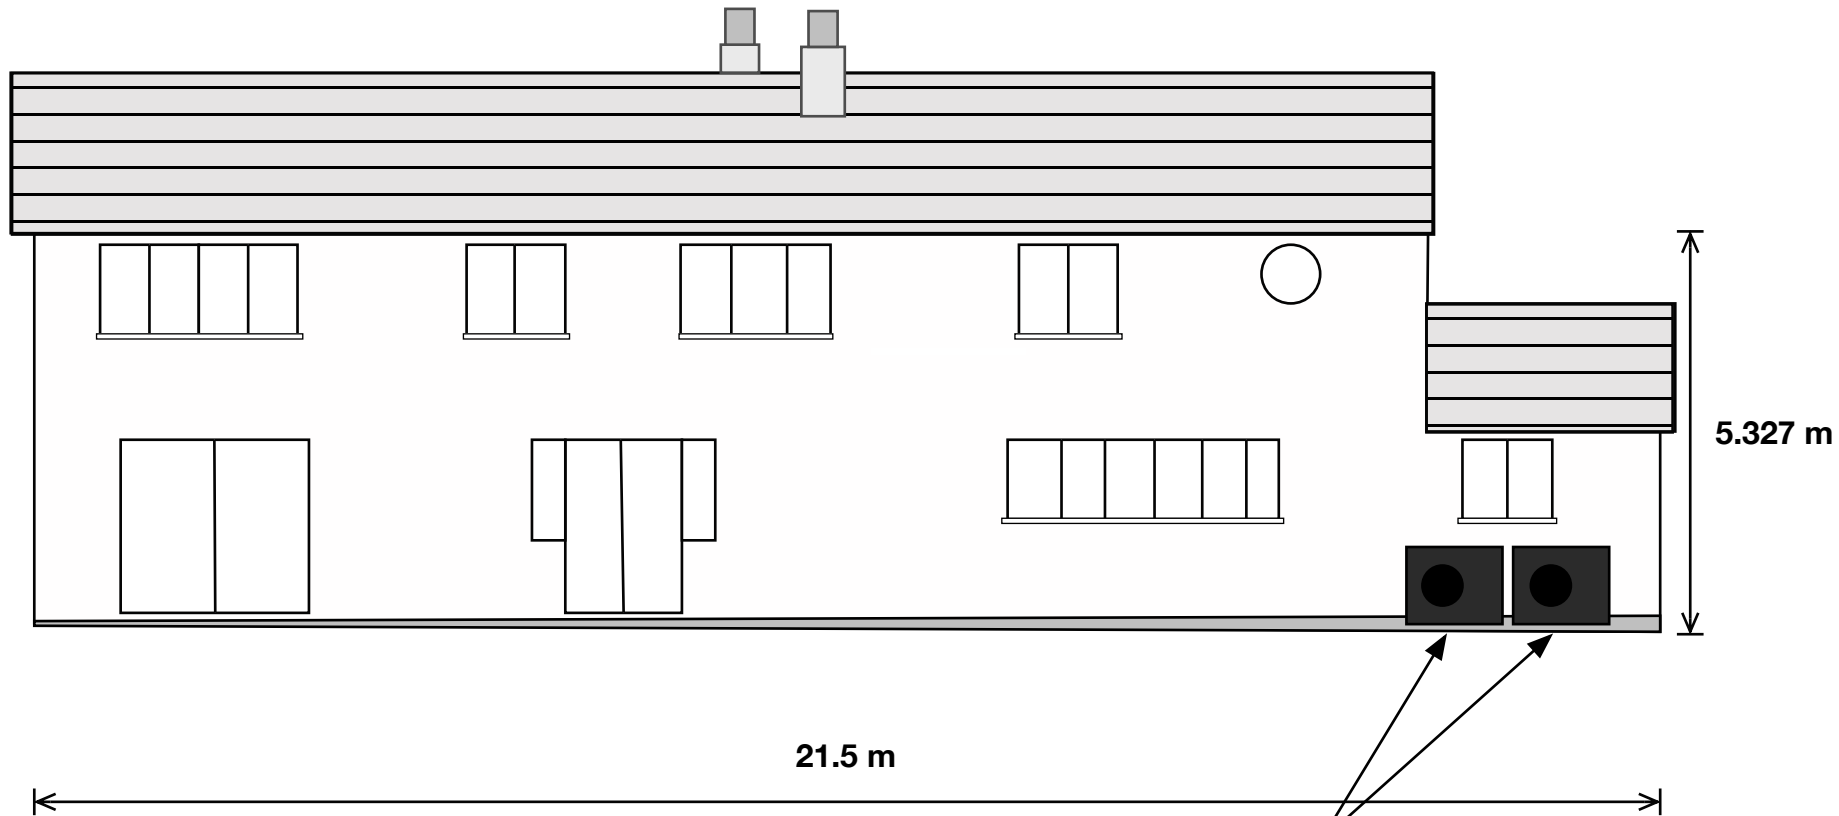

Two Daikin Altherma Units