


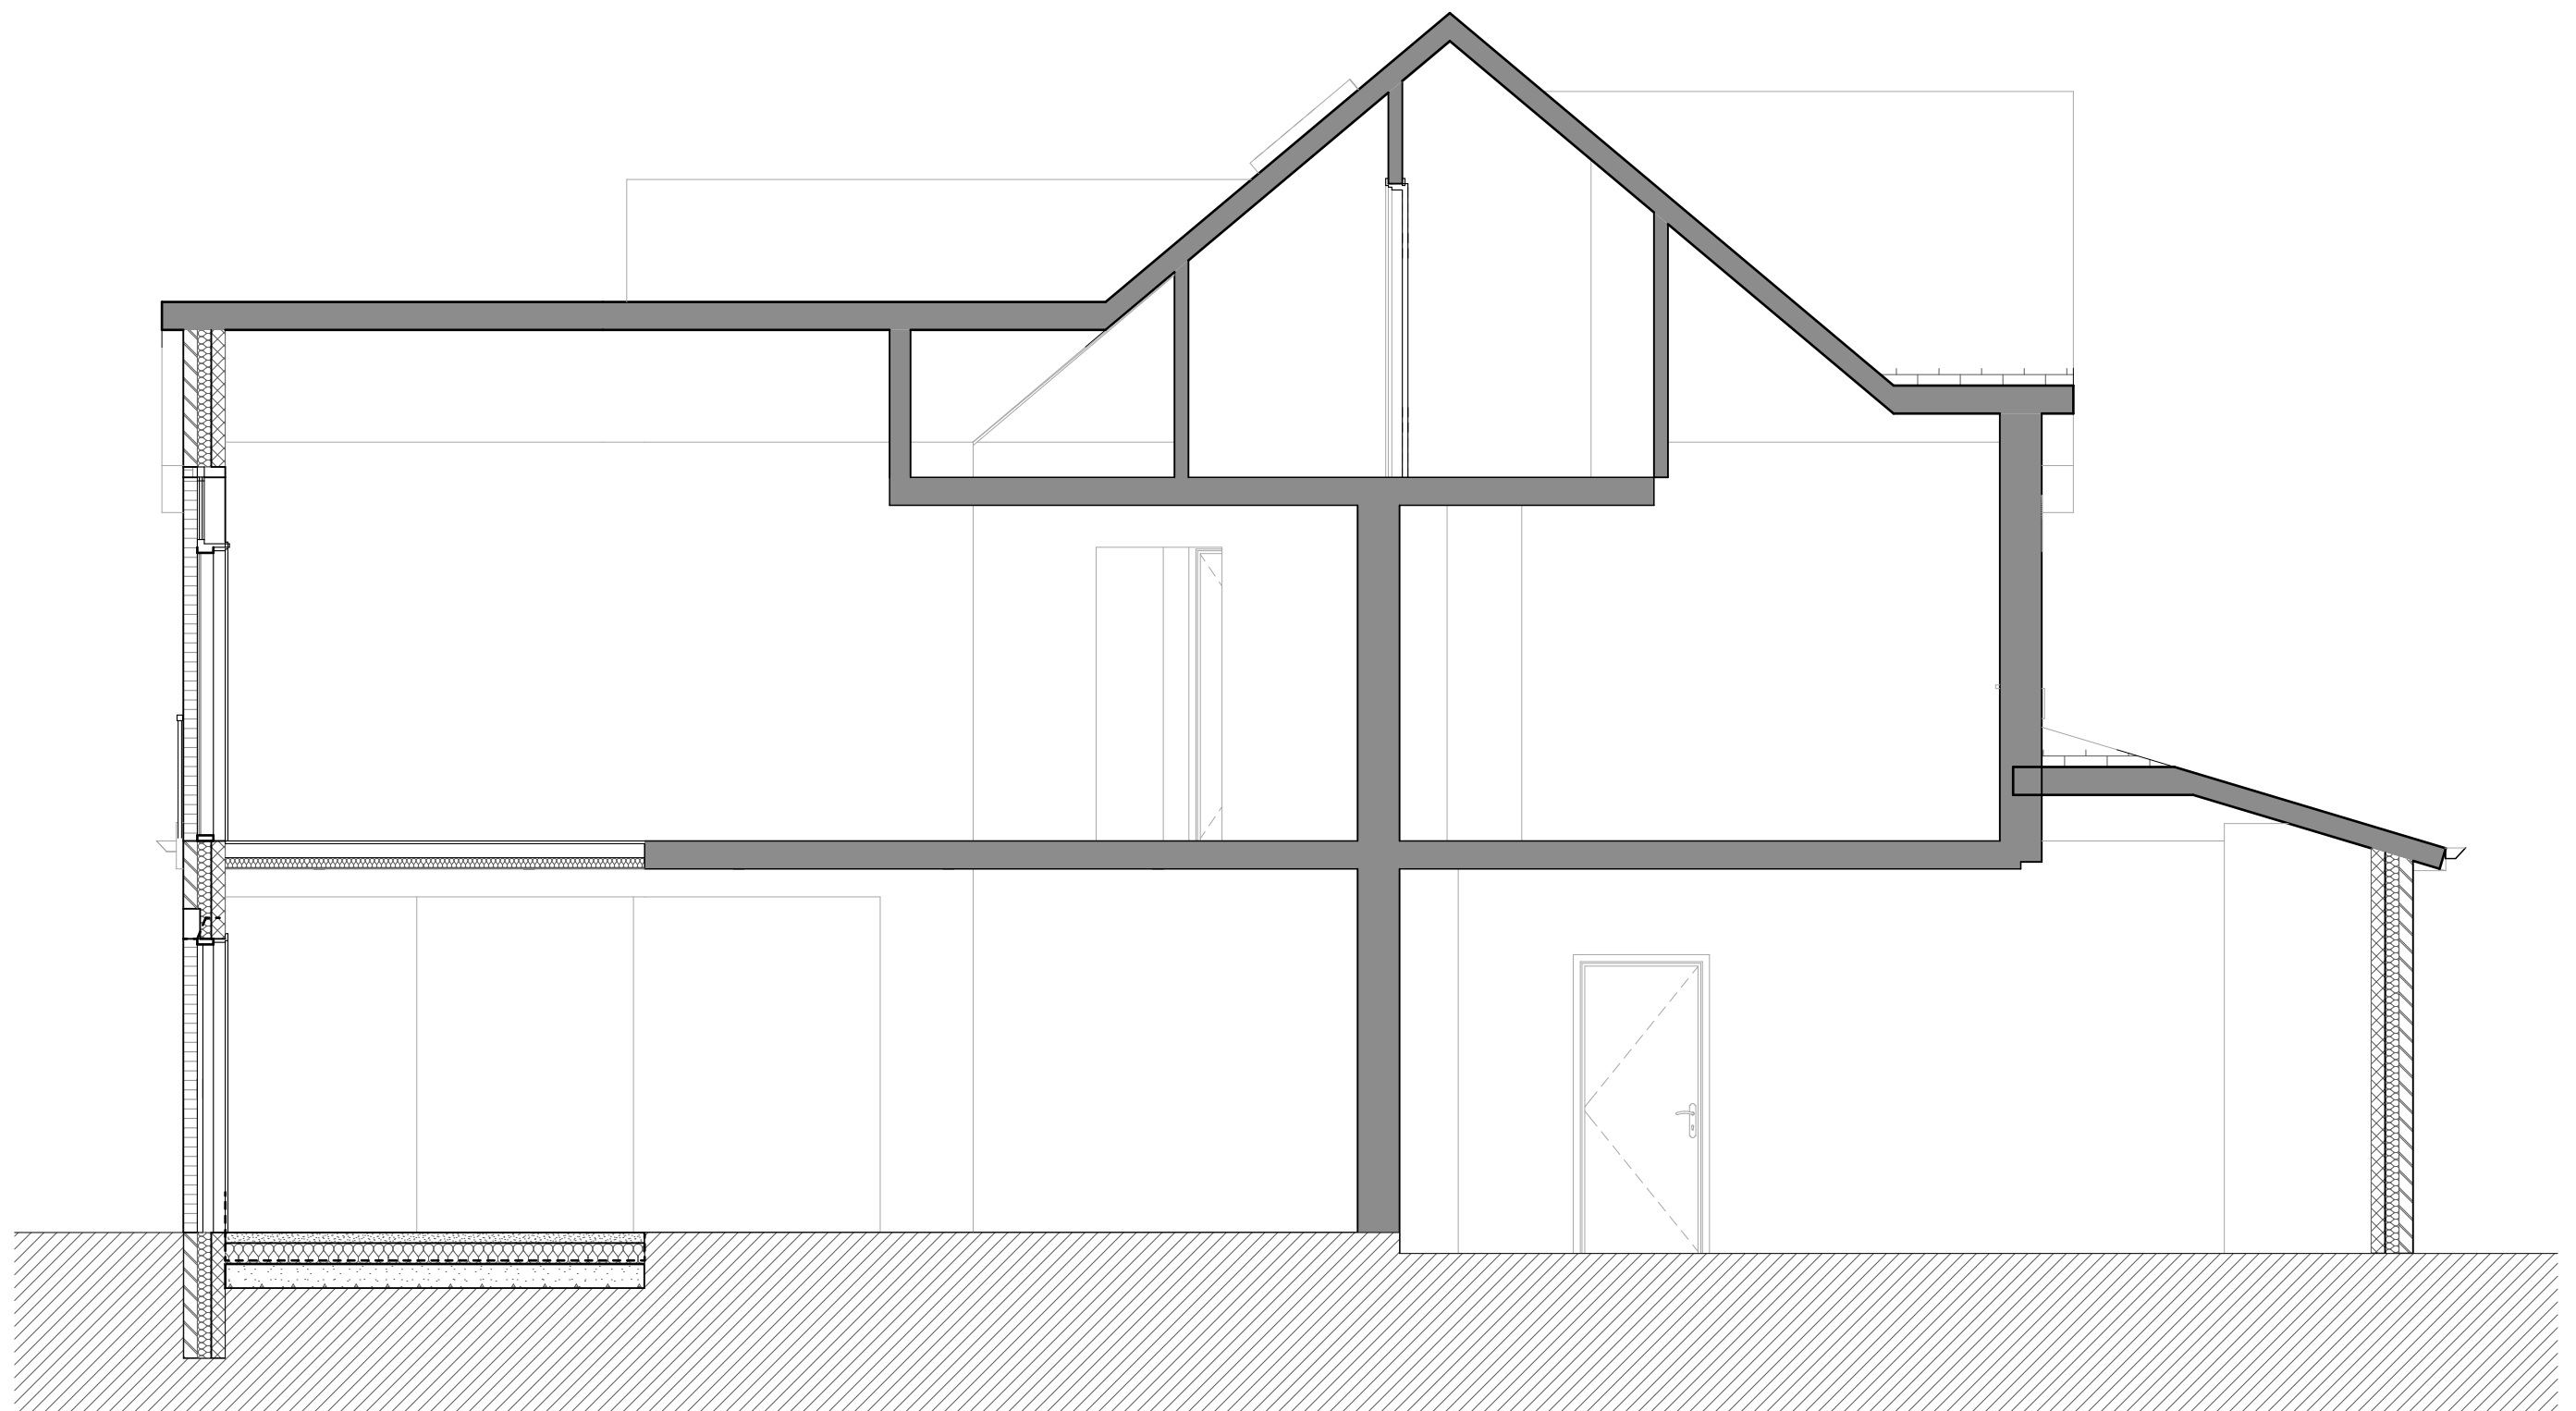

Building Section
1:50