




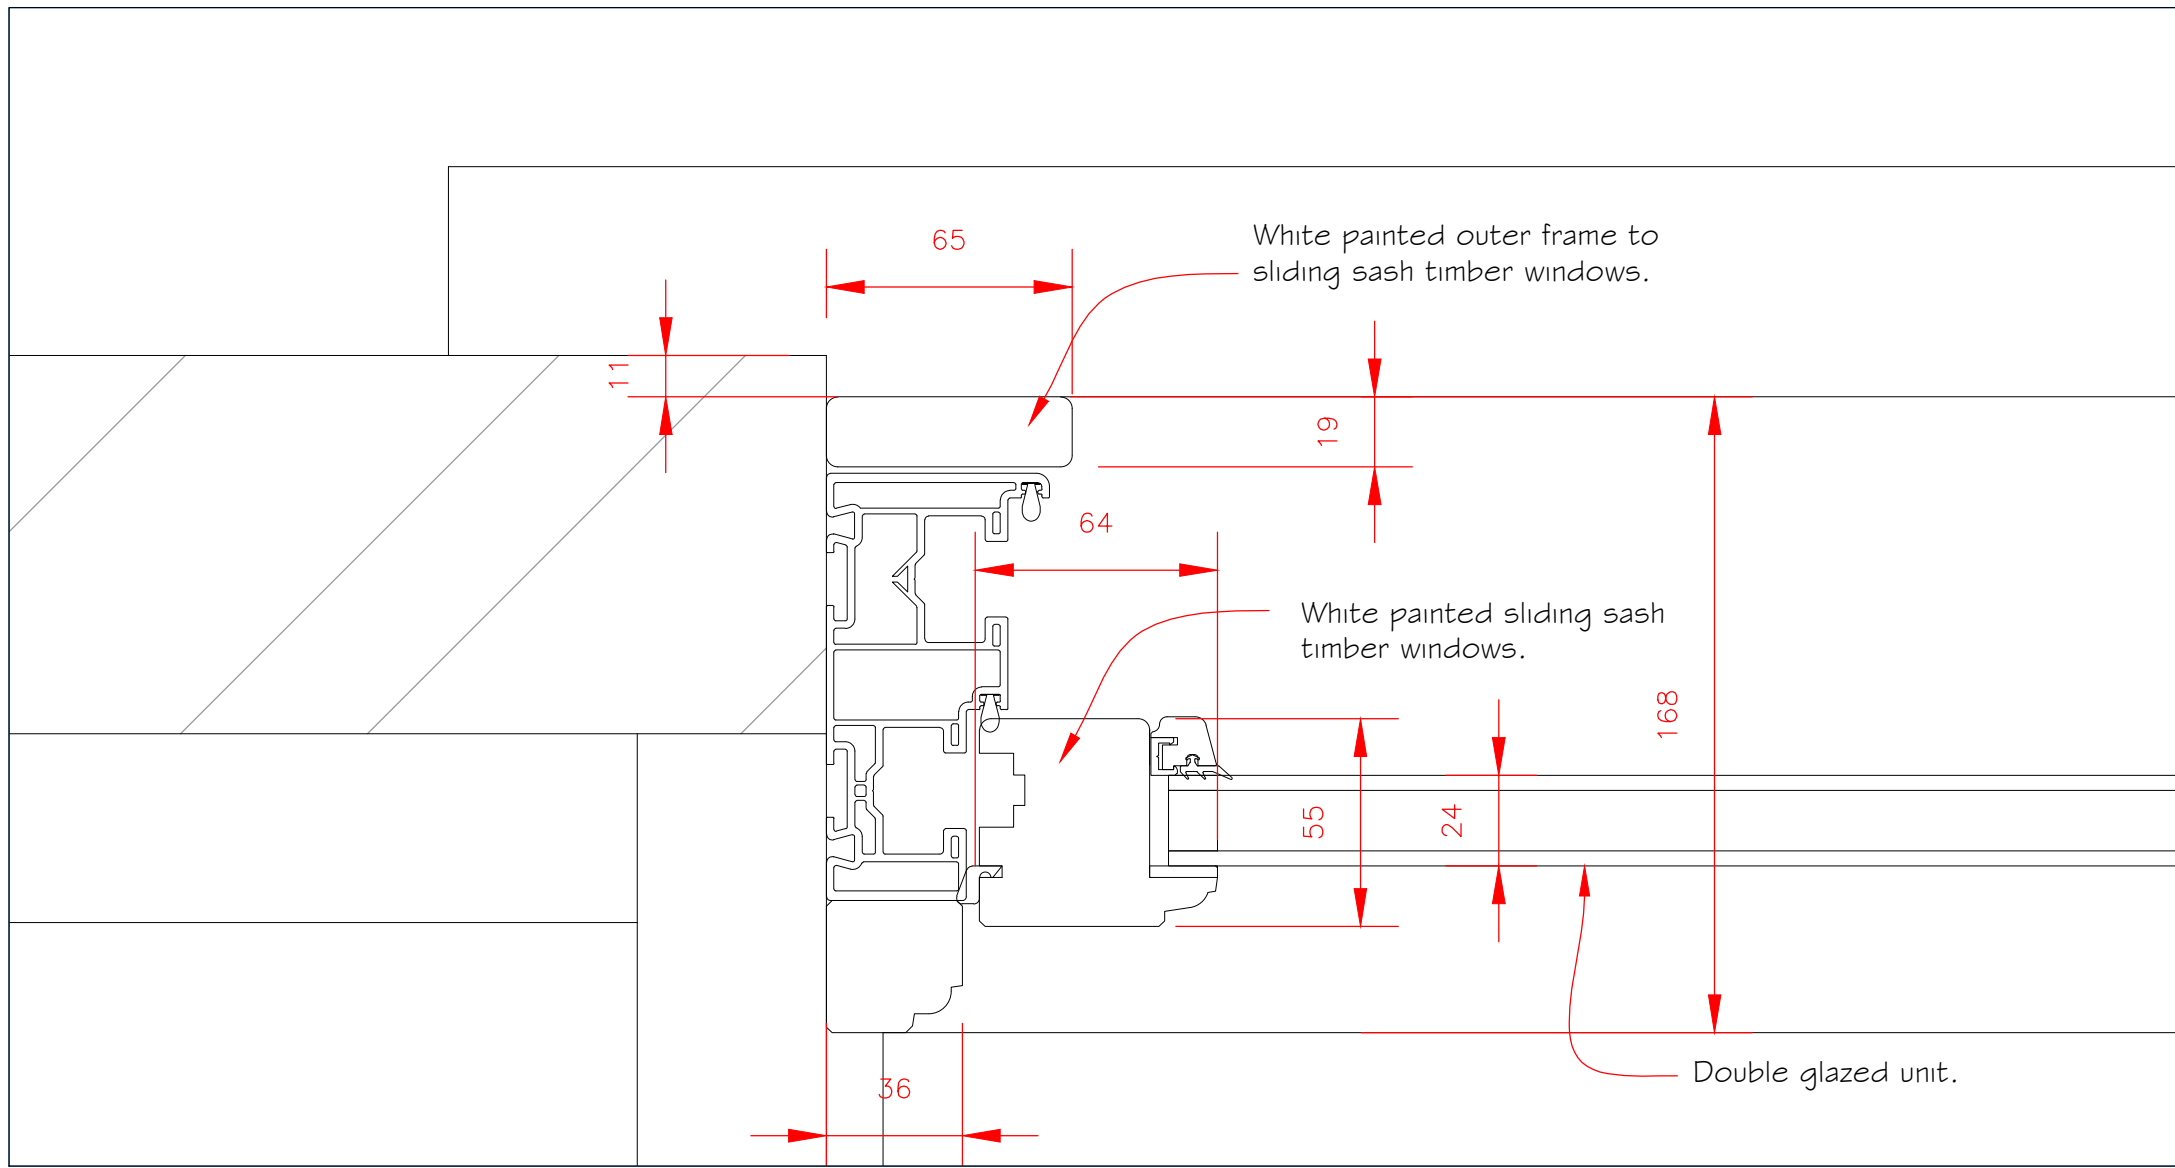


Window Jamb Detail
1:2

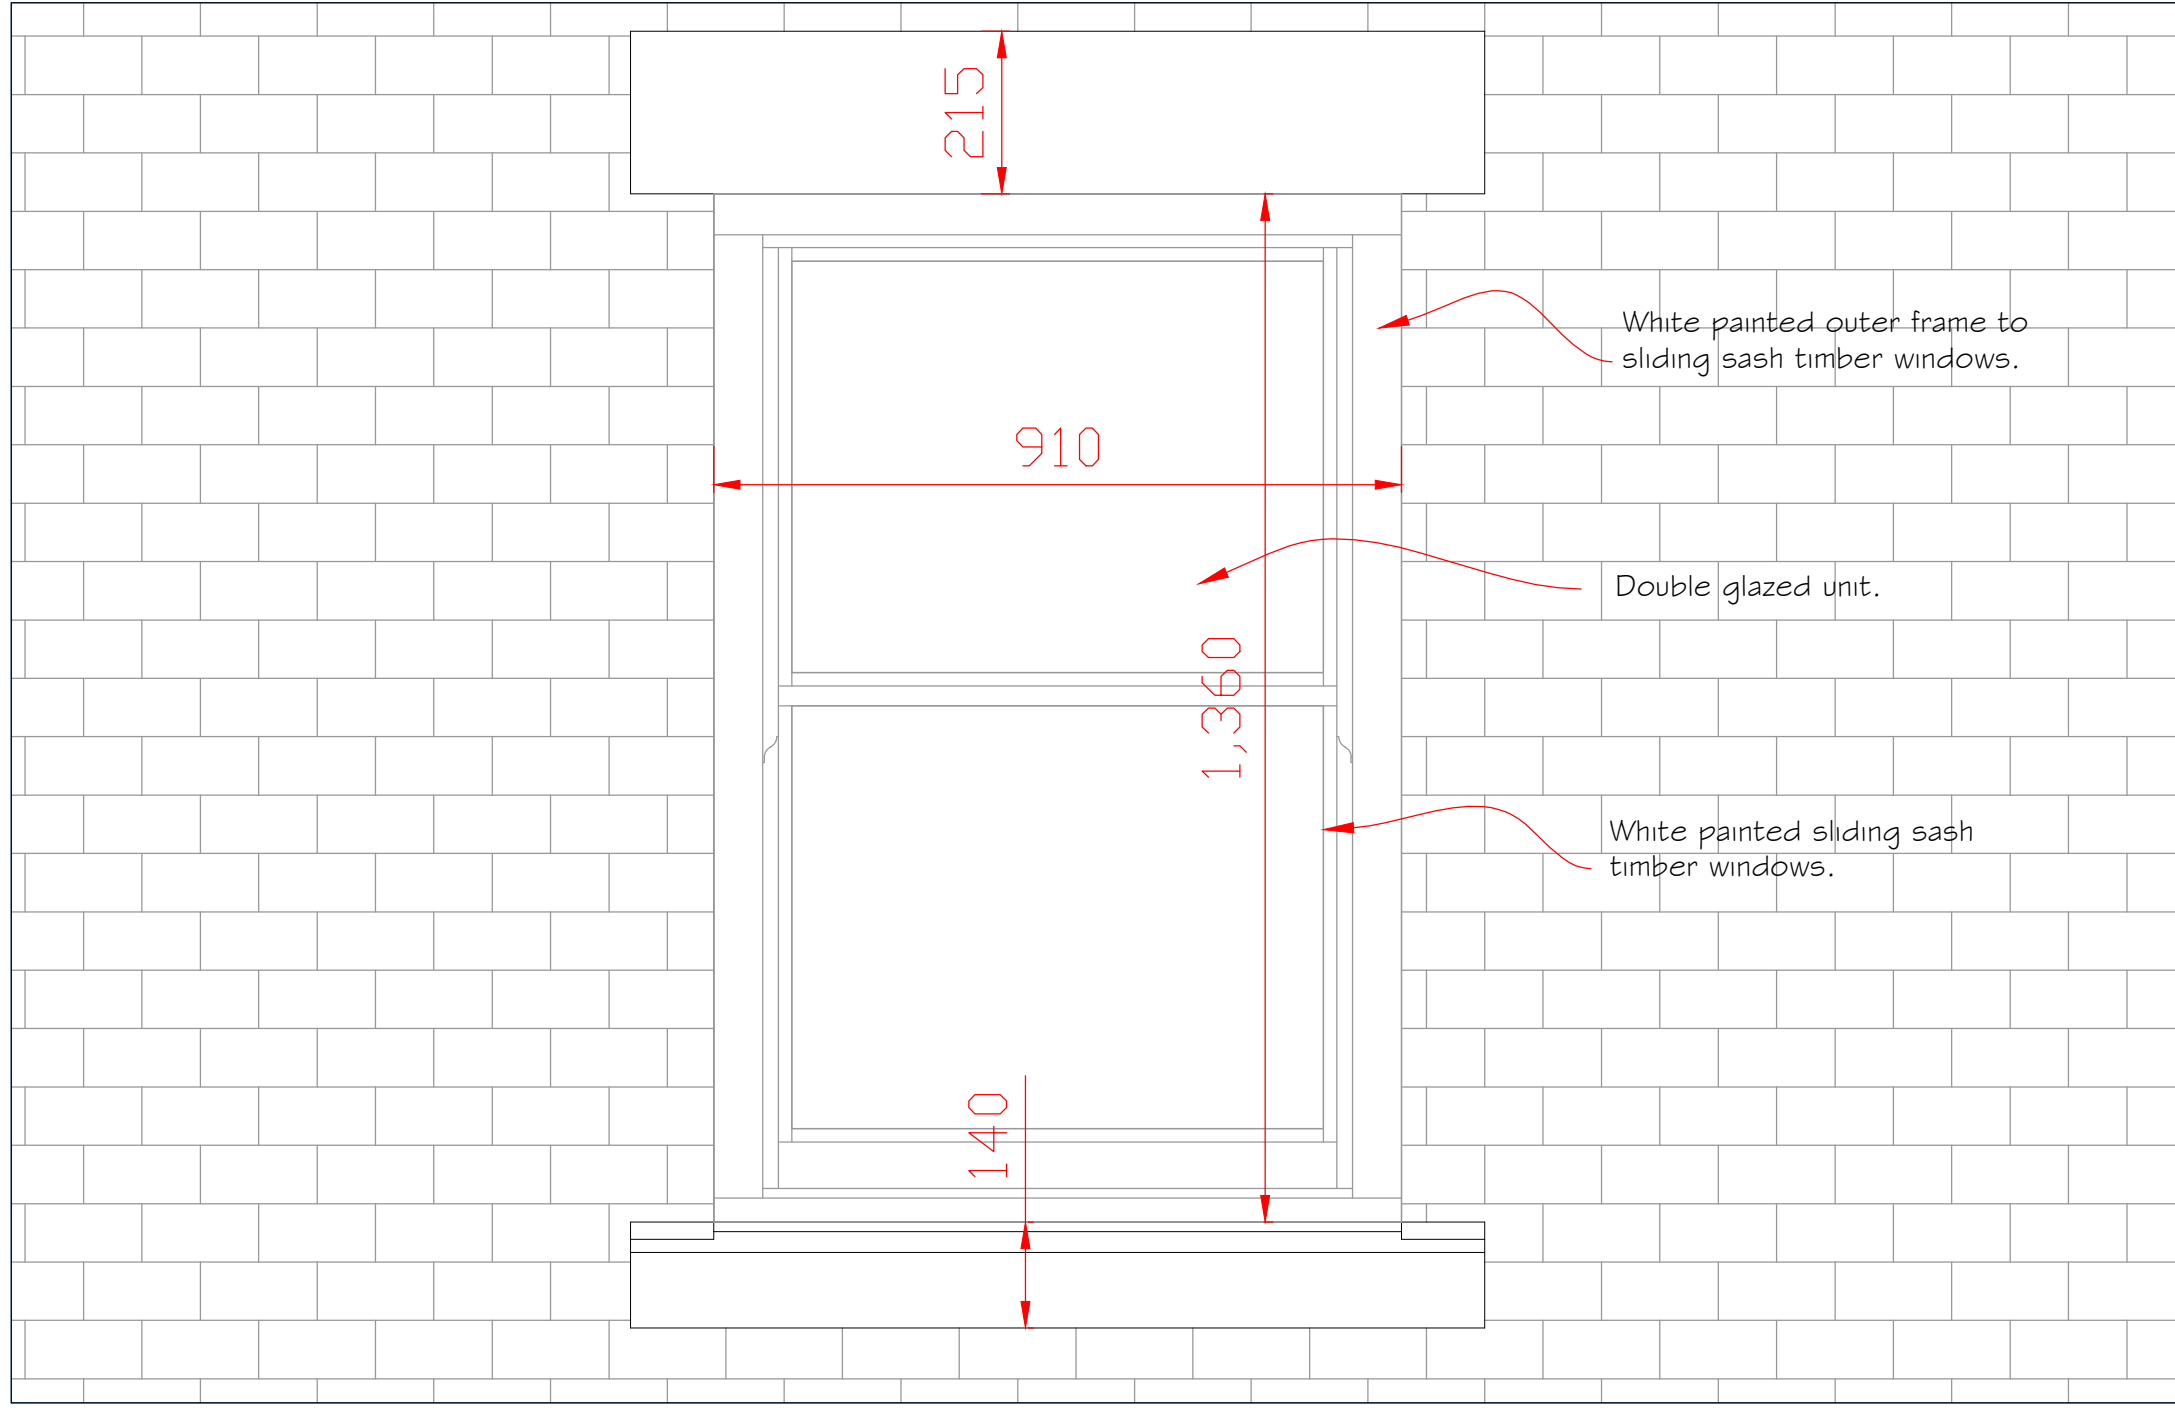


Window Elevation
1:10

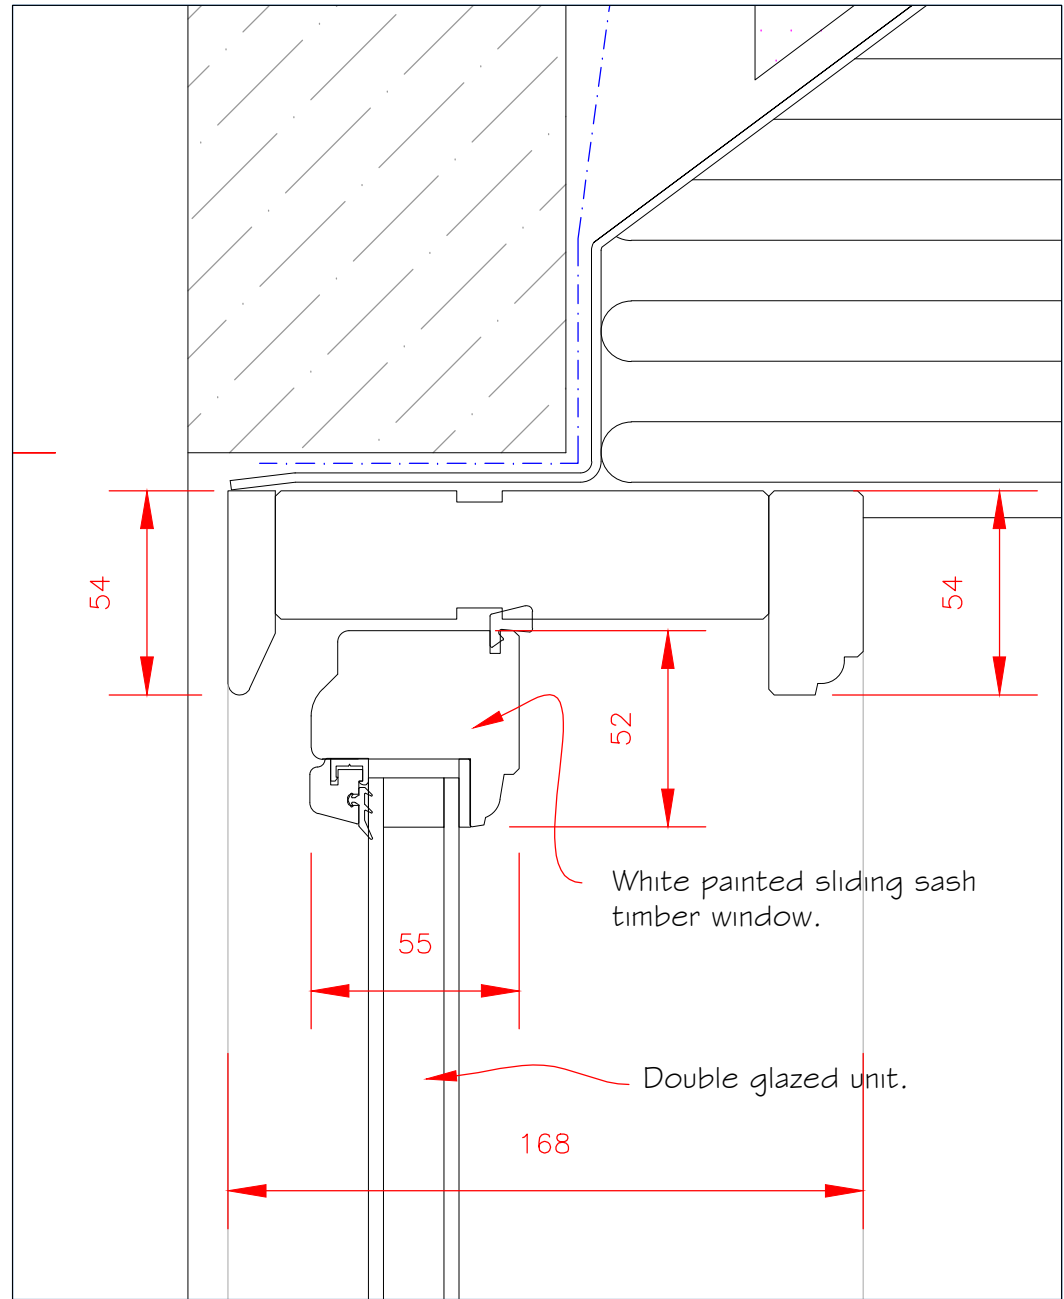


Head detail
1:2

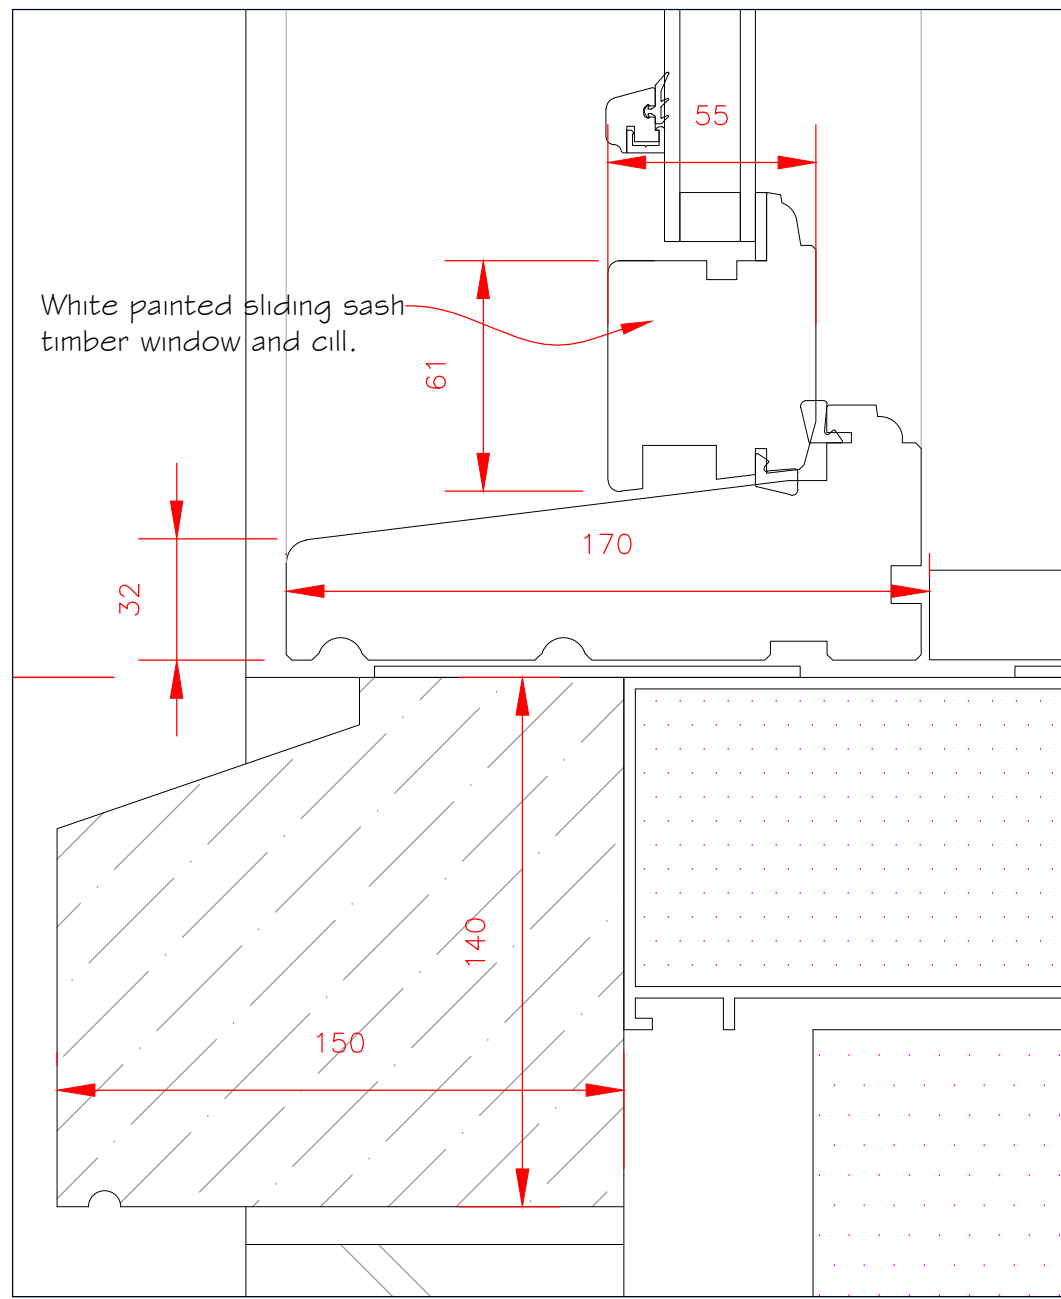


Cill Detail
1:2

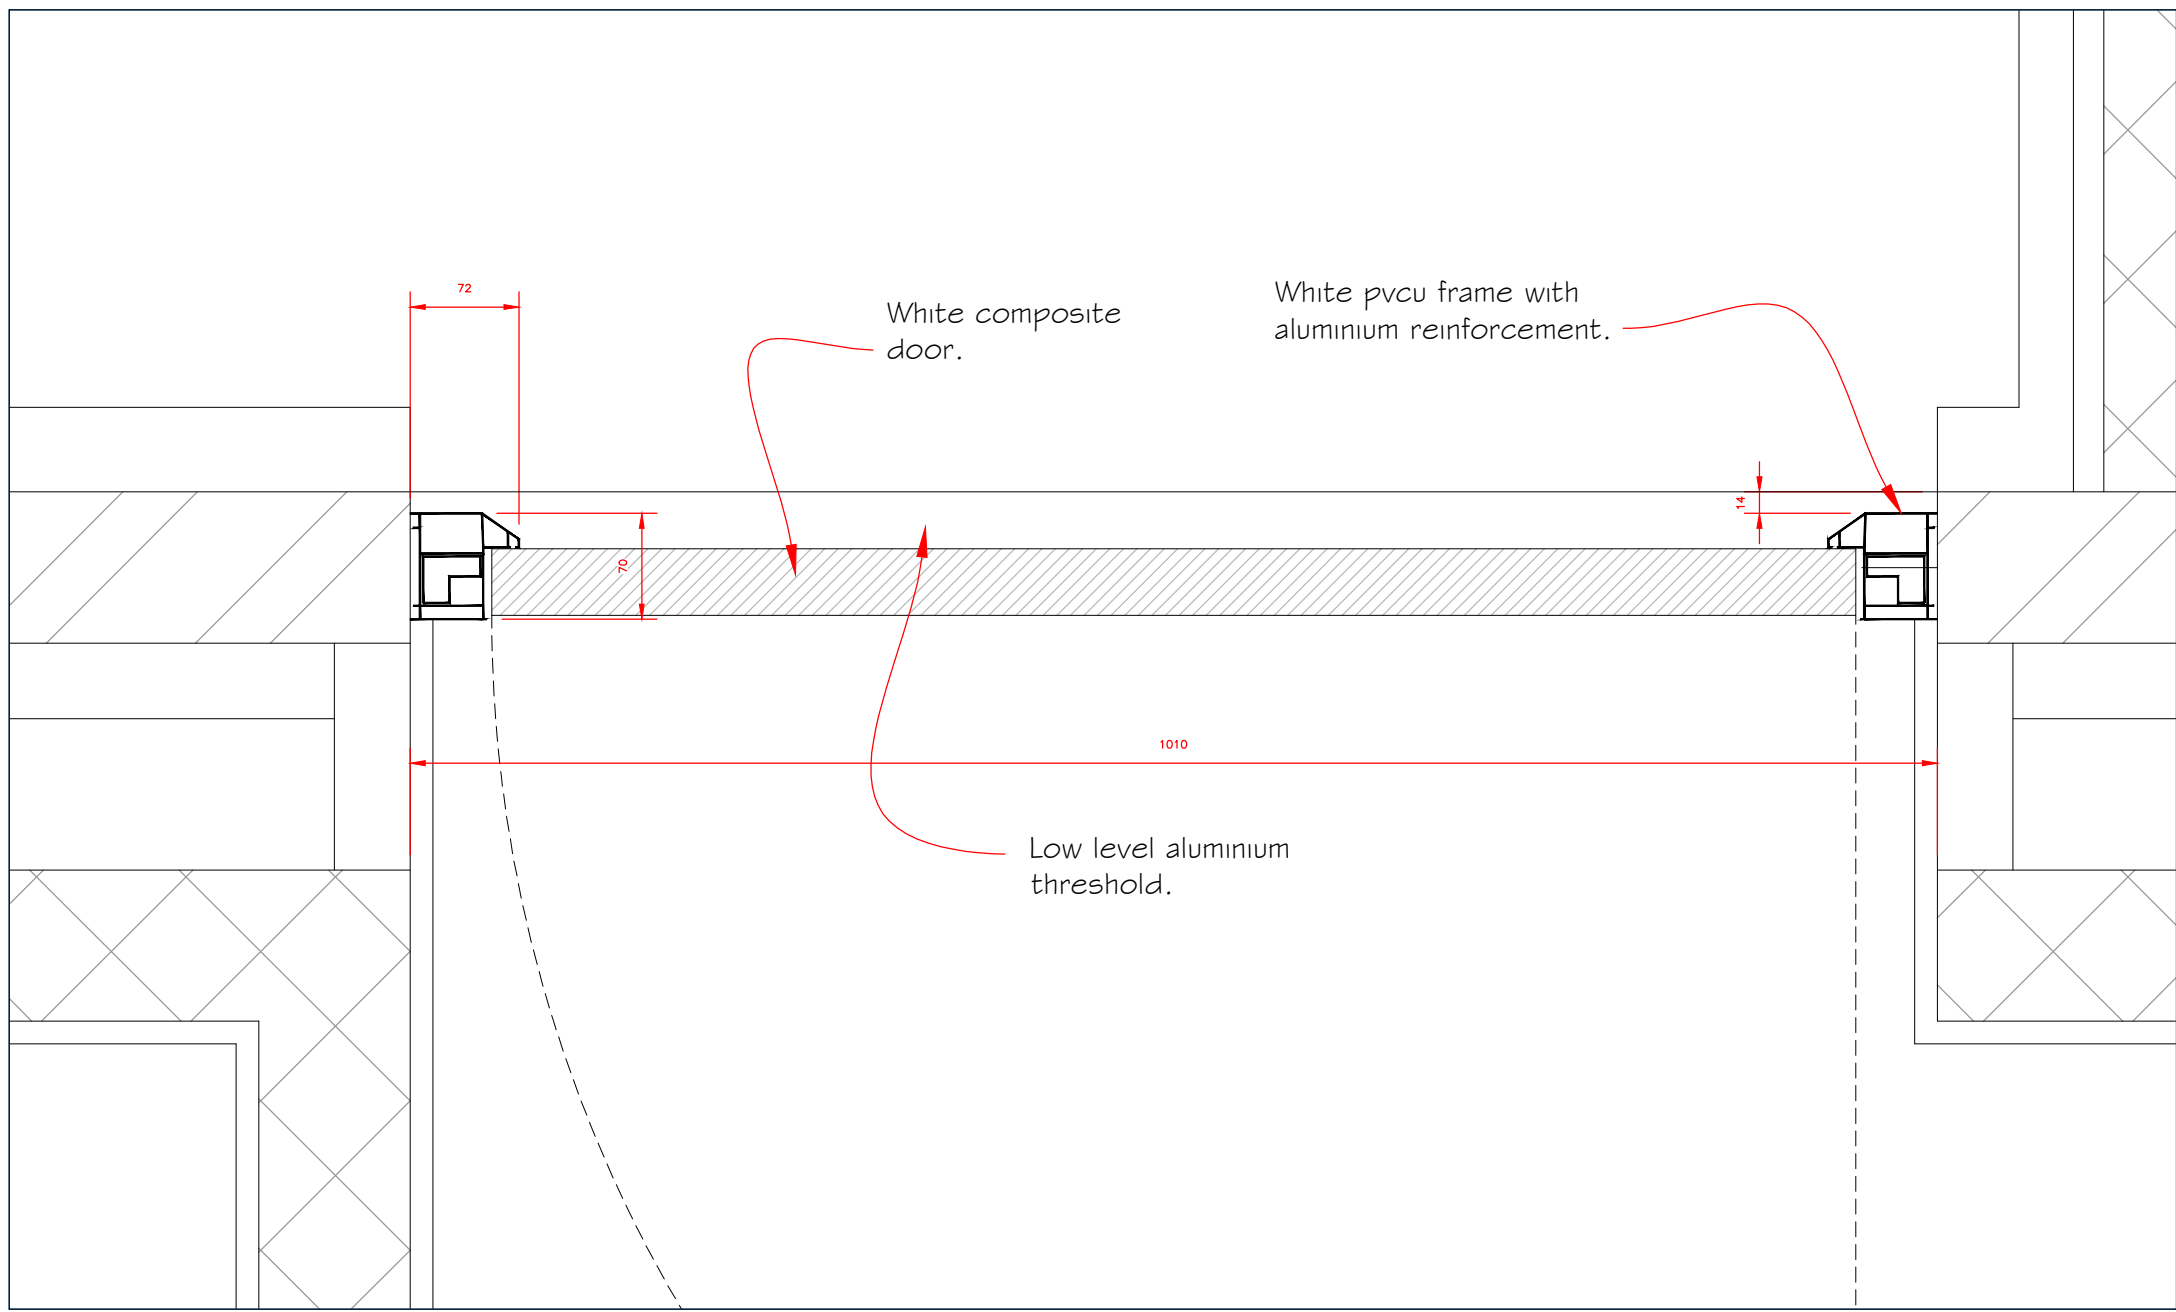


Door Plan
1:5

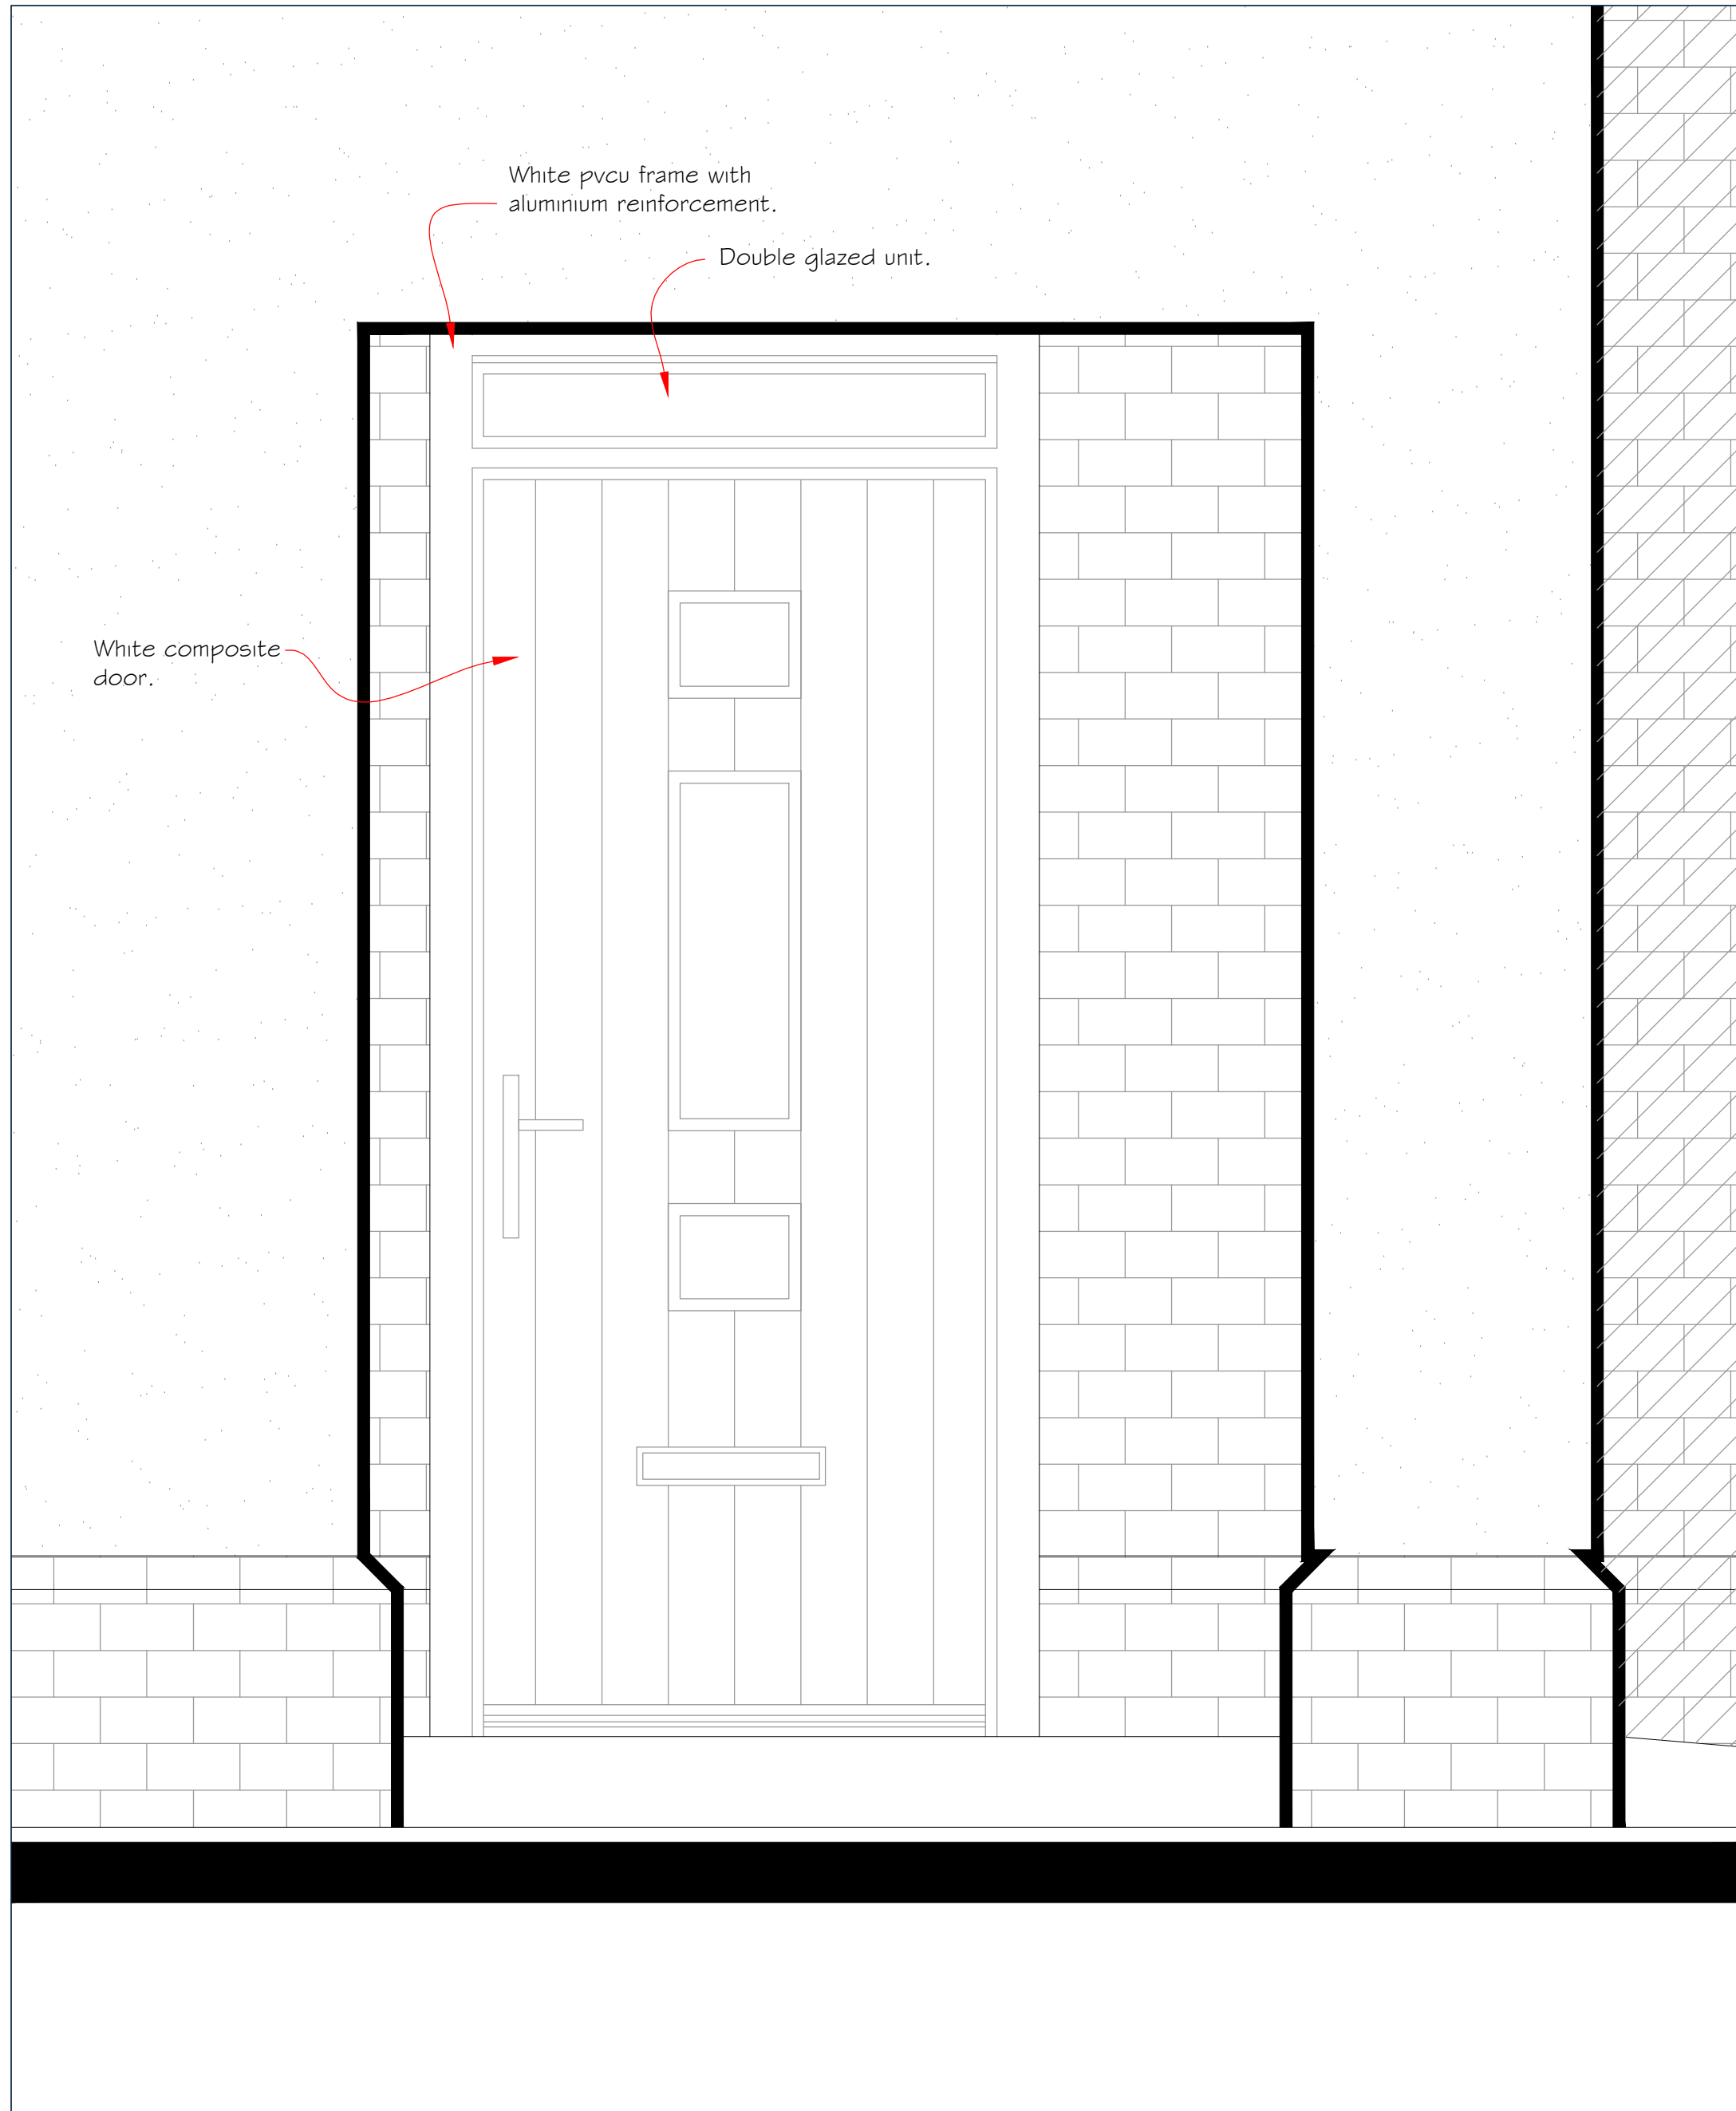

Door Elevation
1:10

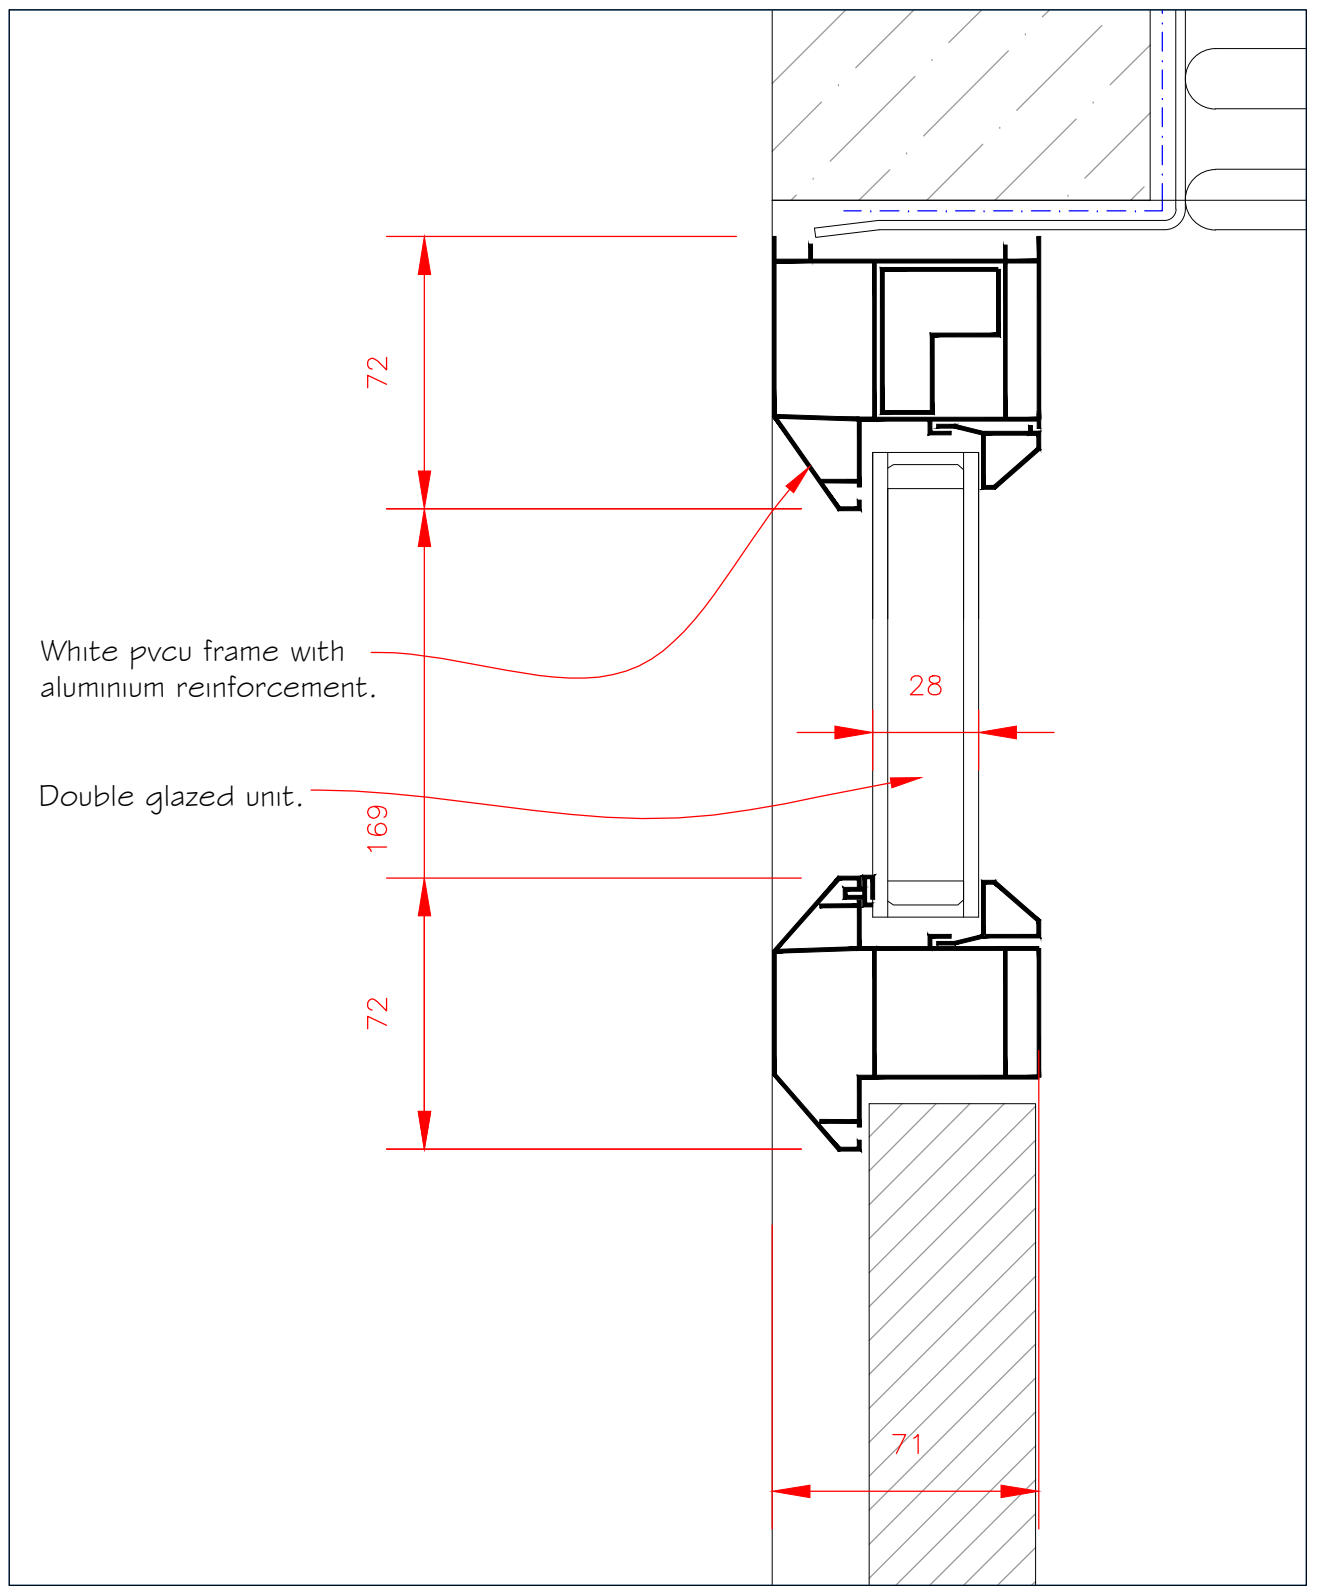

Door Head Detail
1:2

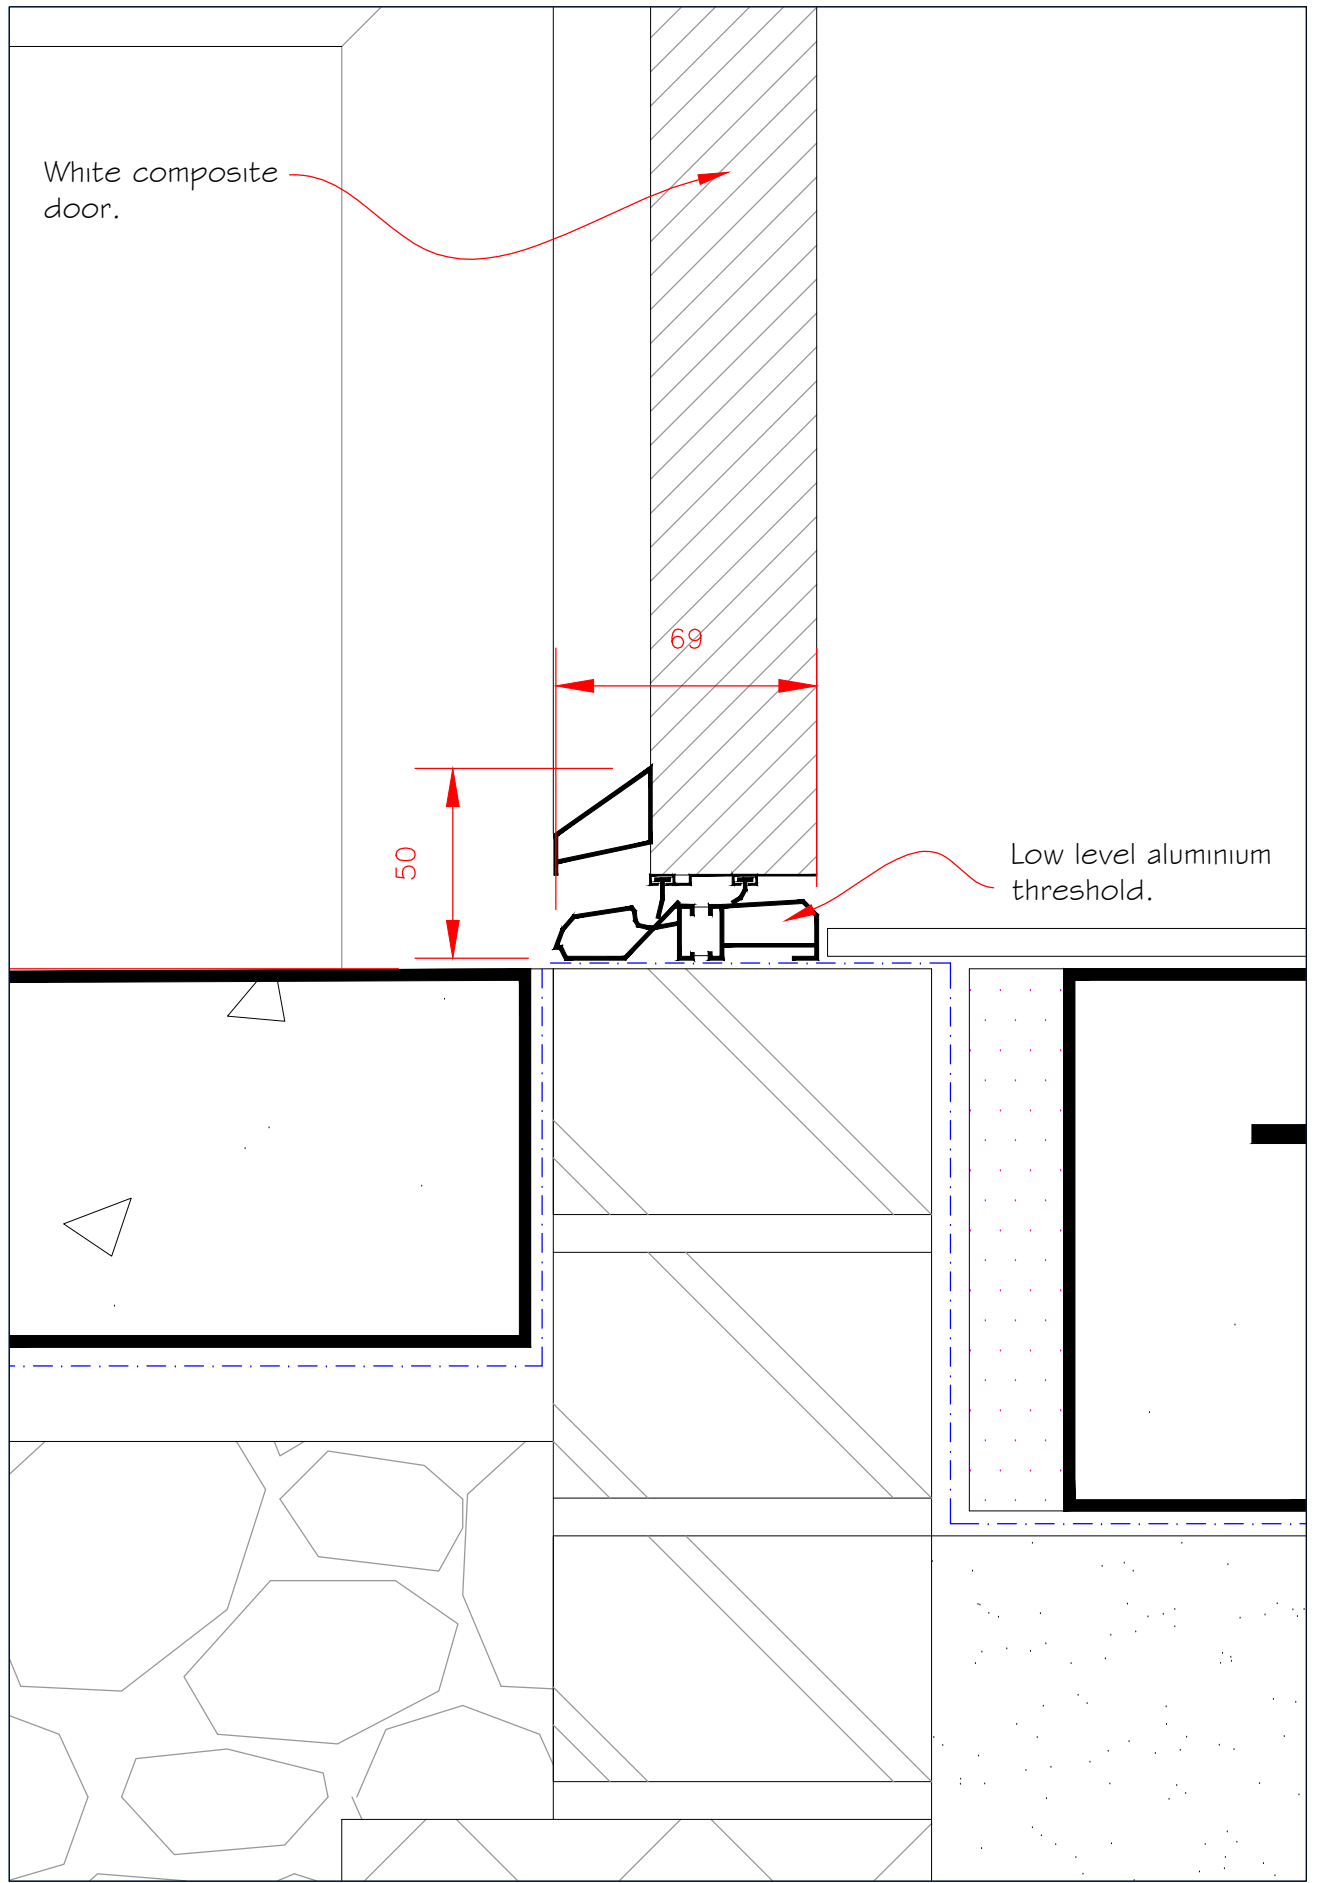

Threshold Detail
1:2

 CULLIS ARCHITECTURAL+DESIGN	Client: Mr. J. Ellis.			
	Drawing Title: WINDOW & DOOR DETAILS			
	Job Title: Proposed New Dwelling at Land Adjacent to 10 Belgrave Road, Wrexham.			
	Date: June 2021		Scale: 1:5 & 1:10 at A1	Rev: