


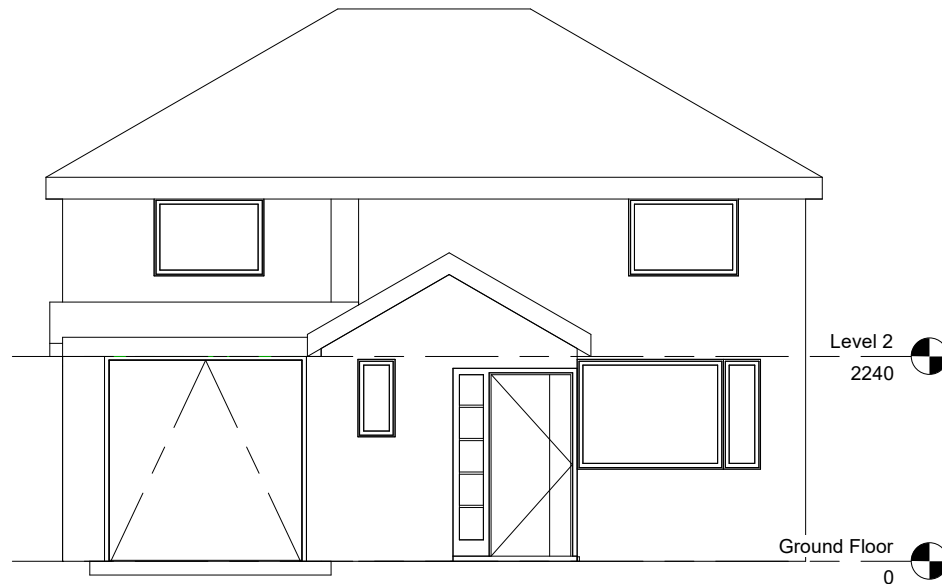

1 South
1 : 50

Proposed
SCALE 1:100 @ A3
0m 1m 2m 3m 4m 5m



Tom Goodwin Design

Email: goodwintomas31@gmail.com

Mob No: Tom - 07711009521

Client Name: Keith Bithel
71 Broughton Heights
Pentre Broughton
Wrexham
LL11 6BX

Drawing Number :A102
Revision :
Scale (@ A3) : 1 : 50
Date : 14/04/2021 16:08:50

Designed By: Designer
Drawn By: Author
Checked By: Checker

Planning Drawings

Note: All dimensions to be checked on site before commencement of any work or drawings.
This drawing is to be read in conjunction with the specification specified.