



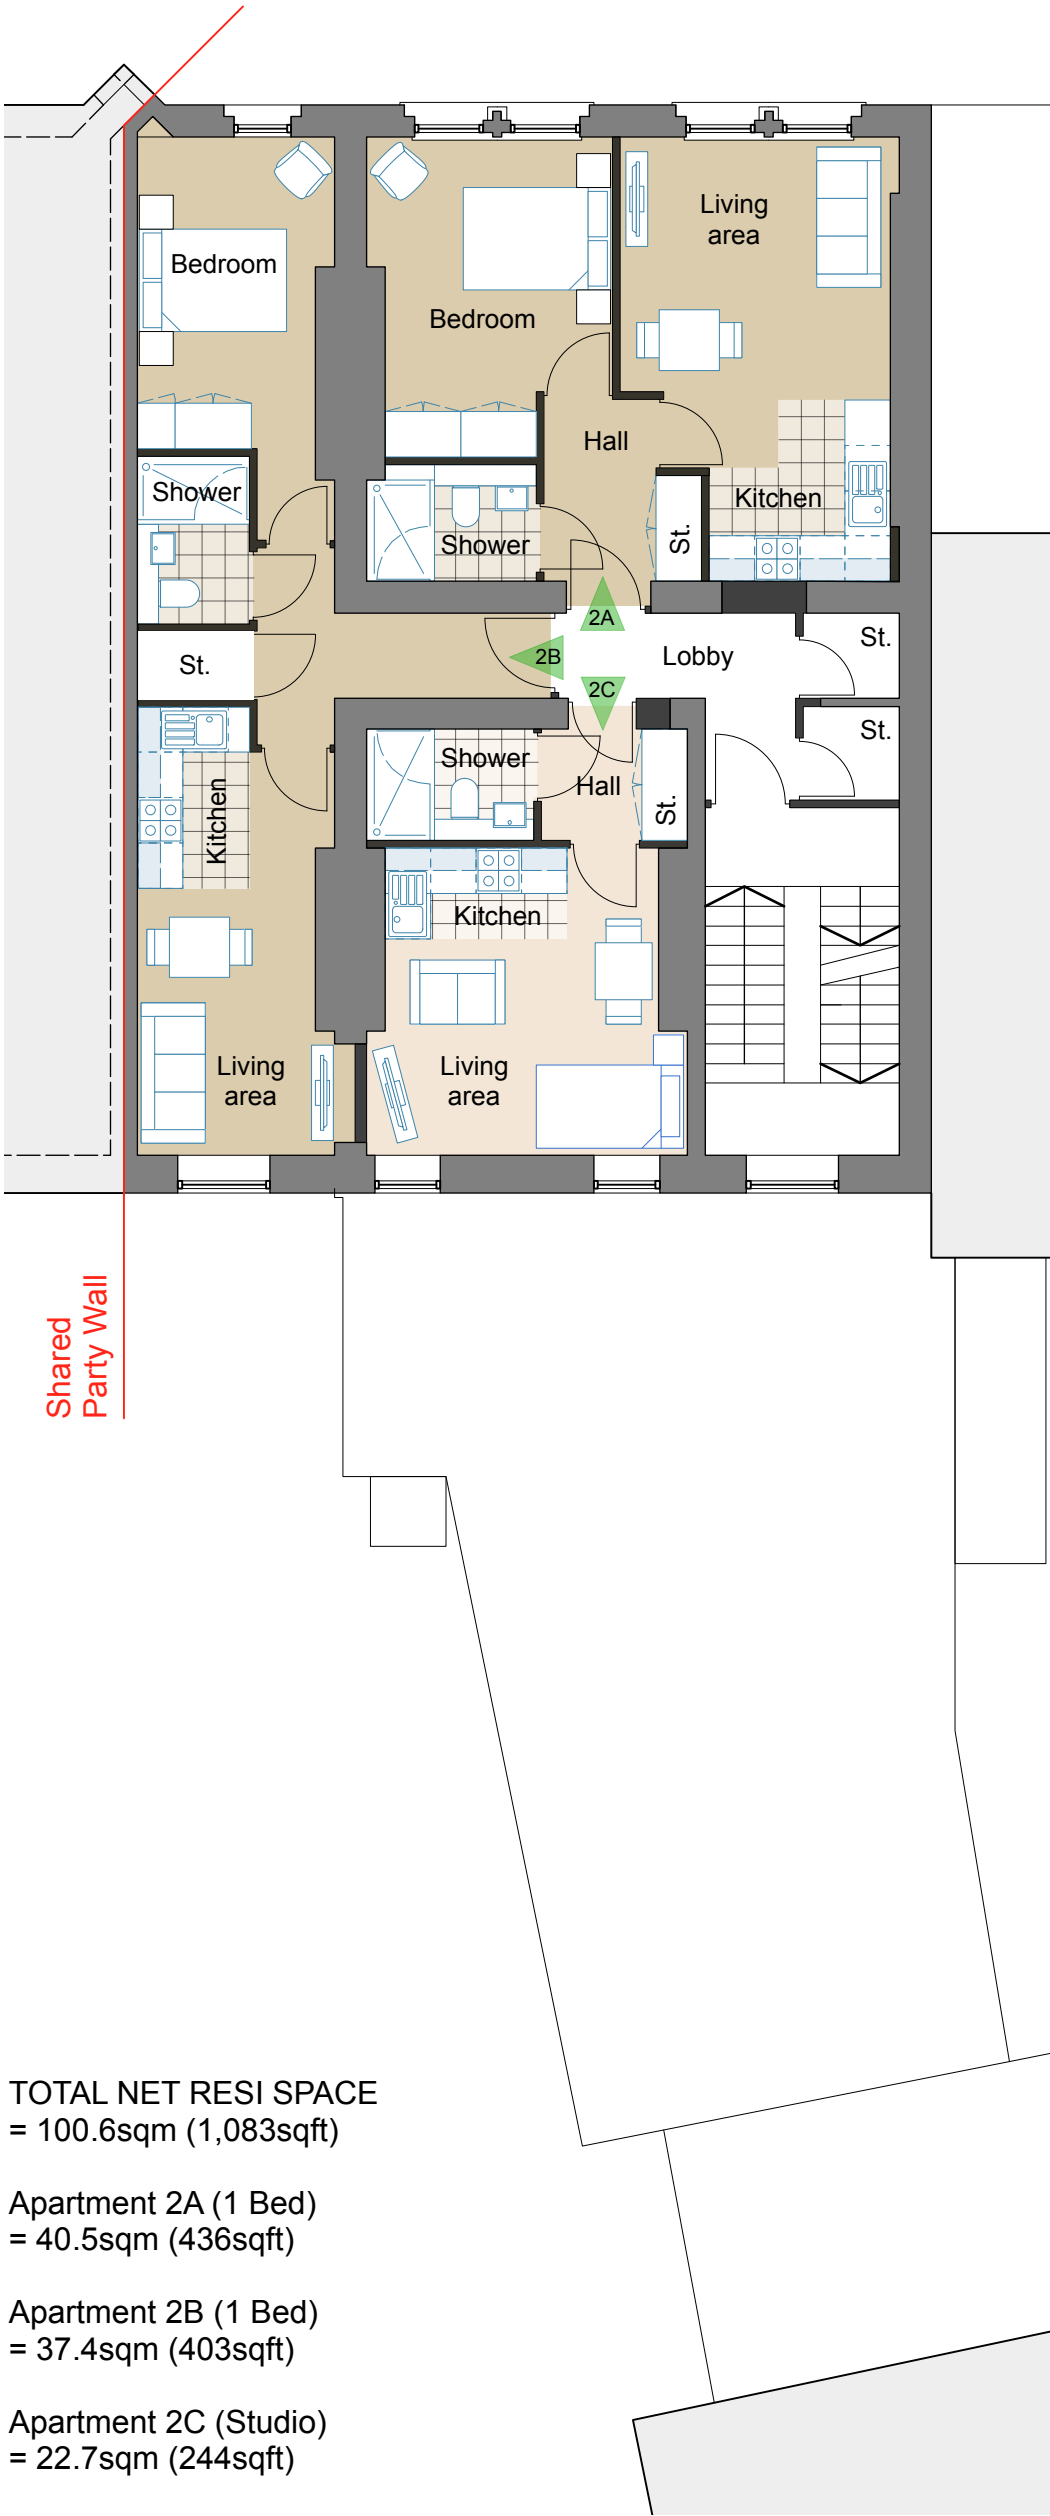

SECOND FLOOR: GIA = 135.2sqm / 1,455sqft

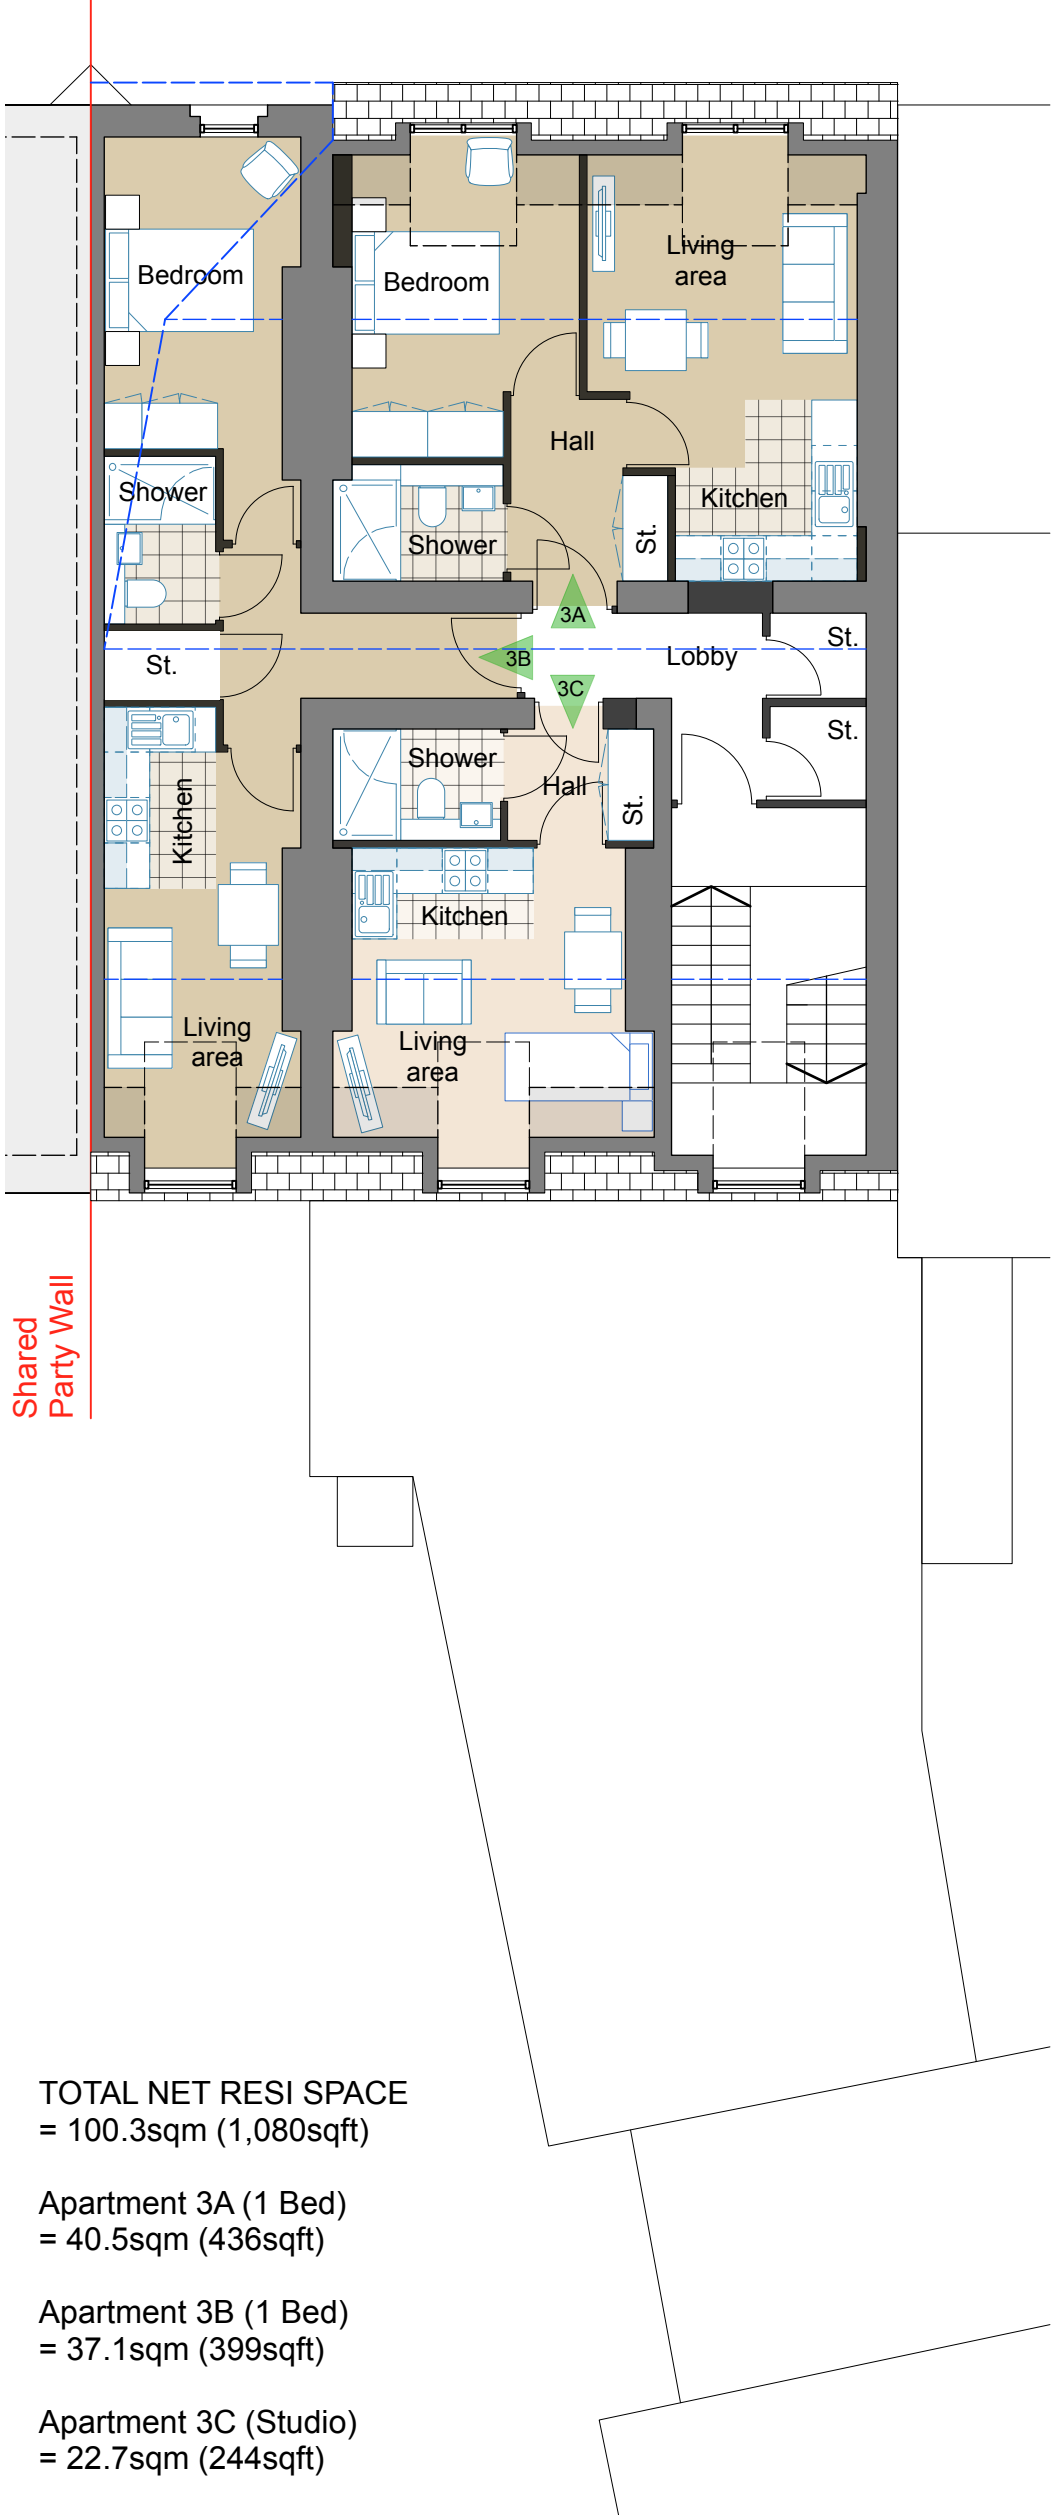

THIRD FLOOR: GIA = 135.2sqm / 1,455sqft

PROPOSED SECOND & THIRD FLOOR PLANS: 1:100 @ A3