


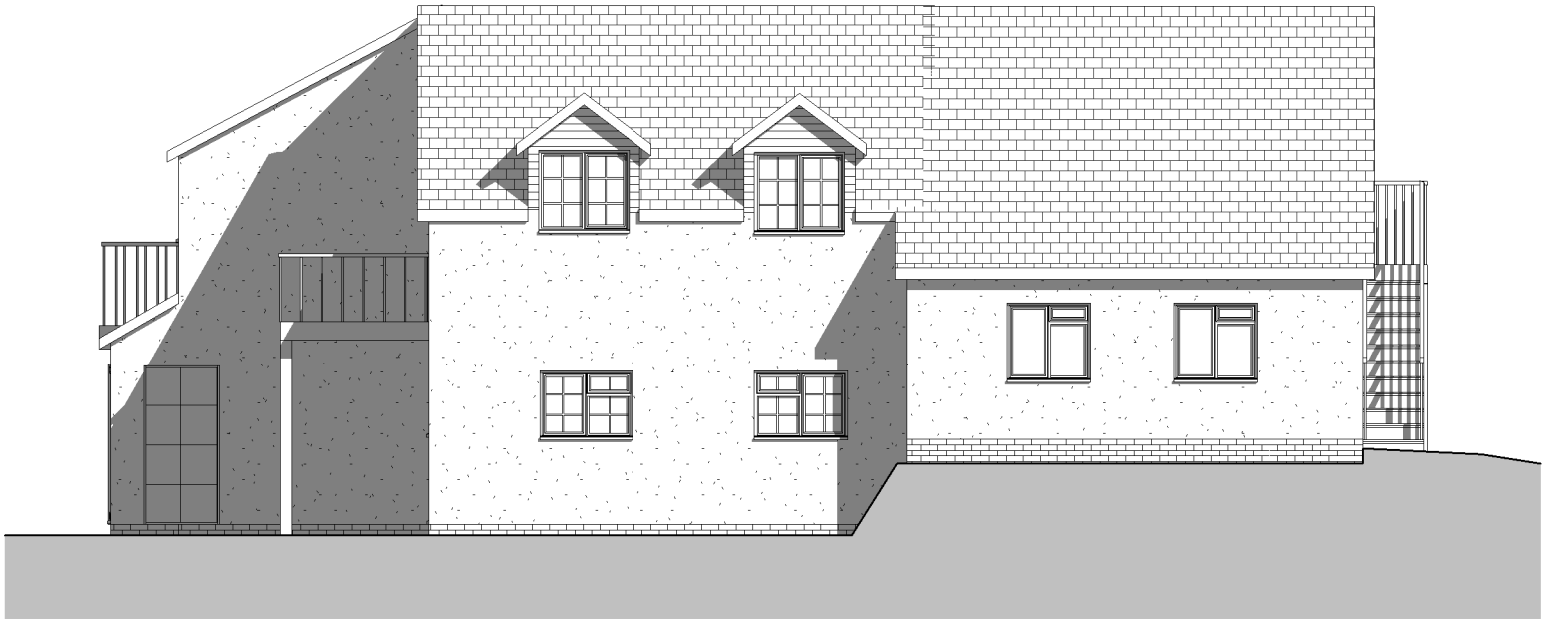

Side Elevation
1 : 100



Side Elevation 2
1 : 100

A	Client Amendments 1		12.04
REV	DESCRIPTION	BY	DATE



OFF THE WALL
ARCHITECTURAL SERVICES

OFF THE WALL - Architectural Services

1 The Woodlands, Chester Road
Gresford, Wrexham, LL12 8NU

Instagram: [offthewall_architectural](#)
phone: 07772 113 971
email: cathy@offthewallarchitectural.com

CLIENT:	Mr & Mrs Routledge
ADDRESS:	Rowan House, Wesley Road, Bwlchgwyn

STAGE:				Planning Application							
TITLE:								Proposed Elevations 2			
SCALE AT A3:				DATE:		DRAWN:		CHECKED:			
1 : 100				06/04/21		LJ		CO			
PROJECT NO:				DRAWING NO:				REVISION:			
OTW1184				PL04				A			