


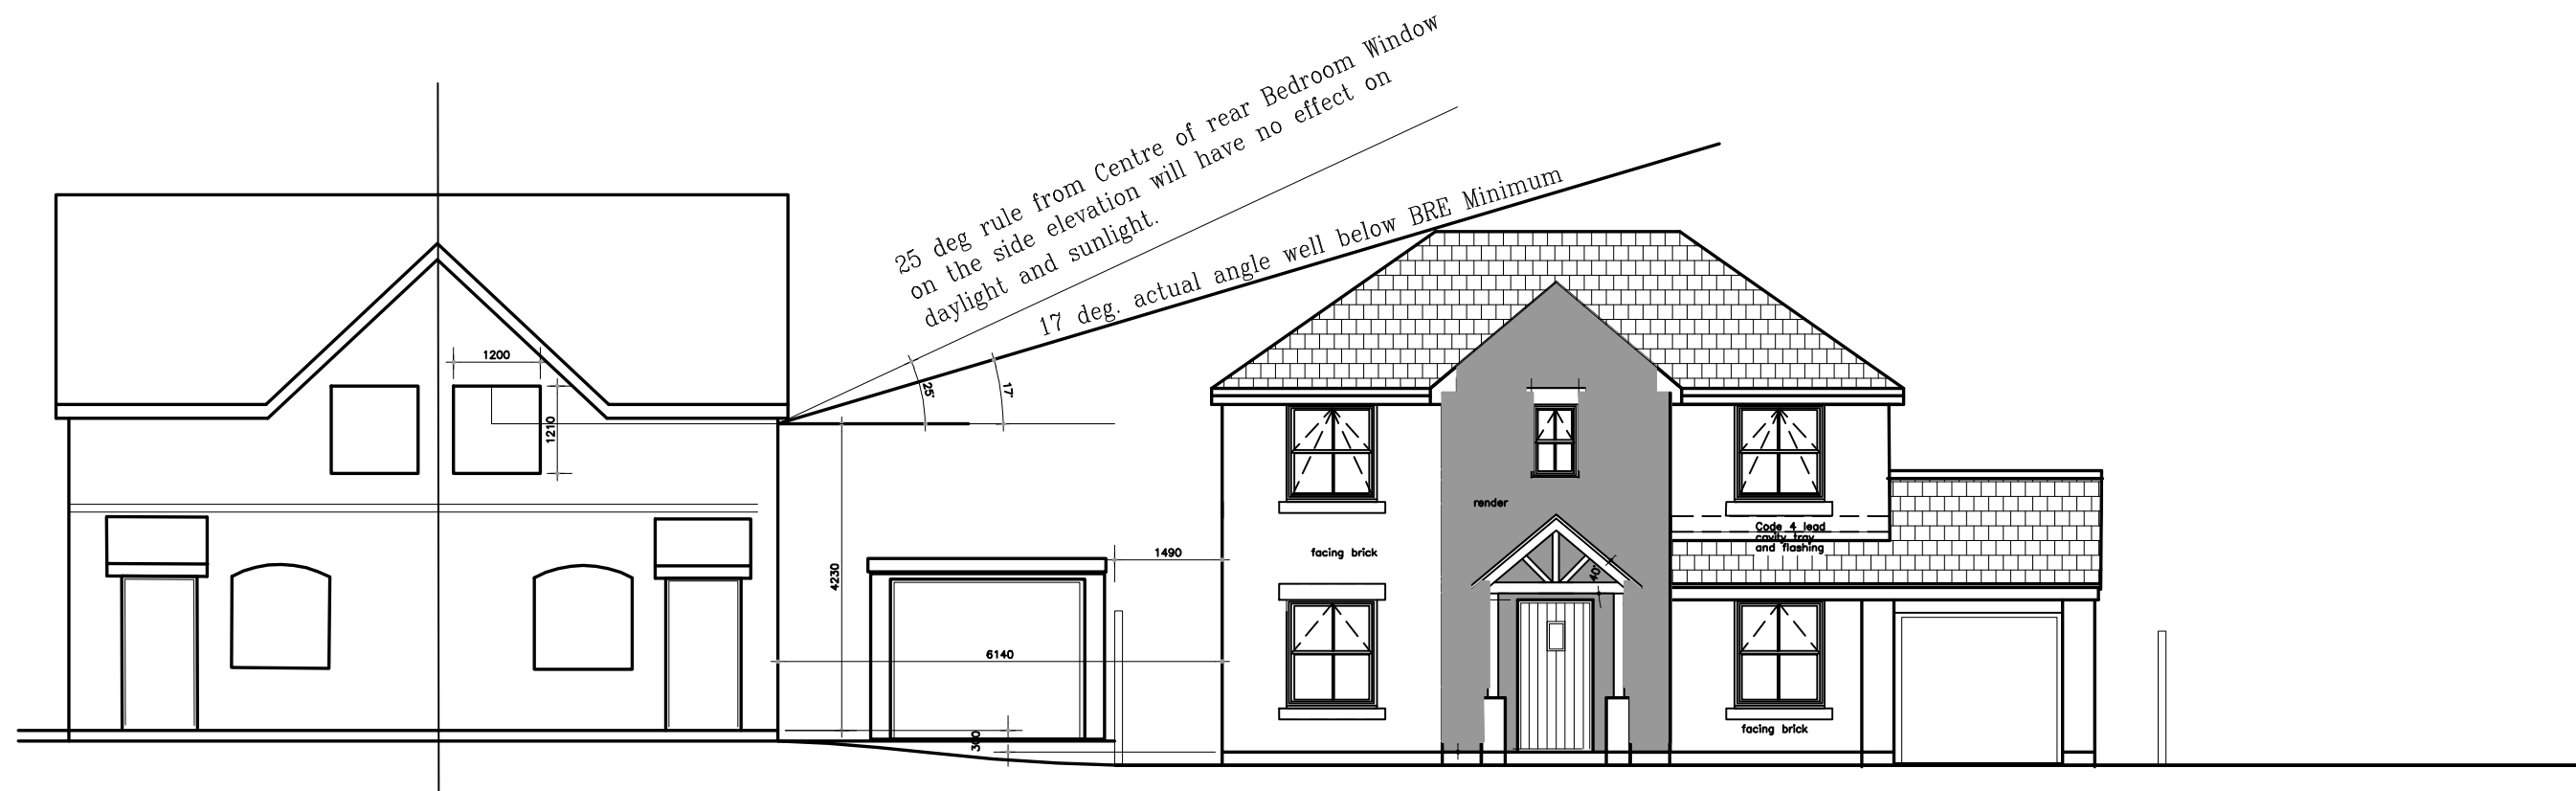

4 Station Road

Plot 15

The 25 degree test indicated above shows the actual angle at 15 deg is well below the 25 degree of unaffected daylight or sunlight on 4 Station Road

The 25 degree line is taken from the centre of window externally on the side elevation all in accordance with the BRE "Rule of thumb" fact sheet 1

CARTWRIGHT
ARCHITECTURAL & PLANNING SERVICES

Westminster House, Hollinwood, Whixall, Whitchurch,
Shropshire. SY13 2NL
E-mail – robert.cartwright6@btinternet.com
Telephone No. 01948 880123 mob 017917672498

CLIENT

SG ESTATES
AWARD WINNING HOUSING DEVELOPER

CONTRACT

Plot 15 Station Road
Rhostyllen

DWG TITLE:

25 deg. Rule of thumb
Diagram for Rear Bedroom
to 4 Station Road

SCALE: 1:100

DATE: April 2021

DWG No.

R of T 1