




EXISTING

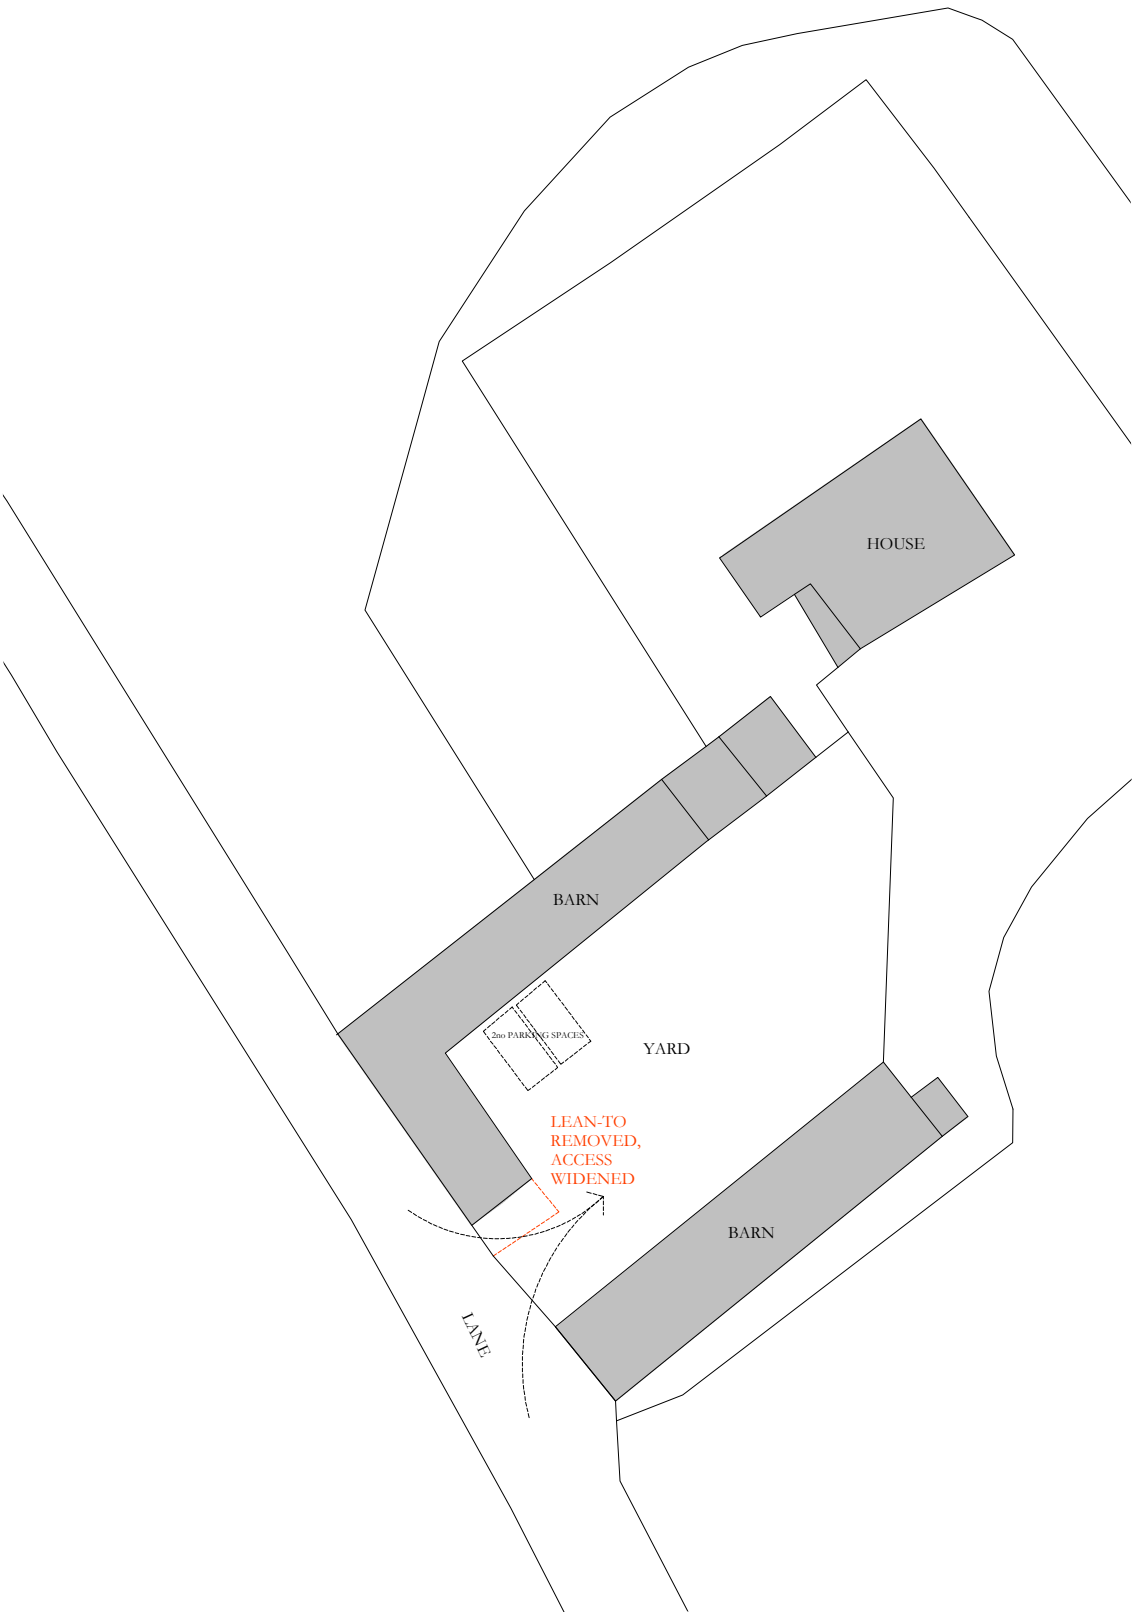

PROPOSED

REV A

Site as existing and proposed

*1:500 @ A3*

*Please ensure all dimensions are confirmed  
on site prior to construction, do not scale!*

**PIGEON HOUSE- FARM BUILDING, HANMER**

FOR MR & MRS ANSON

*D.N 202*

S. Pemble RIBA  
FEB. MMXXI