

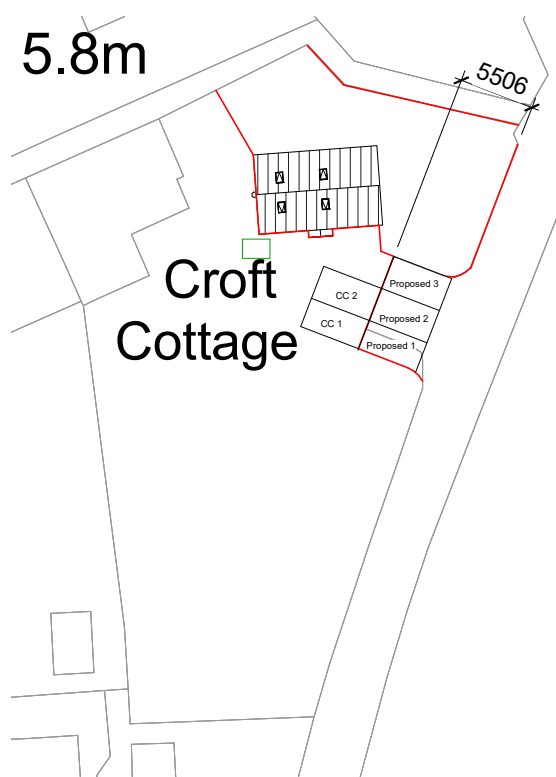


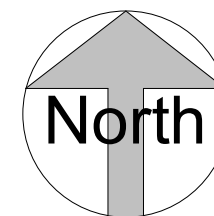

Proposed Site Parking


1 : 500

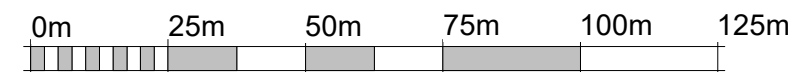

VISUAL SCALE 1:1250 @ A3



VISUAL SCALE 1:500 @ A3

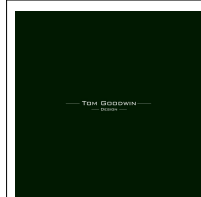

Tom Goodwin Design

Goodwintomas31@gmail.com

Mob No: Tom - 07711009521

Client Name: Dawn Barber
Croft Cottage, Pentgelli Road,
Coedpoeth,
Wrexham,
LL11 3RW

Drawing Number :PD03
Revision :
Scale (@ A3) : 1 : 500
Date : 21/05/2021 06:16:43

Designed By: T Goodwin
Drawn By: T Goodwin
Checked By: T Goodwin

Planning Drawings

Note: All dimensions to be checked on site before commencement of any work or drawings. This drawing is to be read in conjunction with the specification specified.