


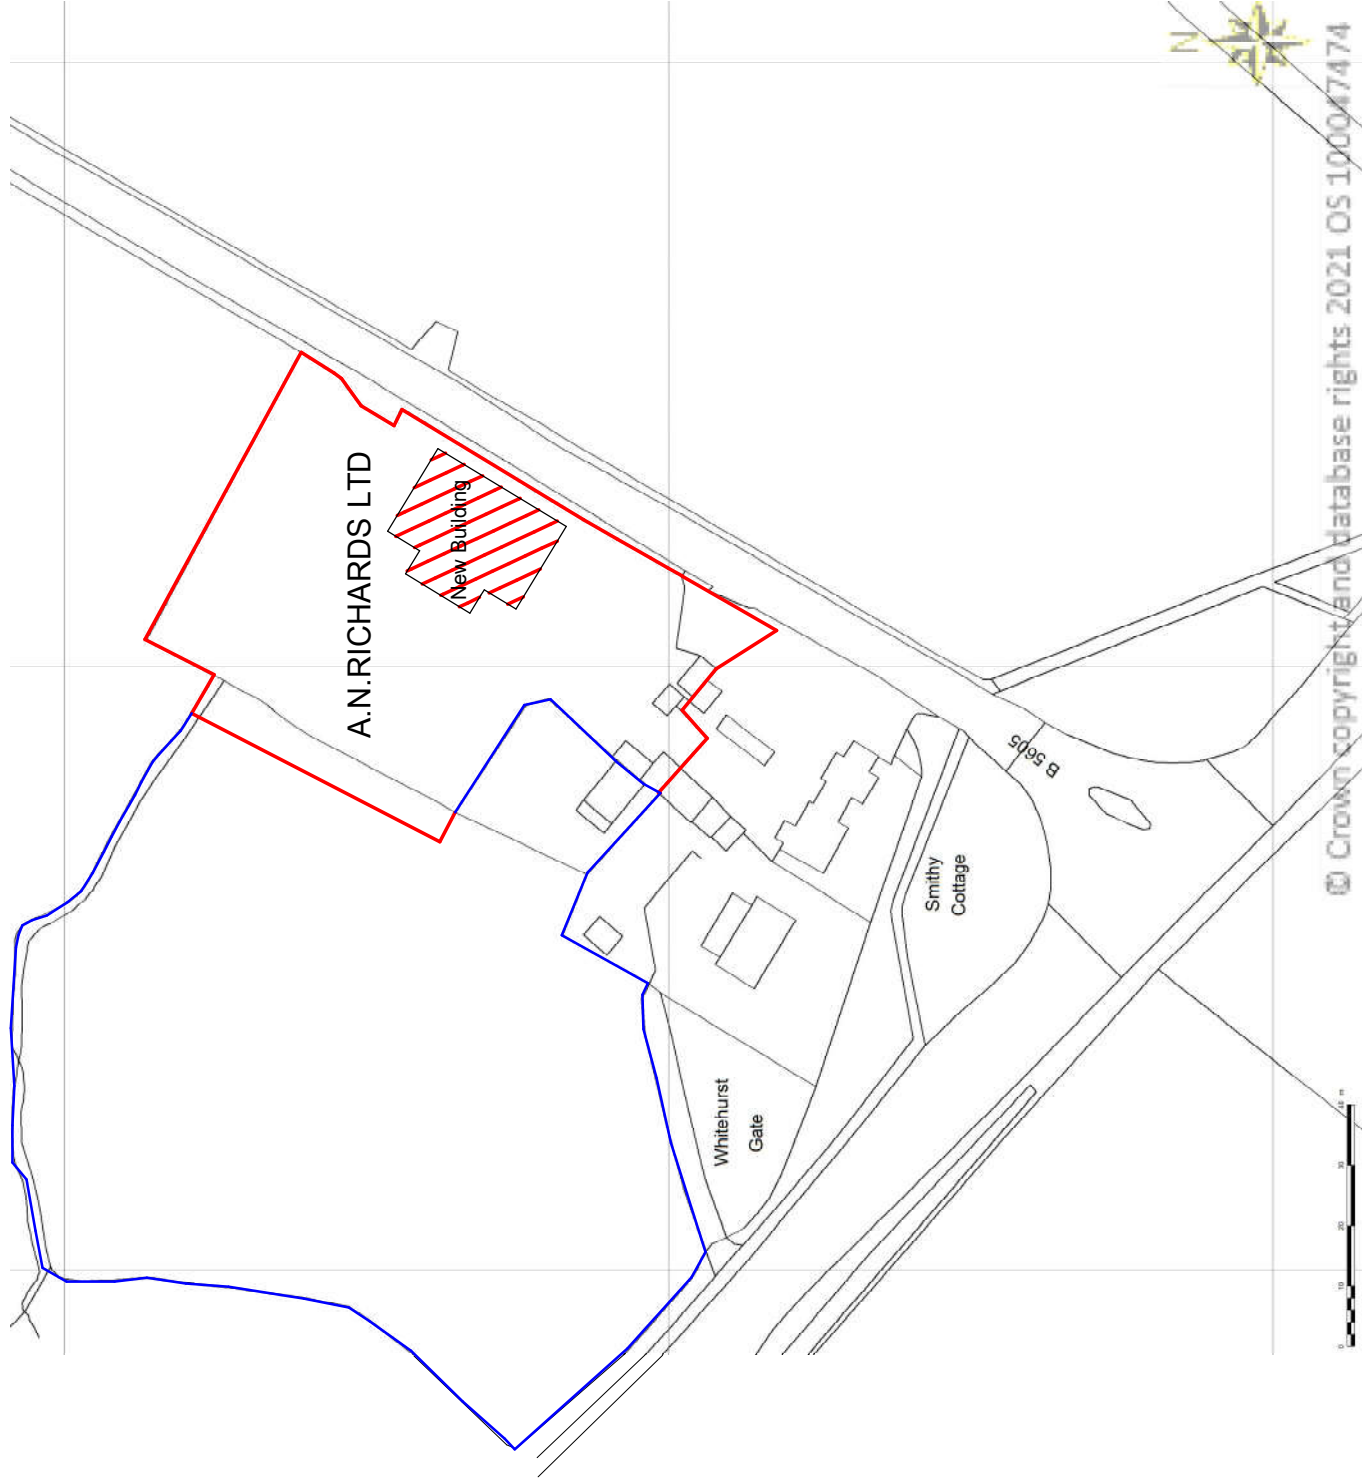

PHILIP HUMPHREYS ARCHITECTS
Tan-y-Castell, Broad Street, MONTGOMERY, SY15 6PH. Tel./Fax: 01686 668373

HGV Workshop and MOT Centre for A.N.Richards Ltd

Location Plan

☐ scale: 1/1250 ☐ date: June 2021 ☐ 1022/21/1