
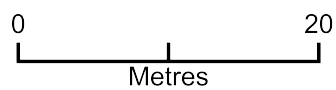


Springfield Cottage

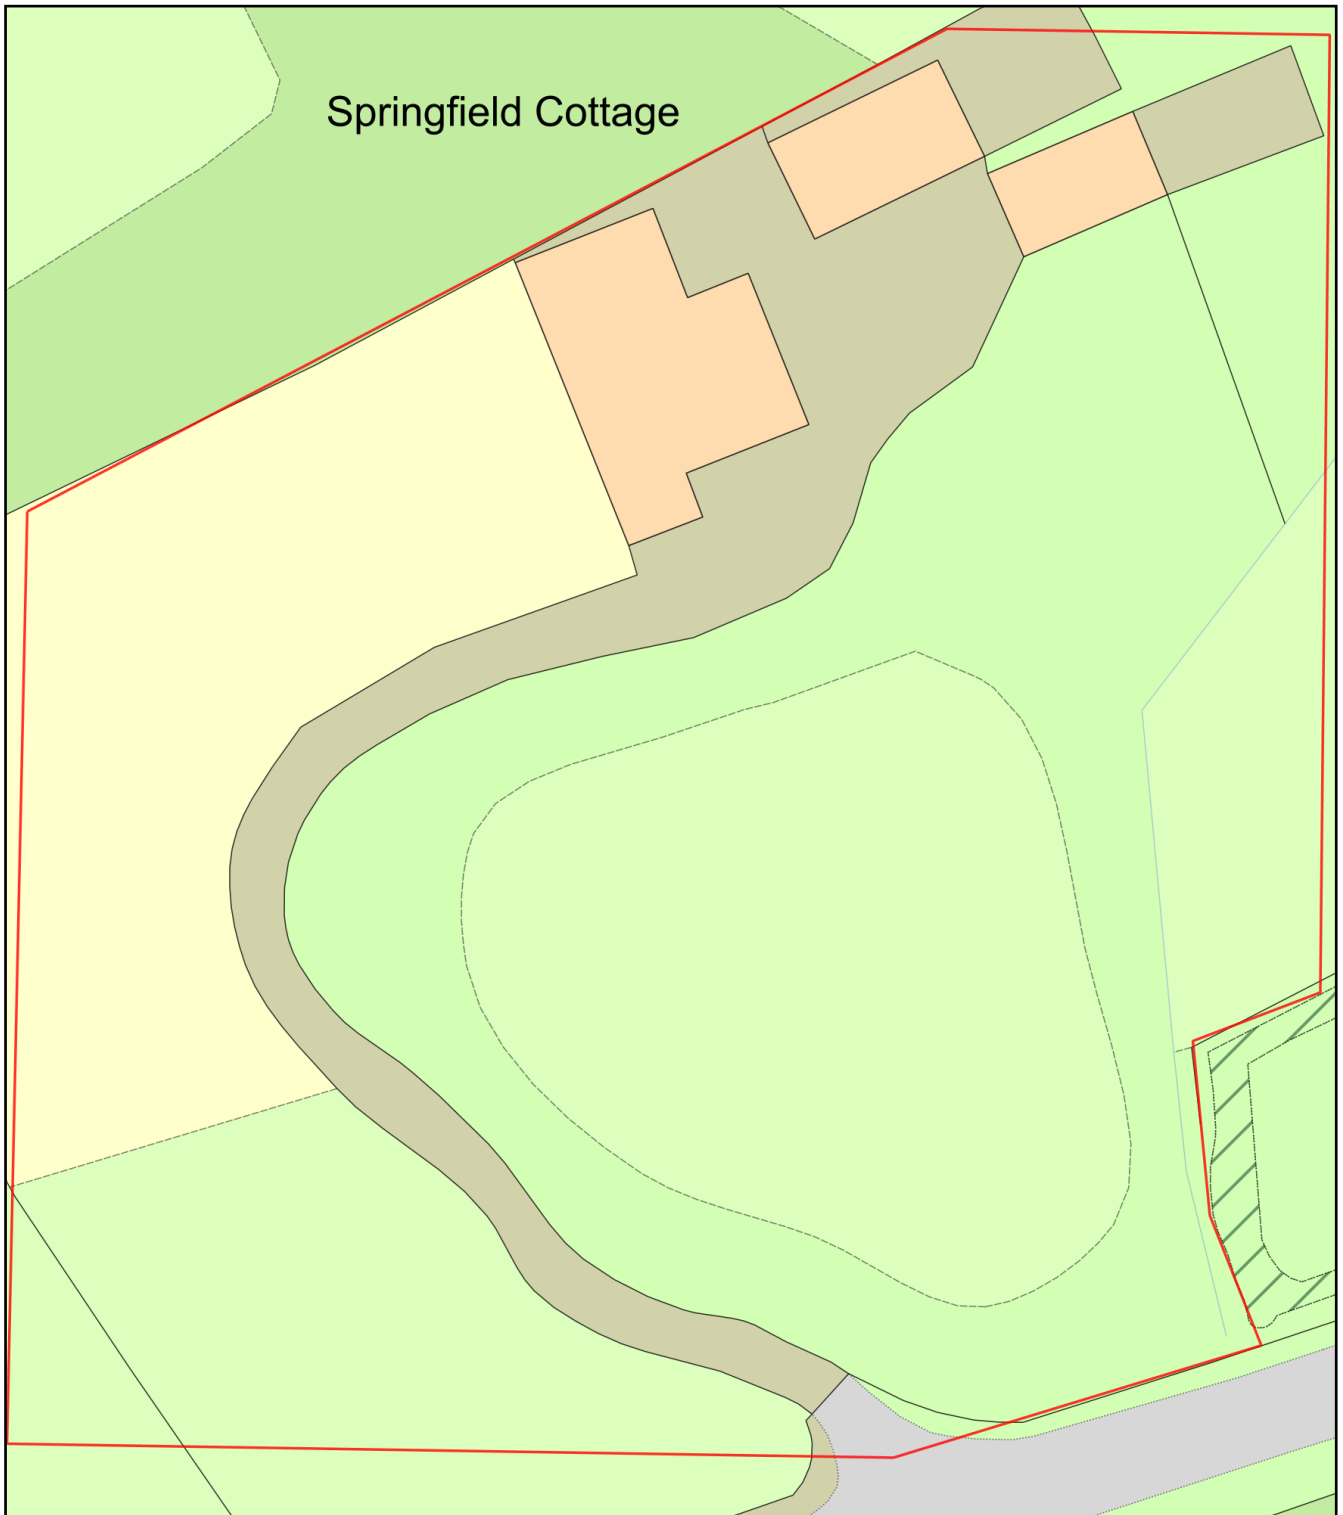

Plan Produced for: Dyfrig Davies

Date Produced: 15 May 2021

Plan Reference Number: TQRQM21135154221338

Scale: 1:500 @ A4