
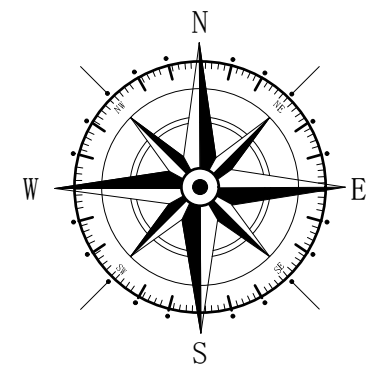
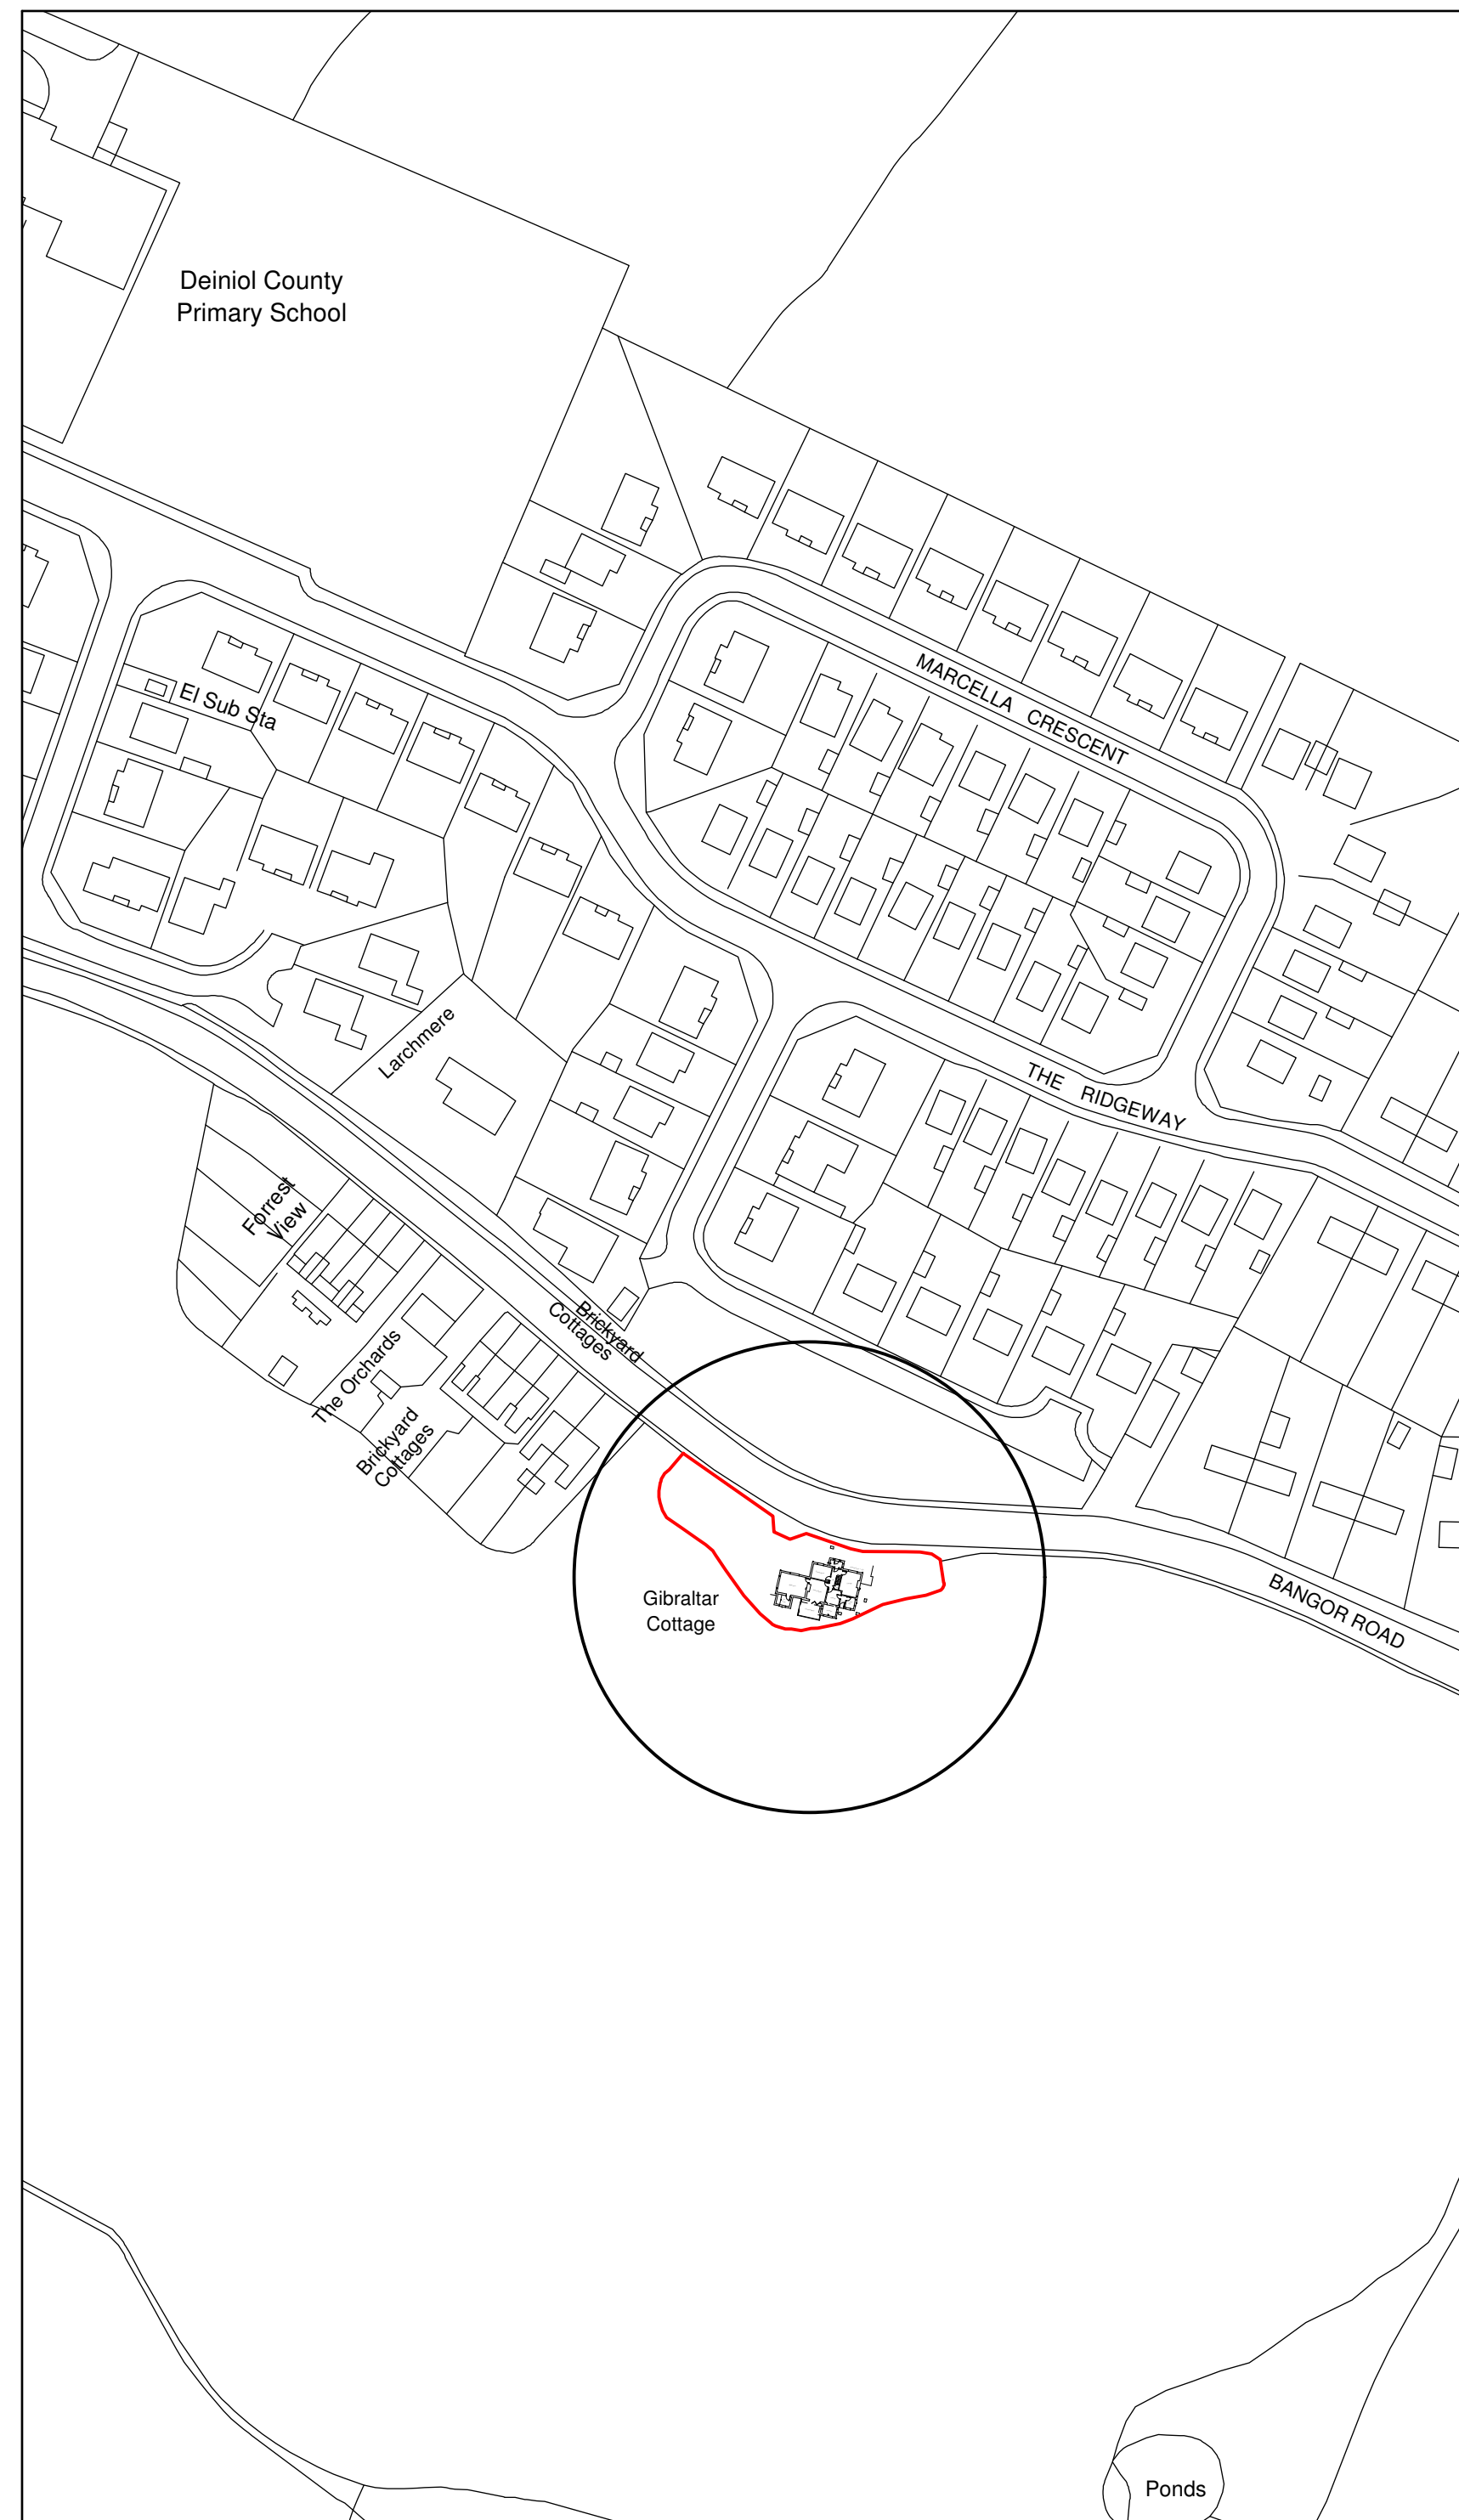


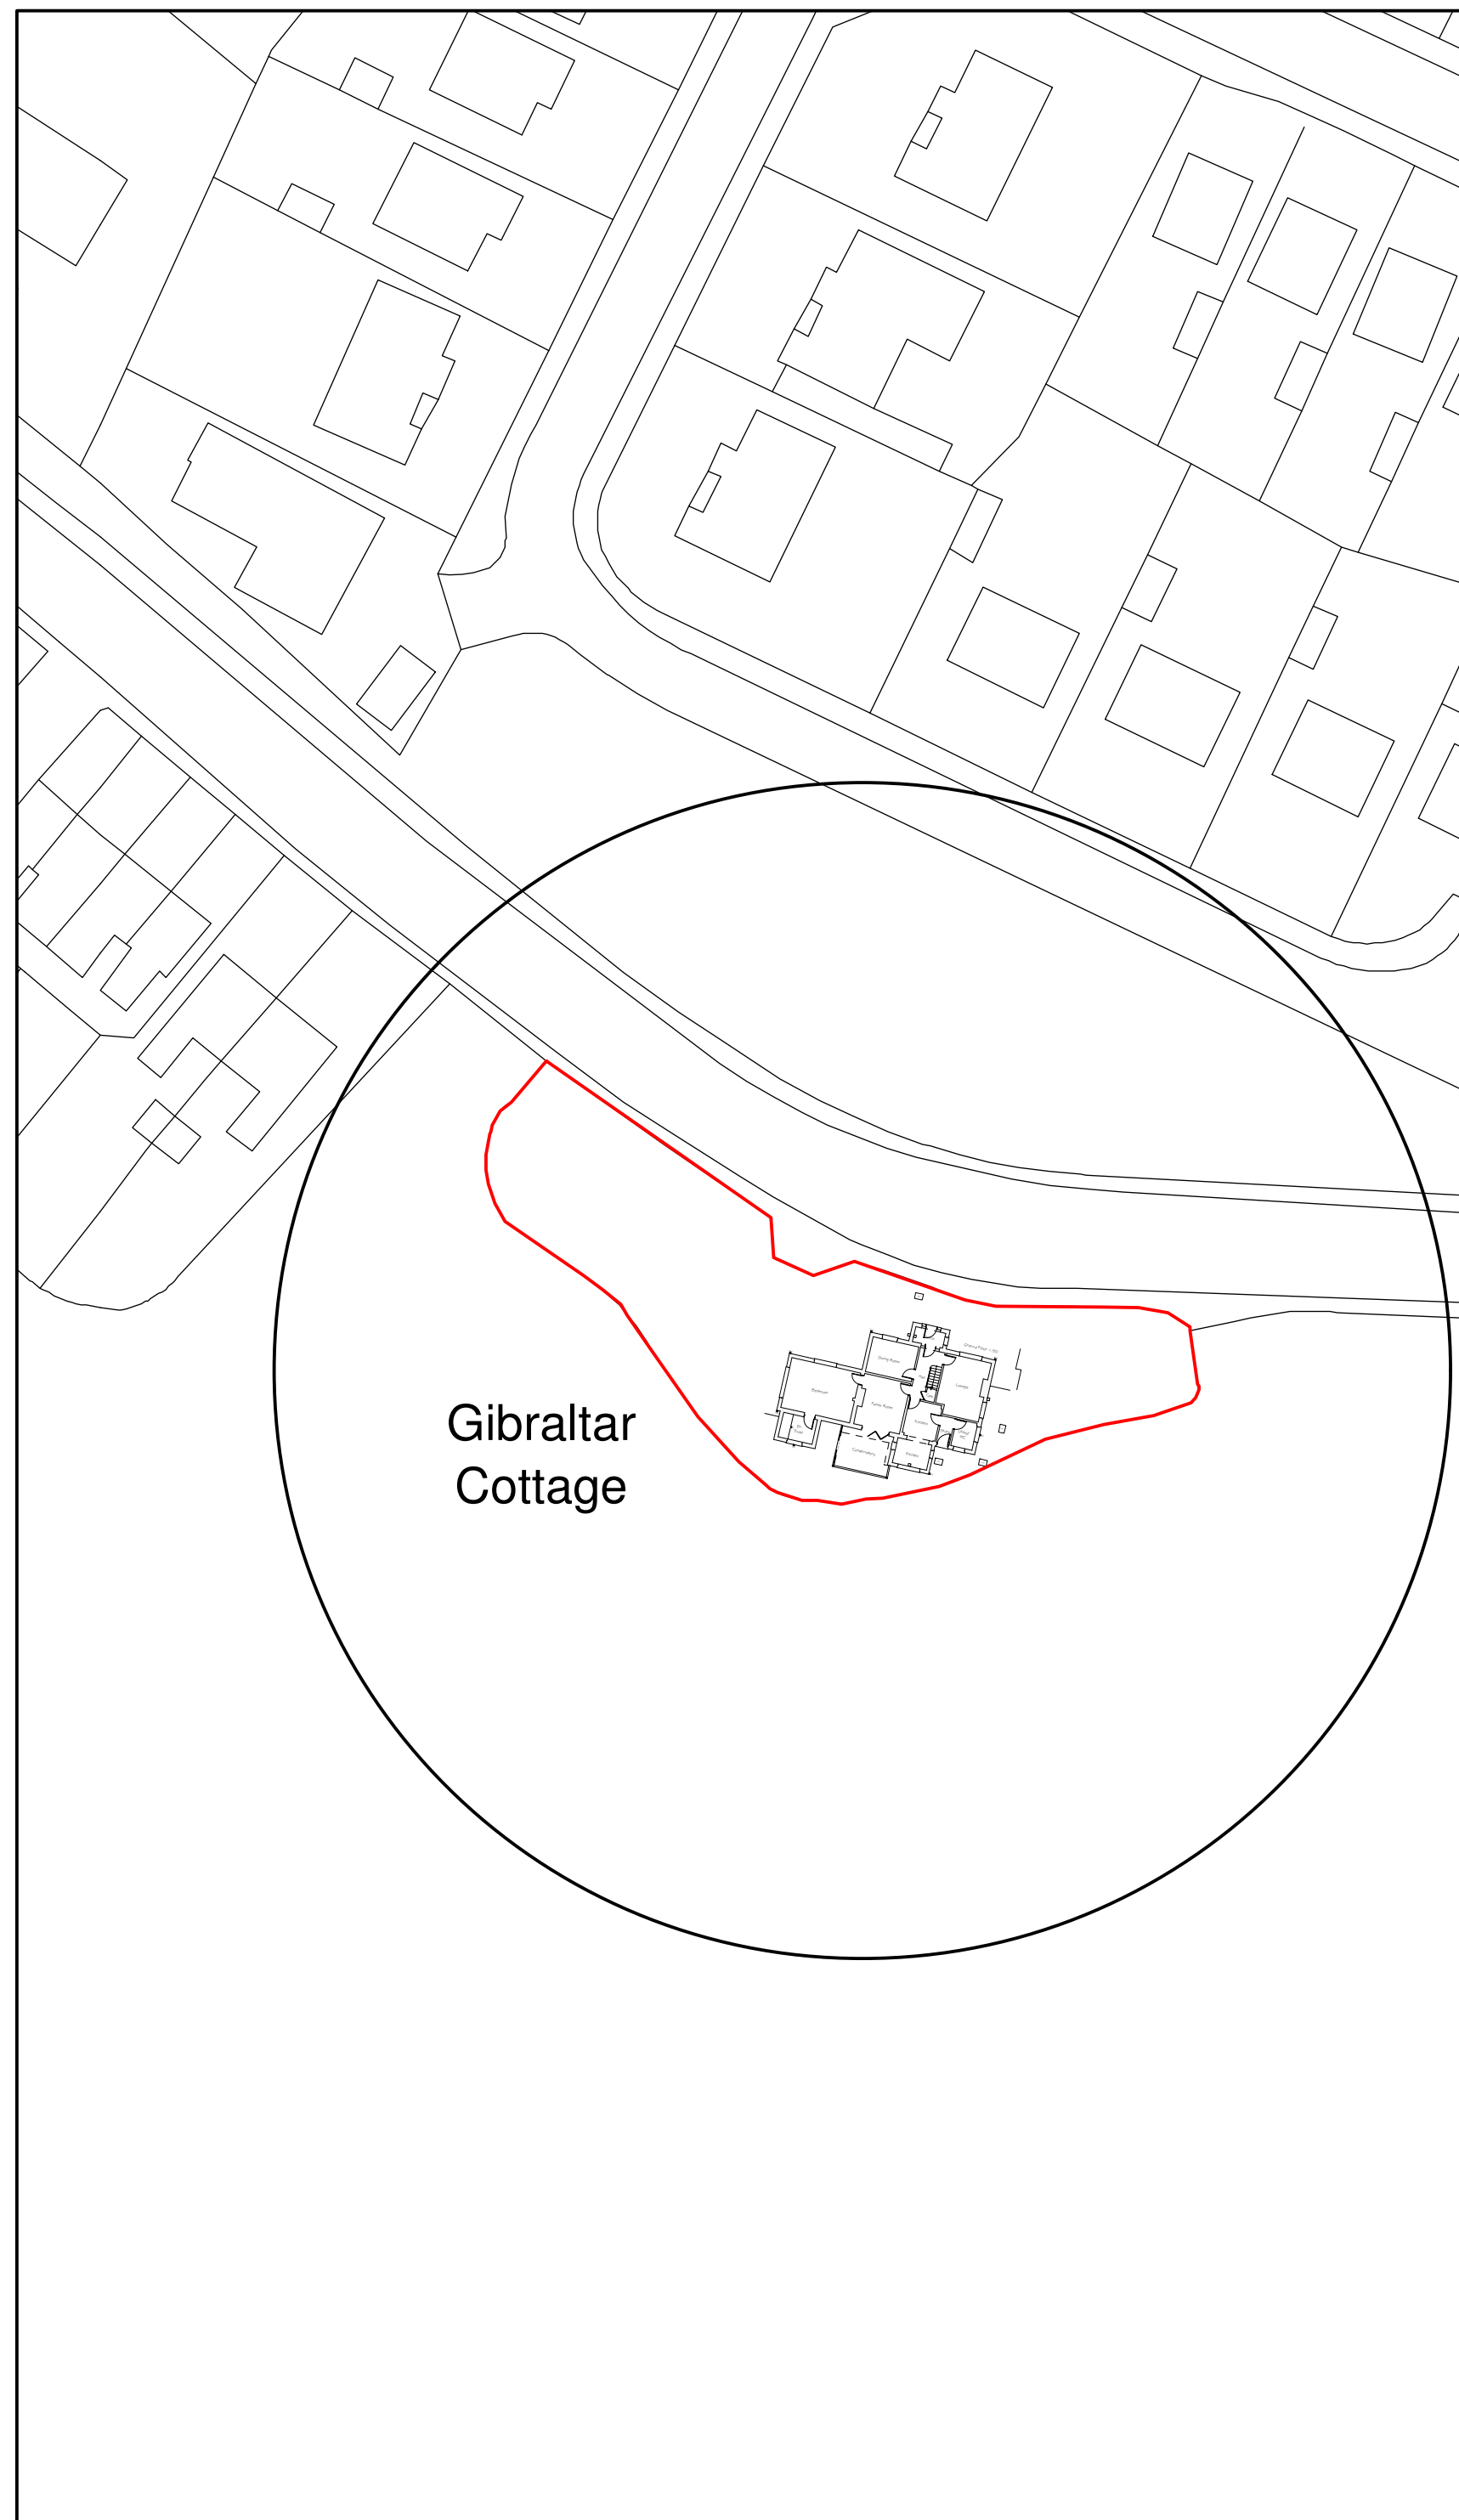

Key

 Surrounding Buildings

 Application Site

Rev	Date	Detail	Initial

Project:
Proposed Alterations to,
Gibraltar Cottage,
Bangor Road, Marchweil,
LL13 0SF

Title:	Scale: (A2)
Planning: Site &	1:500 &
Location Plan	1:1250

Drawn By: A. Valentre	Date: July/2021
--------------------------	--------------------

Drawing No: D123/004	Sheet: 1 of 1
-------------------------	------------------



Office 3K4,
Redwither Business Tower,
Wrexham. LL13 9XT
Tel: 01978 356500
www.blueprintarchitectural.com
© copyright all rights reserved