


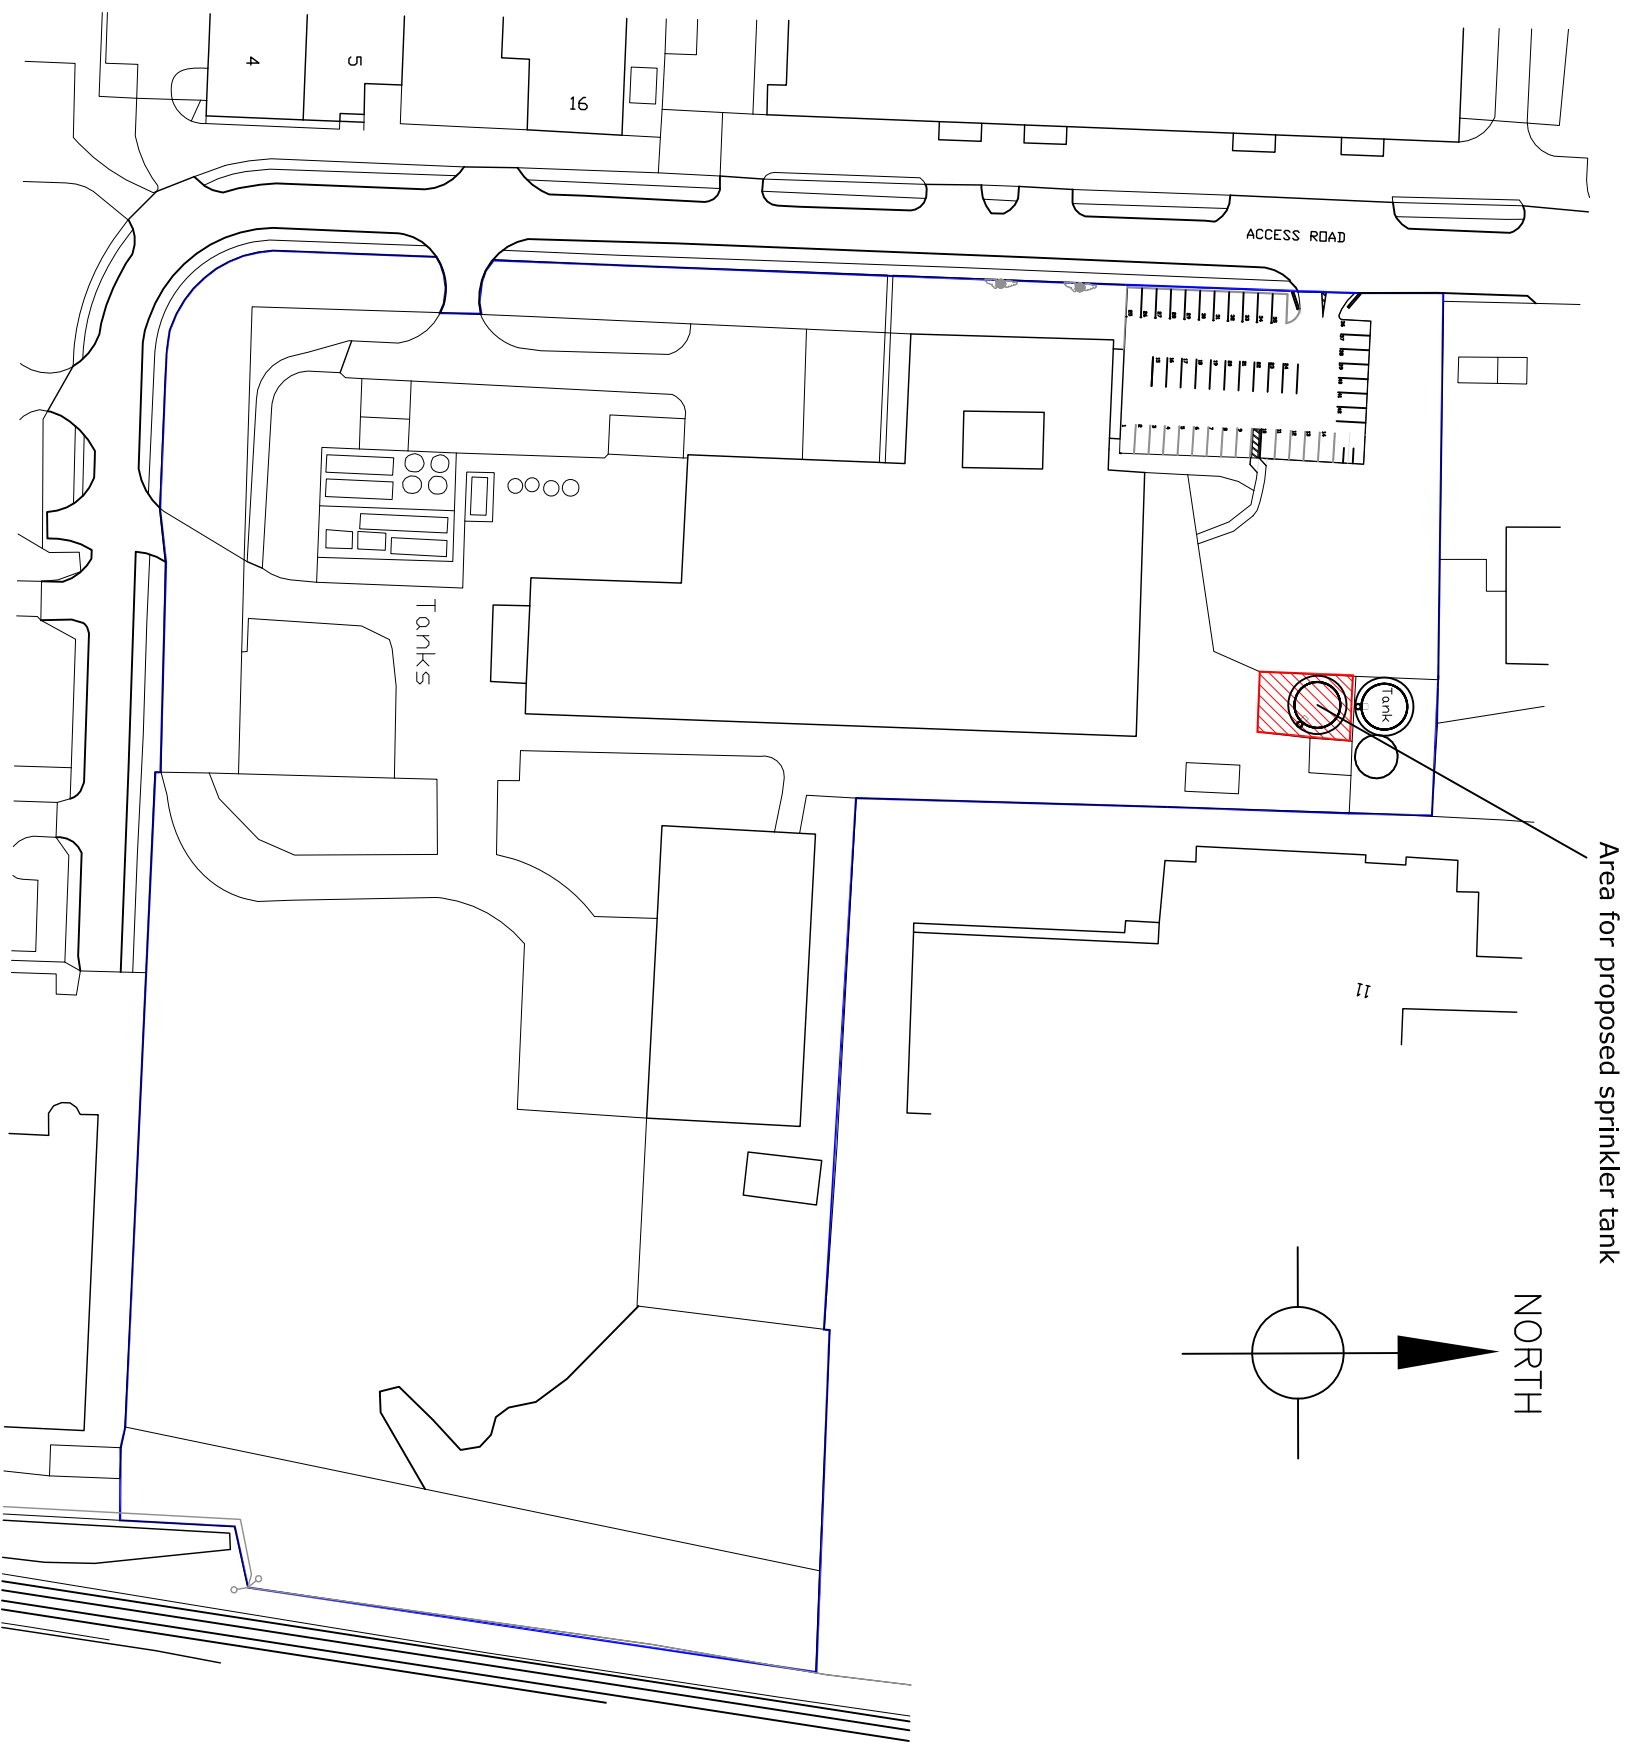

Area for proposed sprinkler tank

NORTH

Ordnance Survey (c) Crown Copyright 2015. All rights reserved. Licence number 100022432

Rev. Description

Location.

Proposed New Sprinkler Tank
Flint Group
Vauxhall Industrial Estate
Ruabon
Wrexham.

Title. Proposed Site Location Plan.

Scale. 1:1250 @ A3	Dwg No. 20455-03	Rev. A
-----------------------	---------------------	-----------



165 Woodcot Avenue
Baldon
Shipley
West Yorkshire
BD17 6QS

www.fineline-design.co.uk

tel: 07757728689