


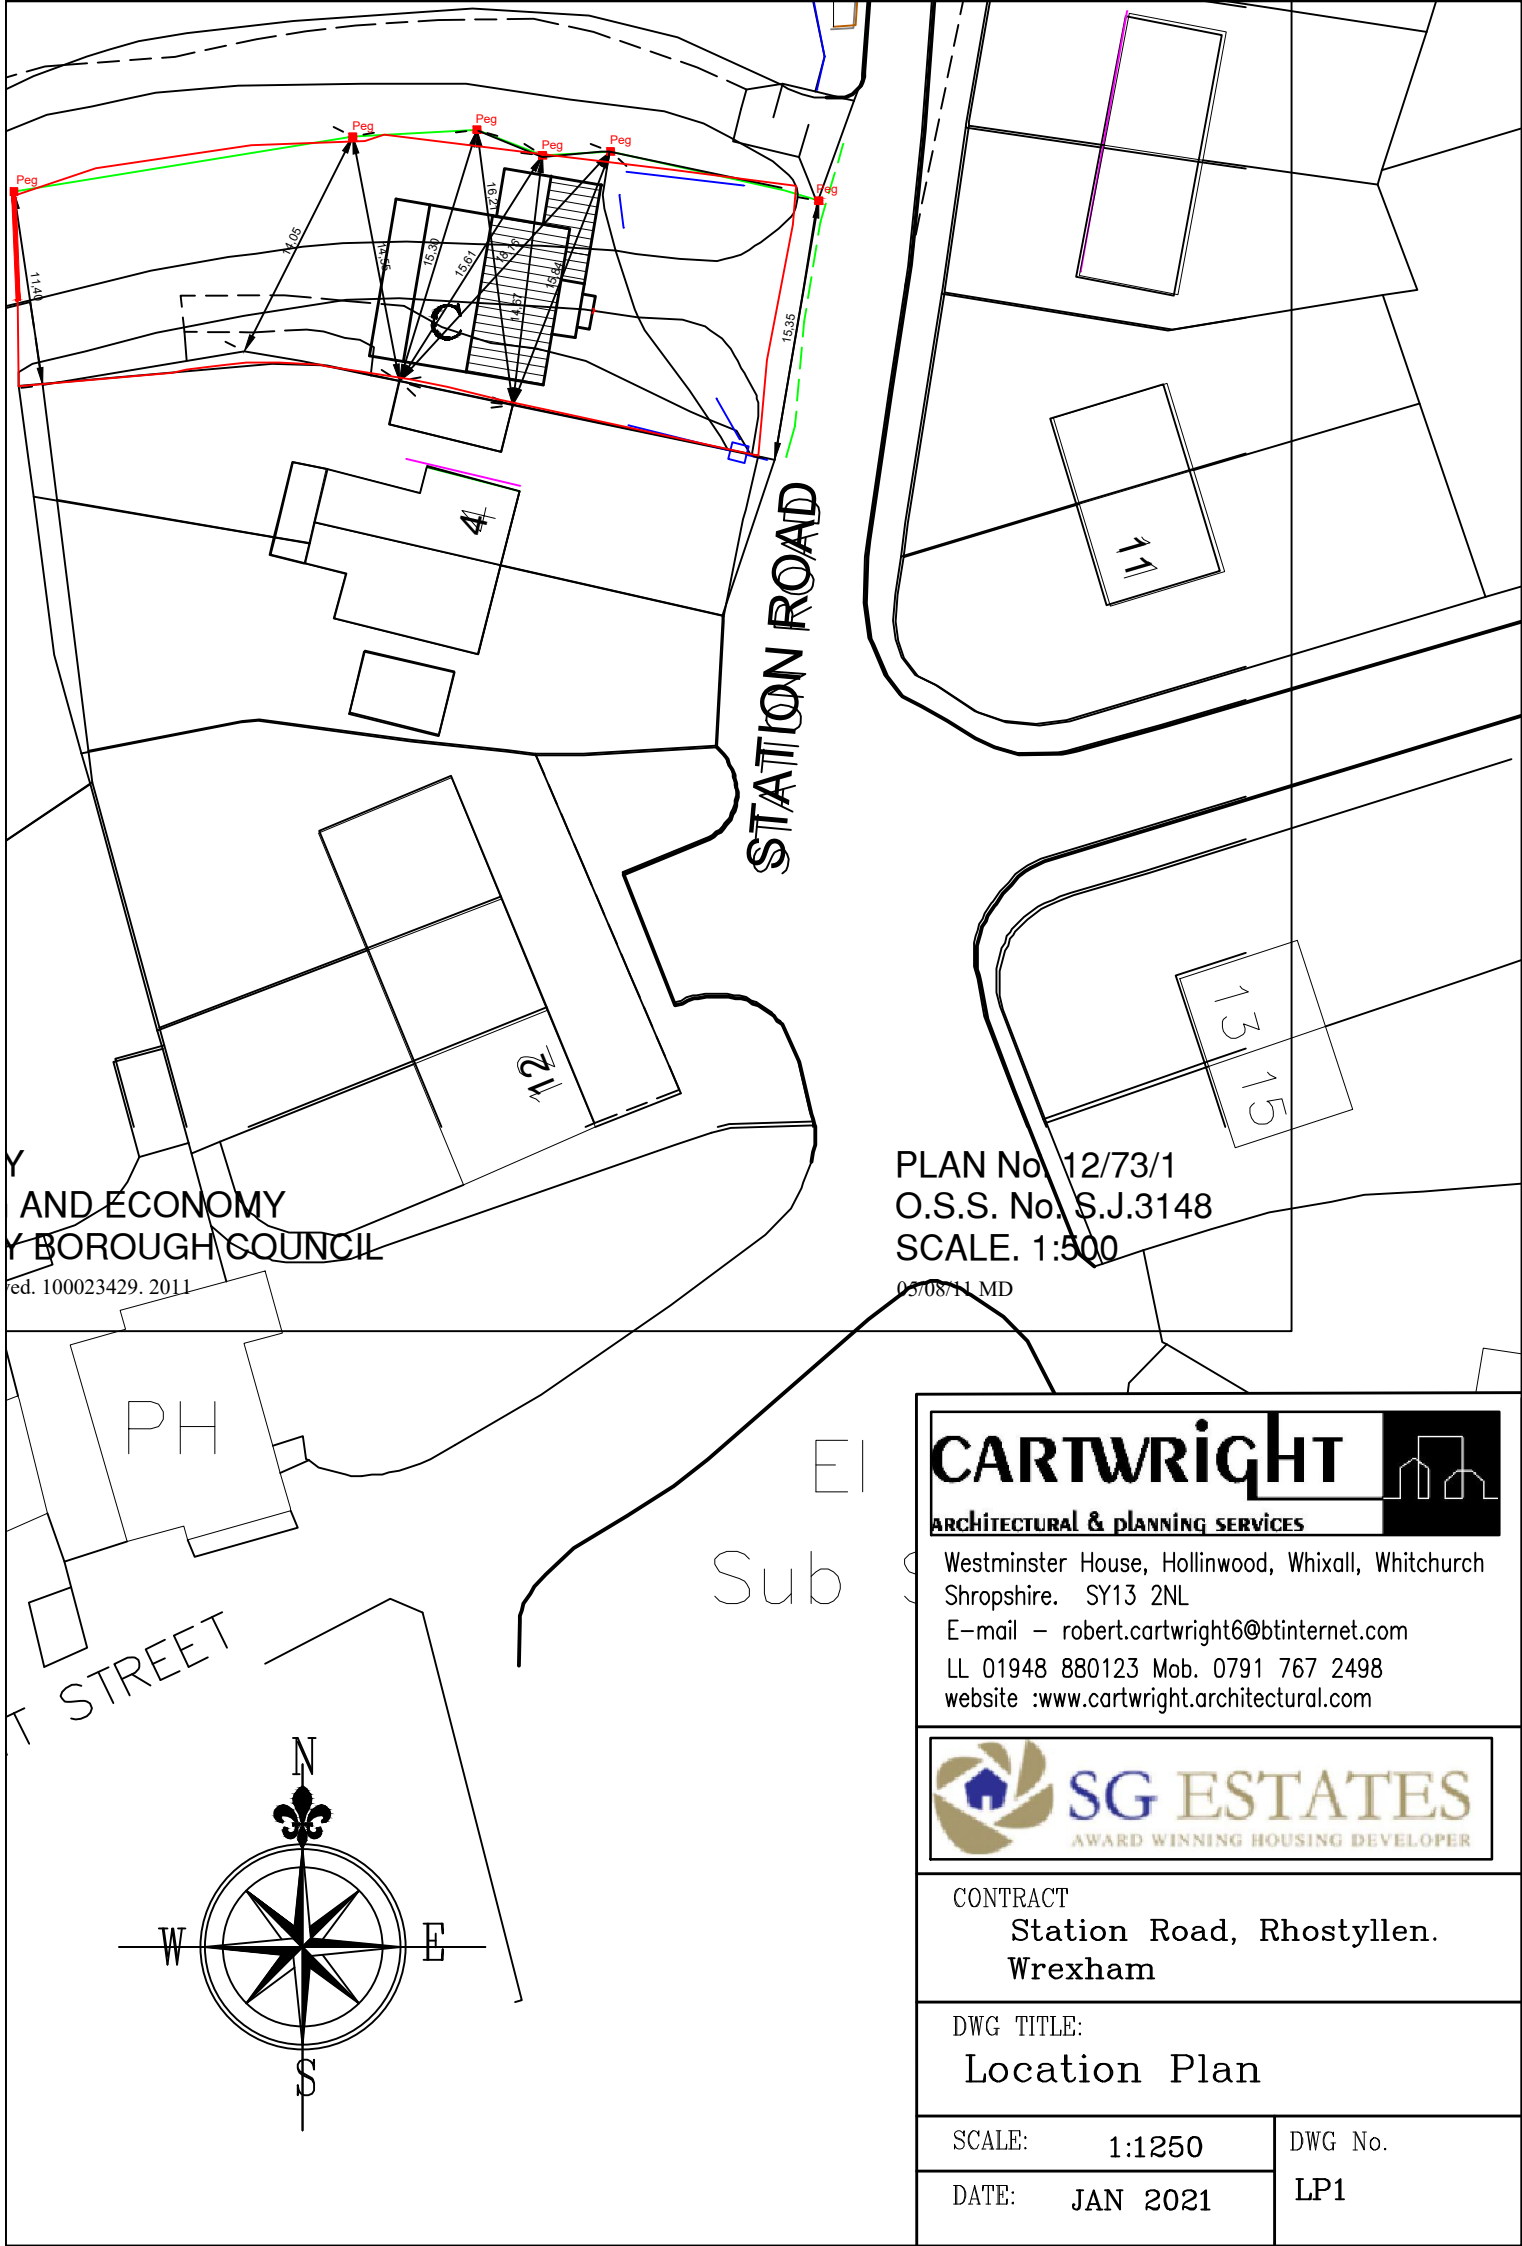


Y AND ECONOMY
Y BOROUGH COUNCIL

ed. 100023429. 2011

PLAN No. 12/73/1
O.S.S. No. S.J.3148
SCALE. 1:500

03/08/11 MD

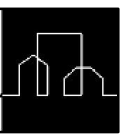CARTWRIGHT

ARCHITECTURAL & PLANNING SERVICES

Westminster House, Hollinwood, Whixall, Whitchurch
Shropshire. SY13 2NL
E-mail – robert.cartwright6@btinternet.com
LL 01948 880123 Mob. 0791 767 2498
website :www.cartwright.architectural.com

**SG ESTATES**
AWARD WINNING HOUSING DEVELOPER

CONTRACT
Station Road, Rhostyllen.
Wrexham

DWG TITLE:
Location Plan

SCALE: 1:1250	DWG No.
DATE: JAN 2021	LP1