
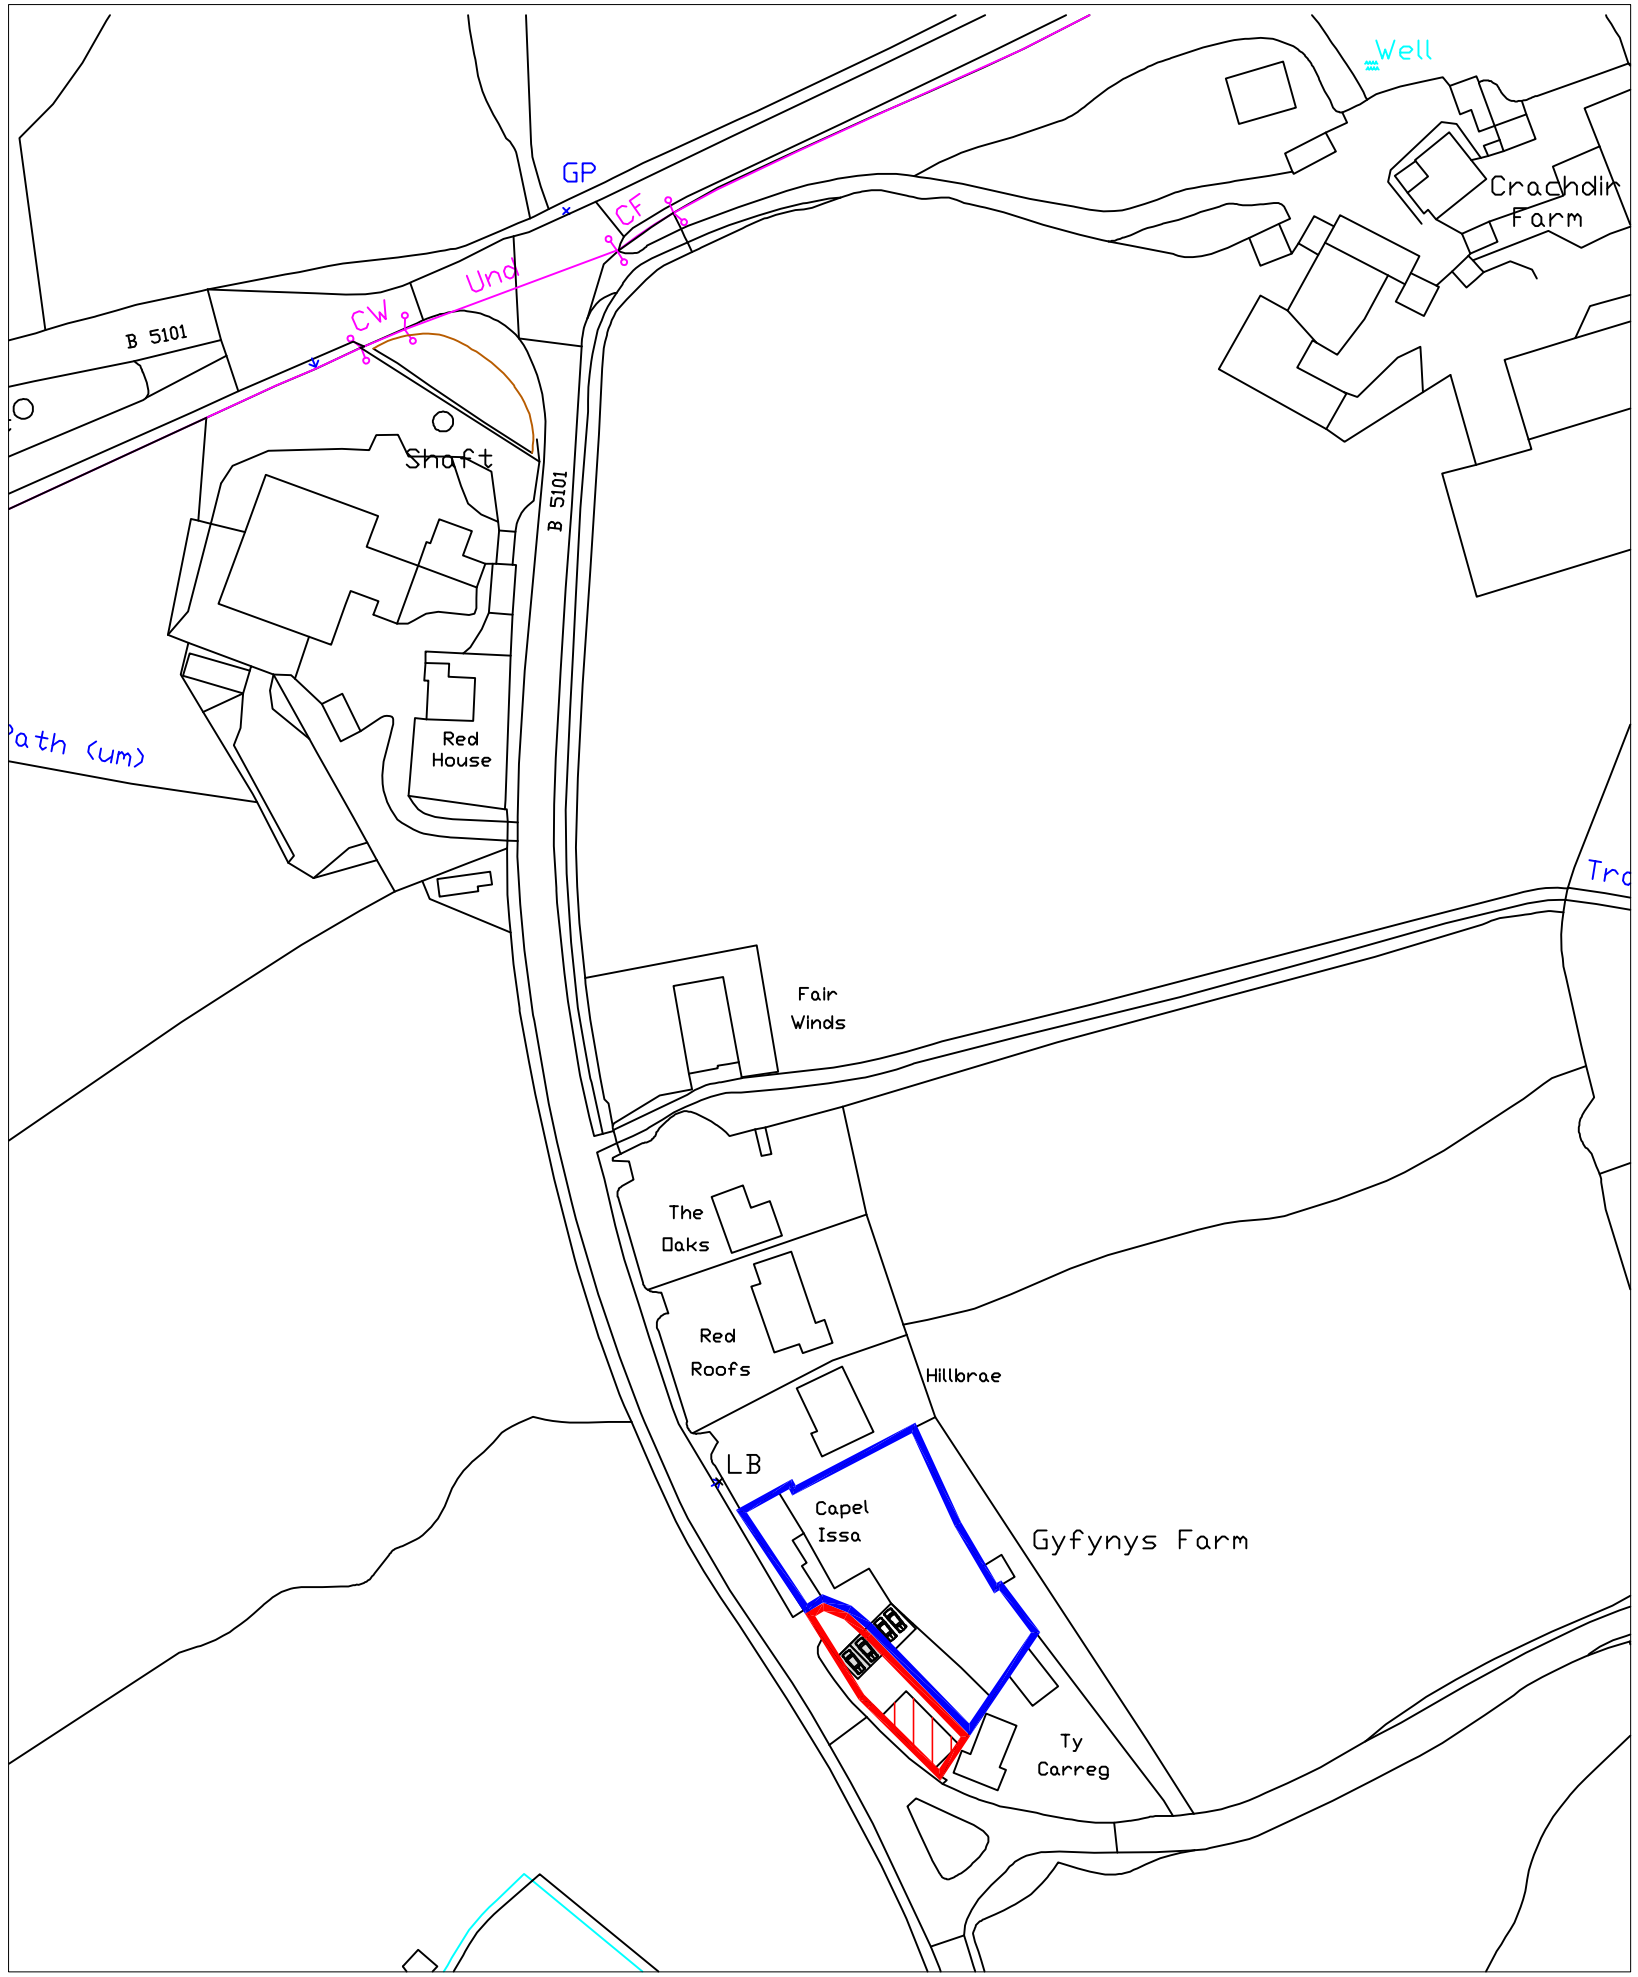


Location Plan

0 20m 40m

scale bar

Ordnance Survey, (c) Crown Copyright 2018. All rights reserved. Licence number 100022432

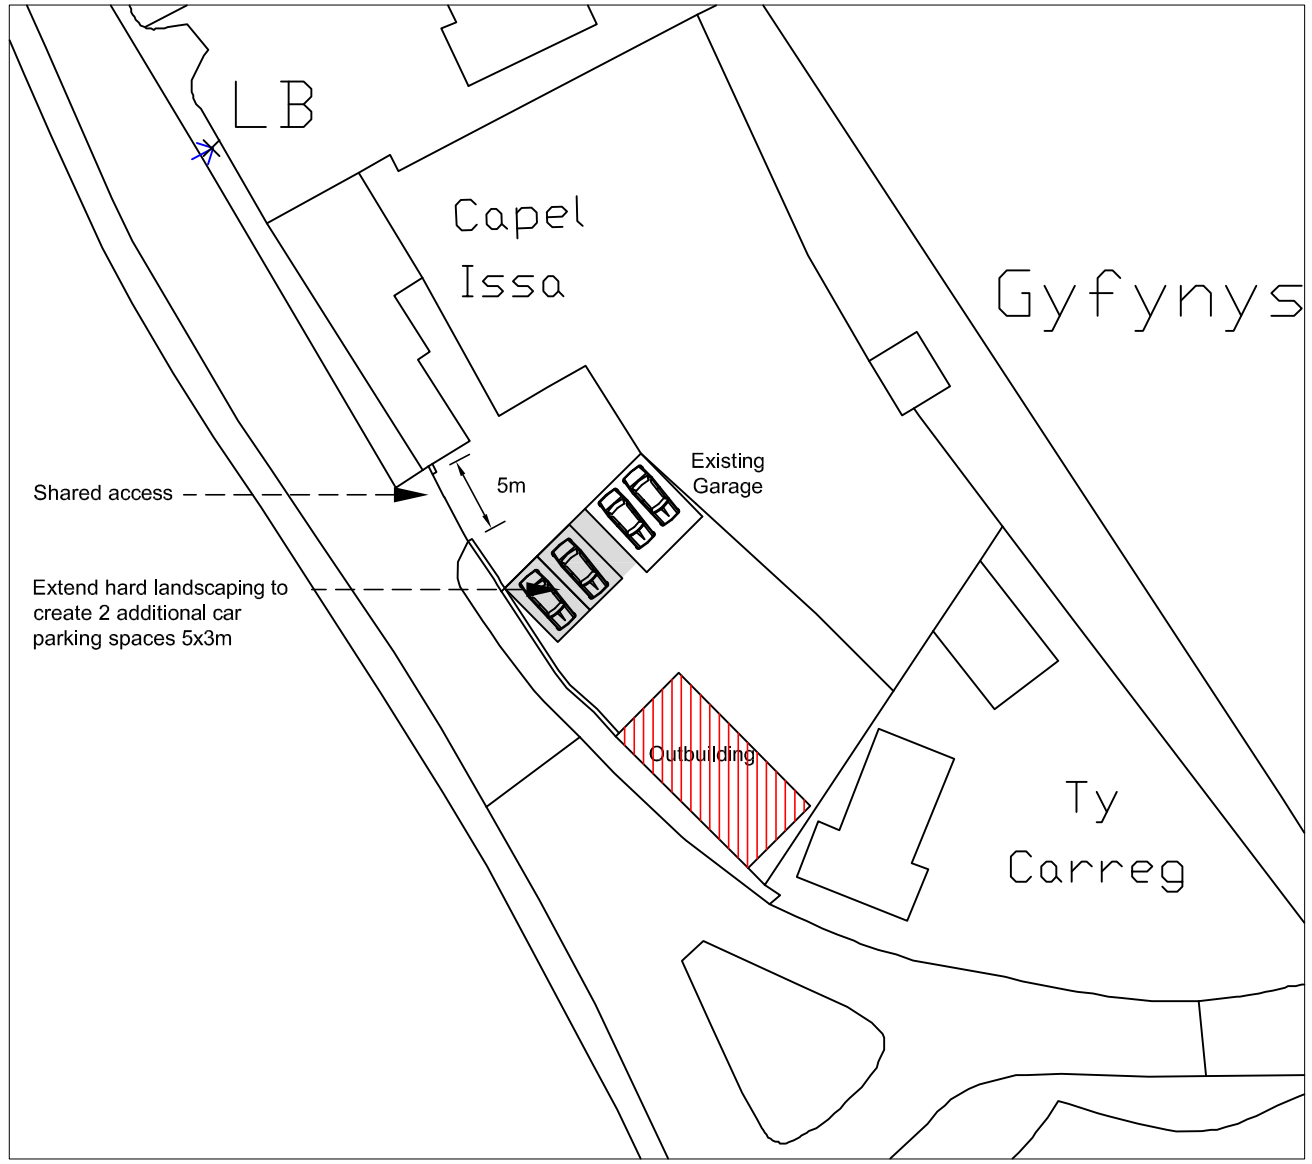

Block Plan

0 5m 10m 15m

scale bar

N

Revisions:

A) 16th January 2018 - Red/blue boundary line amended and added to Block Plan

B) 7th November 2018 - Ingress/egress and on-site parking amended

BH ARCHITECTS LTD.

Barden • Queen Street • Treuddyn • Near Mold • Flintshire • CH7 4LU

Company Number 9280139

tel. 07970 771547 email. bharch@hotmail.com

site address

Capel Issa, Vicarage Road, Brymbo LL11 9LF

project

Conversion of Outbuilding to Residential Dwelling

description & scale

Existing Location & Block Plans - scale 1:1250 & 1:500 when printed @ A3

The Contractor is responsible for checking all dimensions - any discrepancy to be brought to the attention of the client before proceeding with the work.

Where an item is covered by drawings of different scales, the larger scale drawing takes precedence.

Do not scale drawings - measured dimensions to be worked in all cases.

date

November 2017

job number/revision

17/078/SM/01/rev.B