


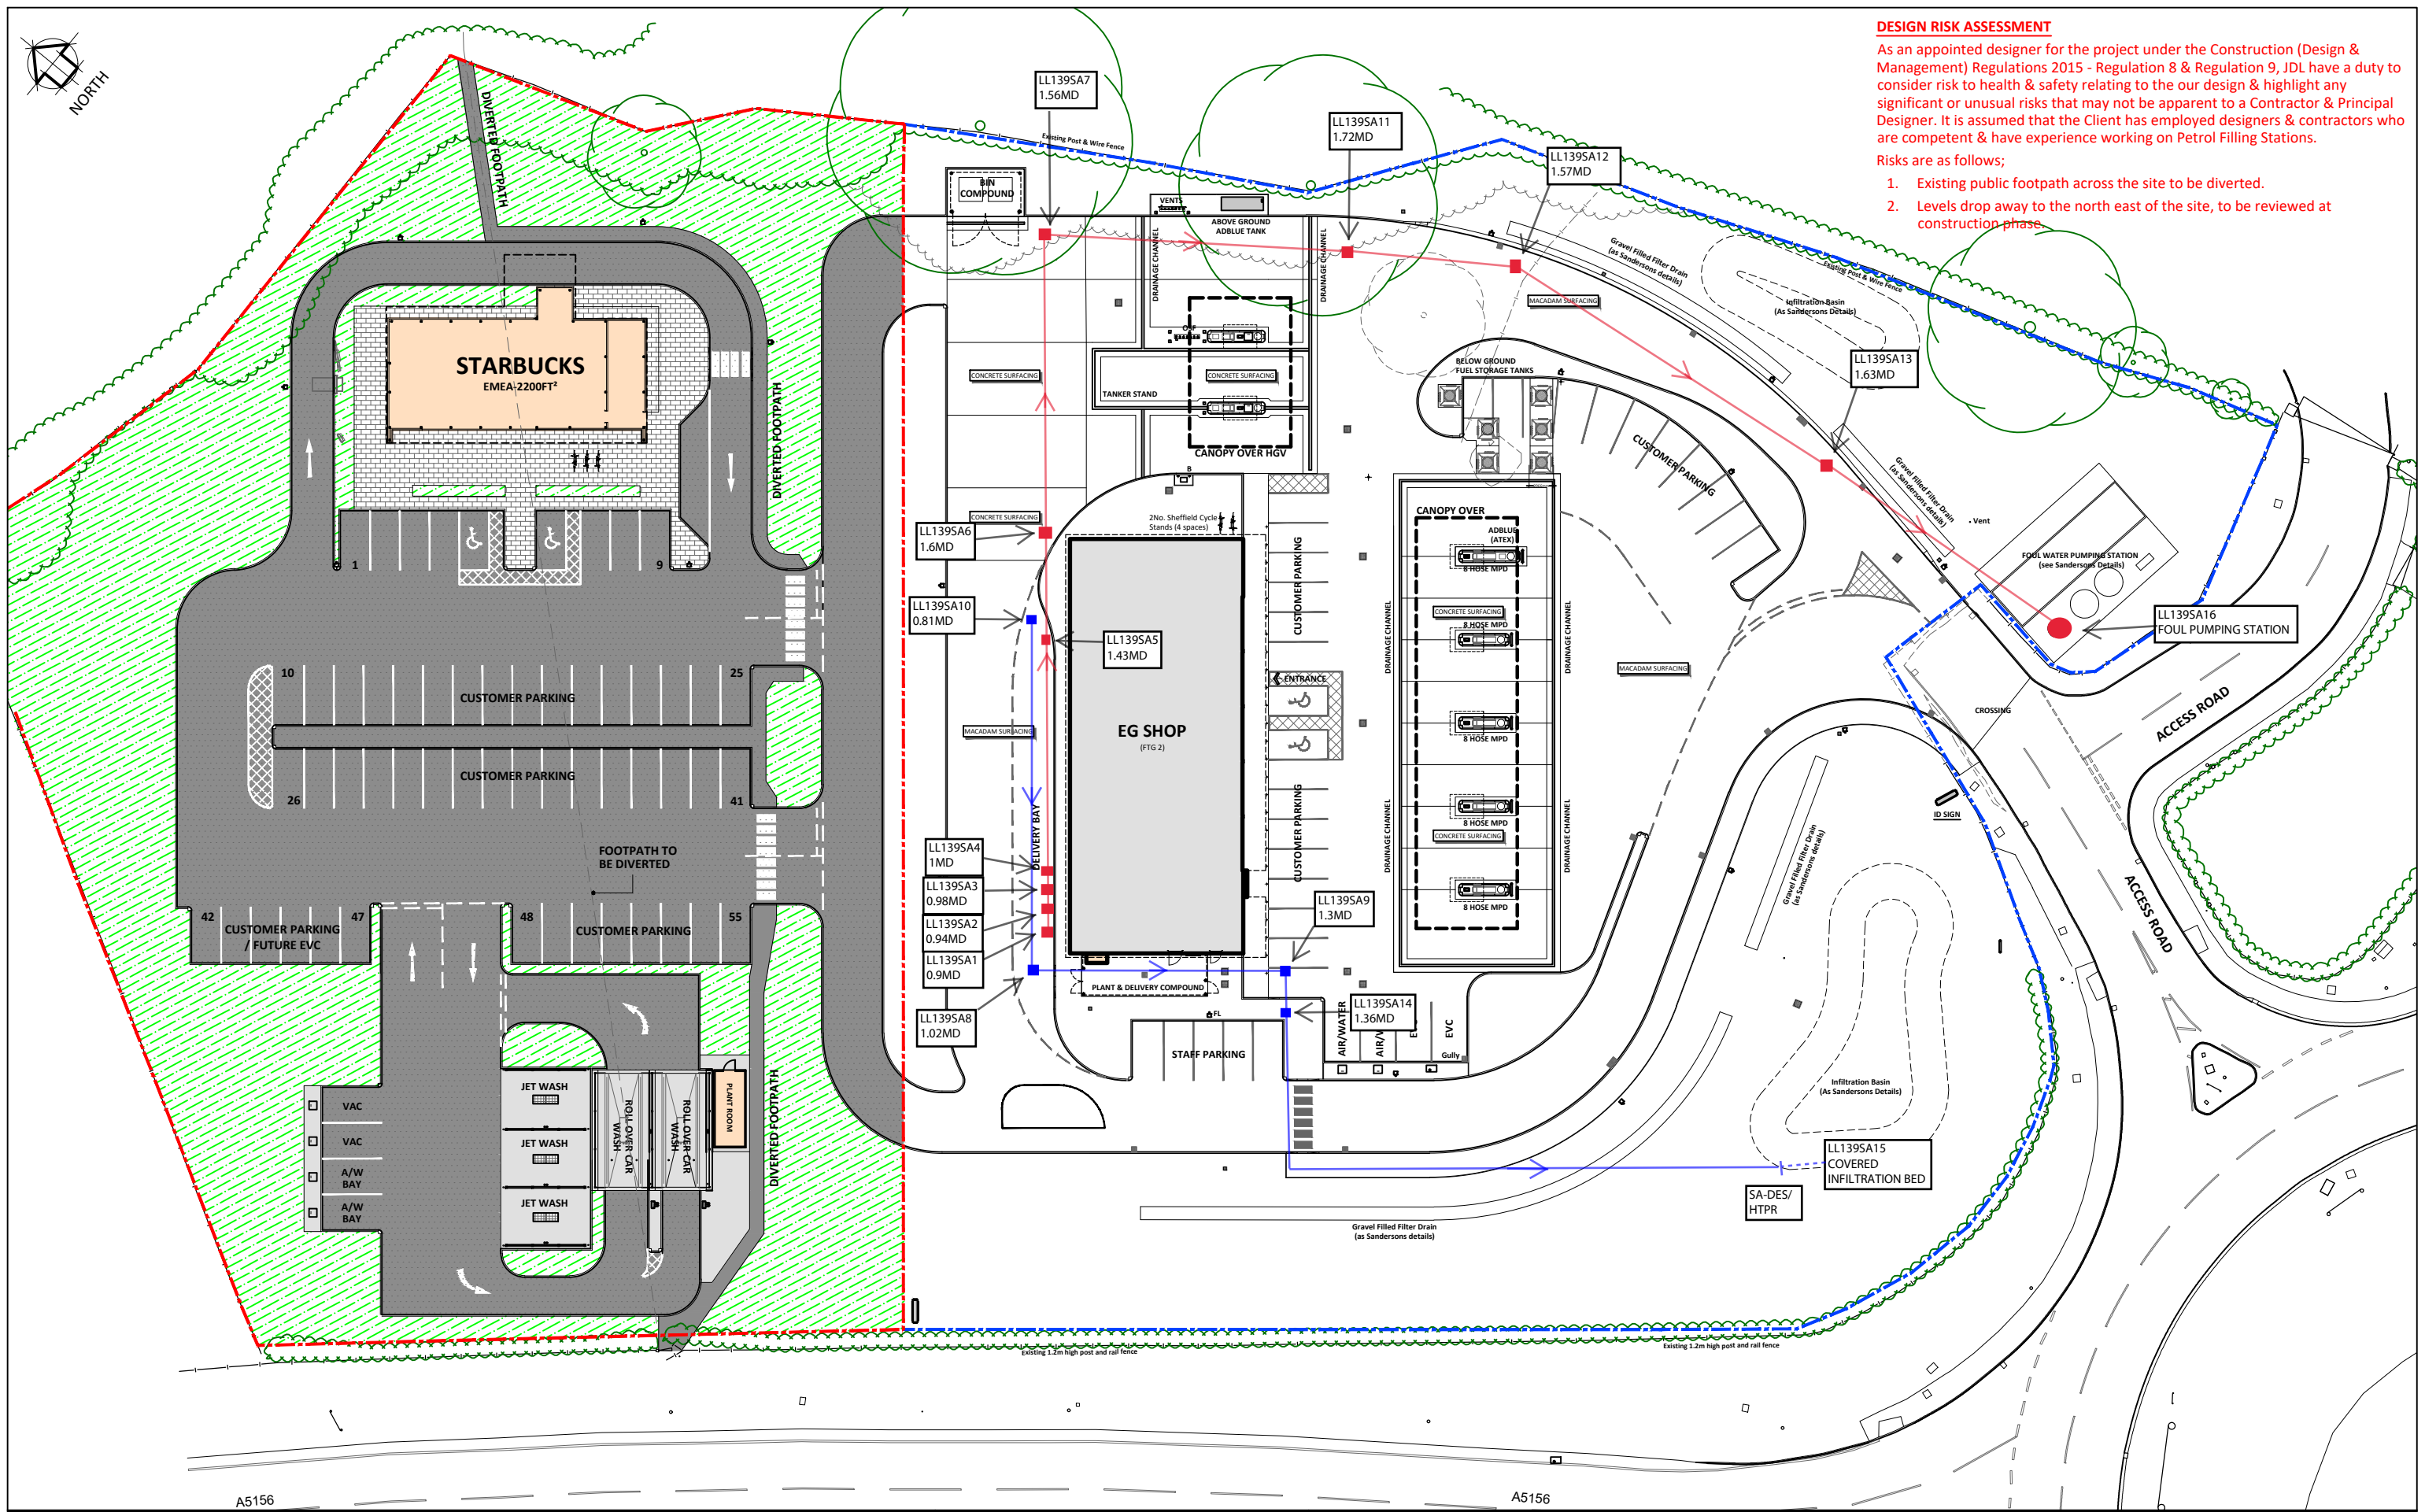

DESIGN RISK ASSESSMENT

As an appointed designer for the project under the Construction (Design & Management) Regulations 2015 - Regulation 8 & Regulation 9, JDL have a duty to consider risk to health & safety relating to the our design & highlight any significant or unusual risks that may not be apparent to a Contractor & Principal Designer. It is assumed that the Client has employed designers & contractors who are competent & have experience working on Petrol Filling Stations.

Risks are as follows;

- Existing public footpath across the site to be diverted.
- Levels drop away to the north east of the site, to be reviewed at construction phase.

STATUS			CLIENT		010203040 SCALE - METRES - 1:500		EG Euro Garages
FEASIBILITY SCHEME			Euro Garages		© Protected by UK Copyright Law		
DRAWN BY	ISSUE DATE	SCALE	ADDRESS		JENNINGS DESIGN LTD		
MDB	March 2021	1:500 @ A3	Site off A5156 (Holt Road) A5156/A534 Roundabout Wrexham LL13 9SB		York House Valley Court Canal Road Bradford West Yorkshire BD1 4SP Tel: 01274 395 422 Email: office@jen305.com		
PLAN NUMBER		REVISION					
181161-SK4		-					

