



P2019/0647

WREXHAM COUNTY
BOROUGH COUNCIL
23 AUG 2019
PLANNING DEPARTMENT

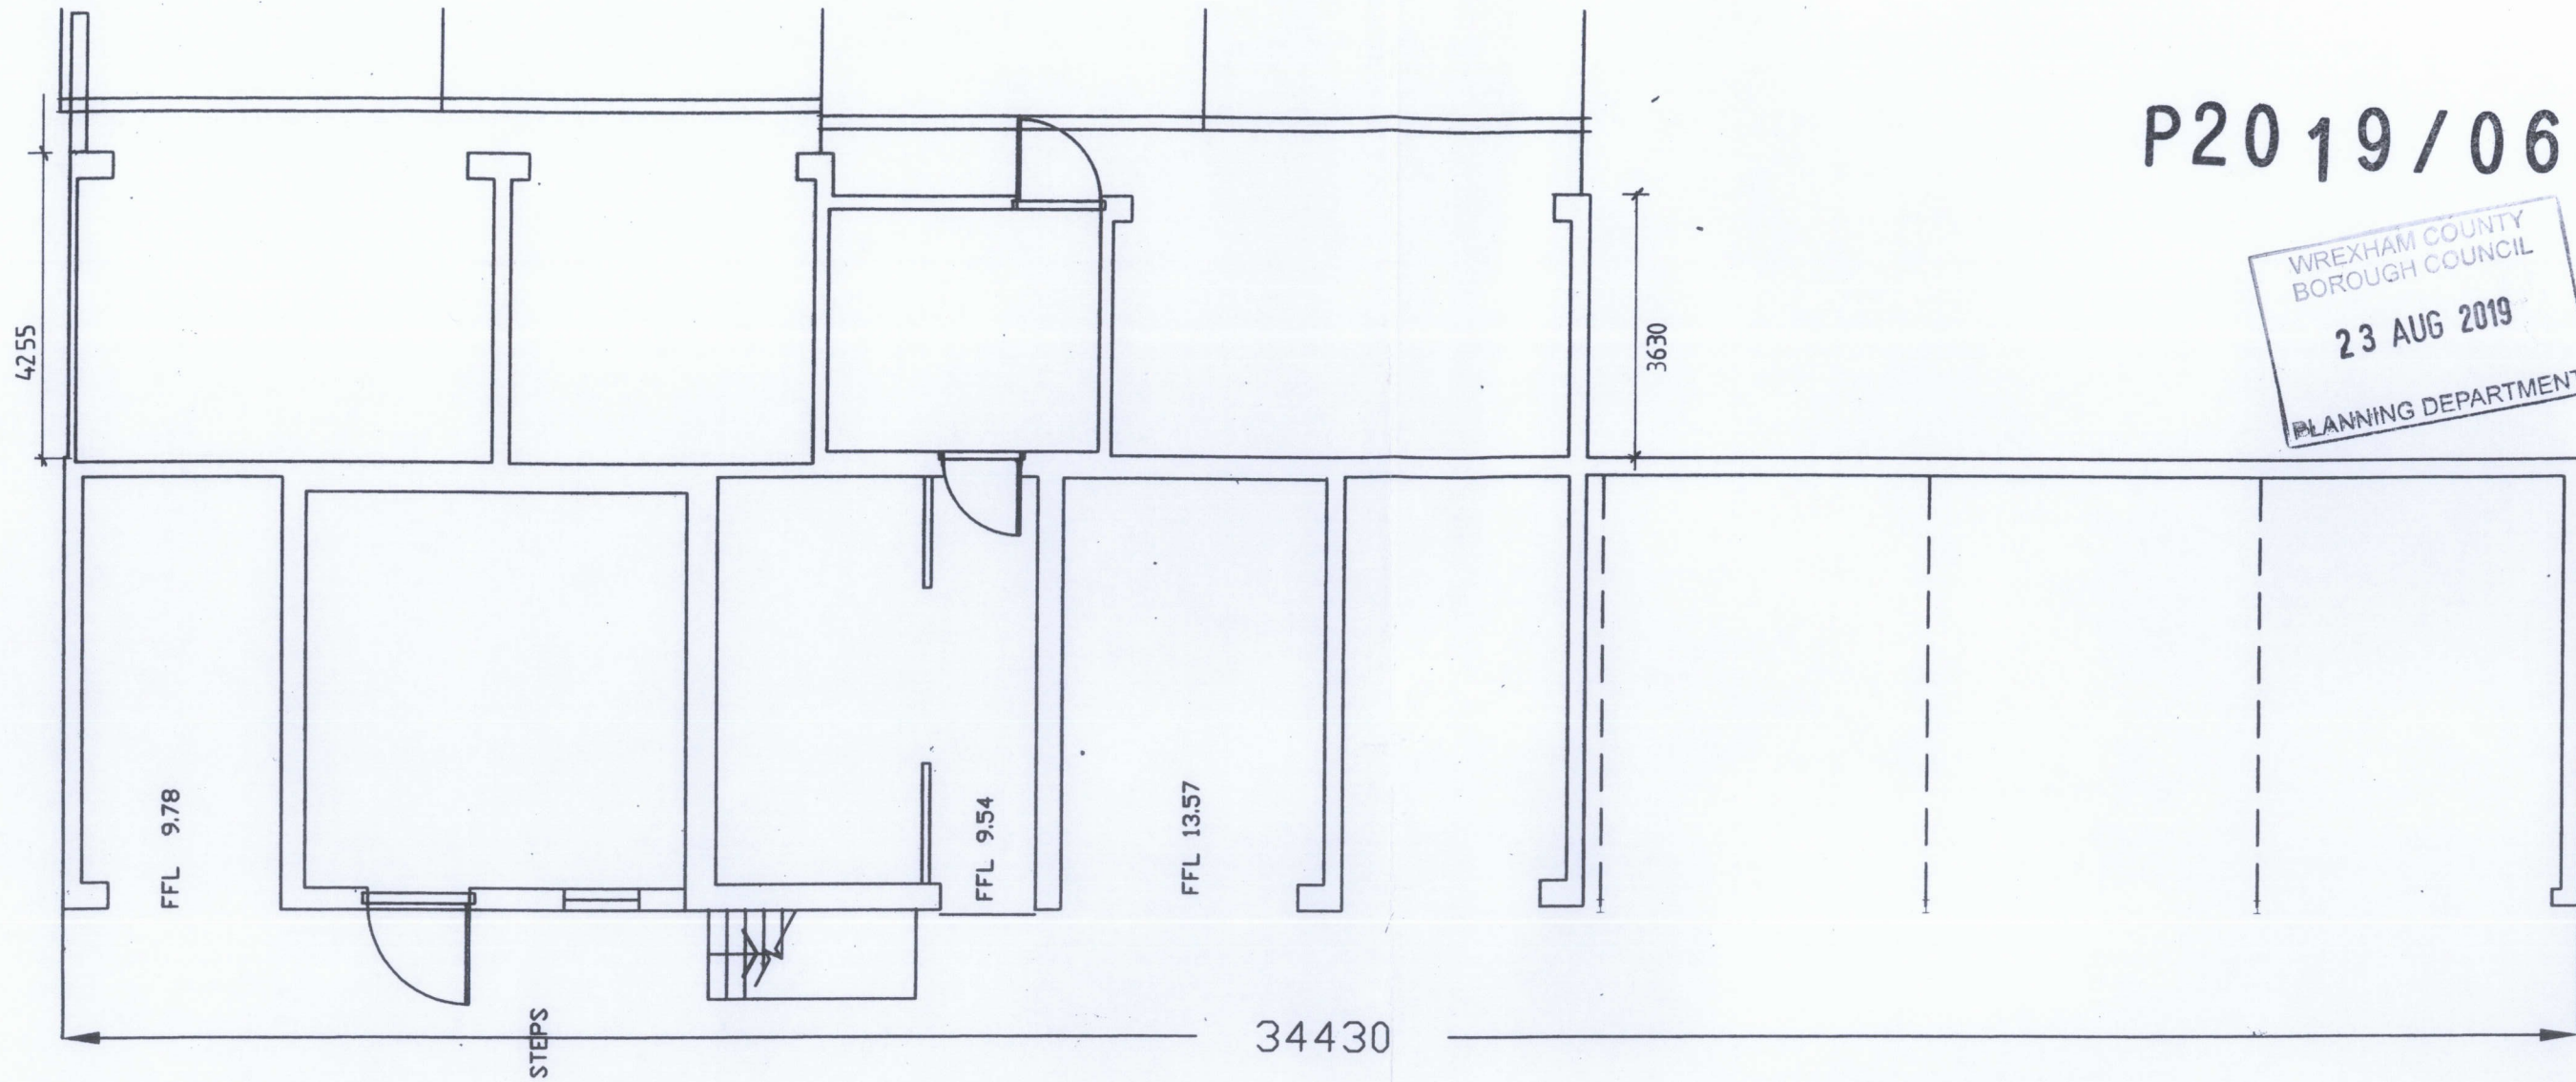

GROUND FLOOR

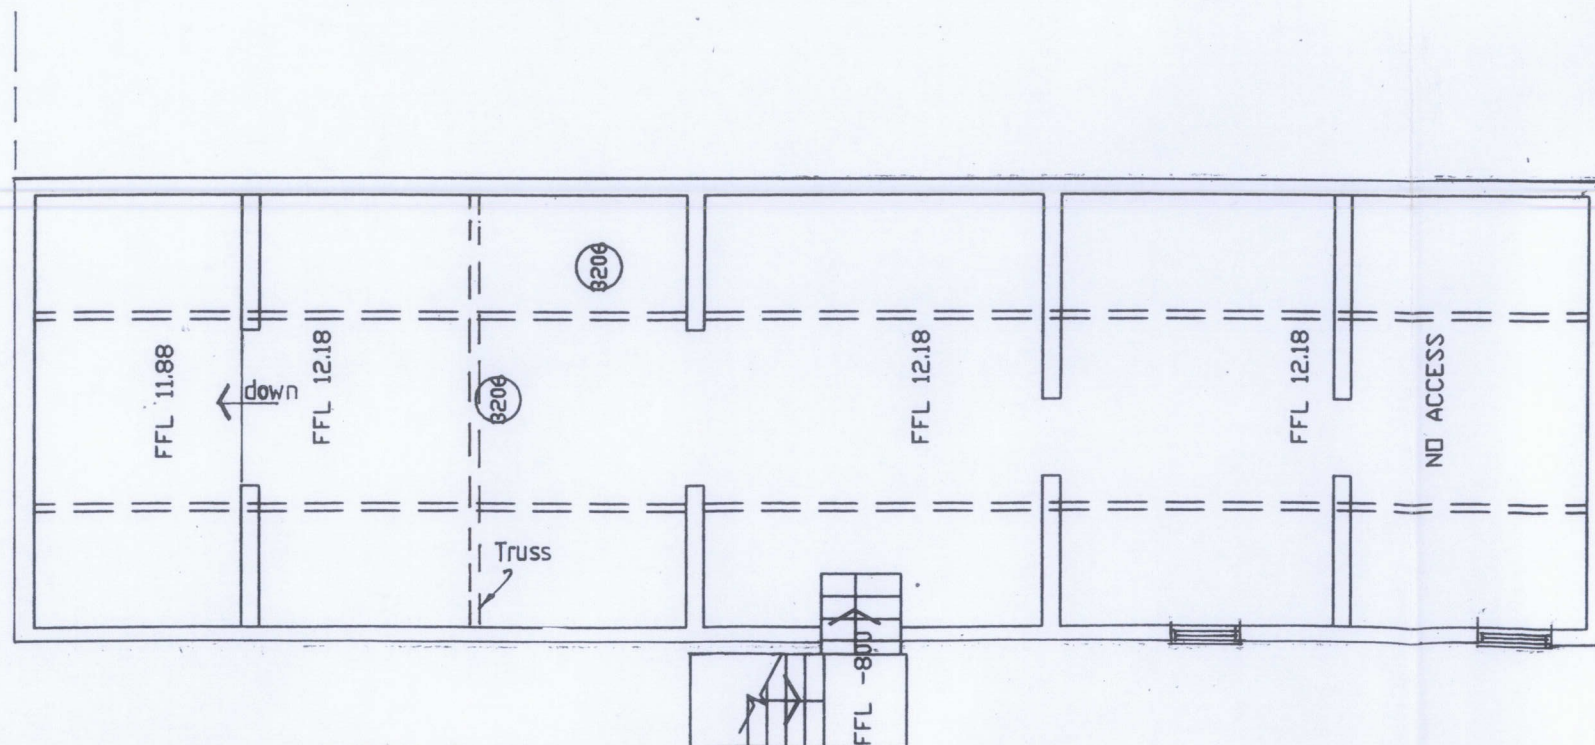

FIRST FLOOR

Location:	LOWER FARM BOWLING BANK LL13 9RY
Title:	OUTER BARN FLOOR PLANS
Scale:	1:100@A3 ✓ /00.9
Date:	FEB 2019
Dwg N°:	29006/04A