


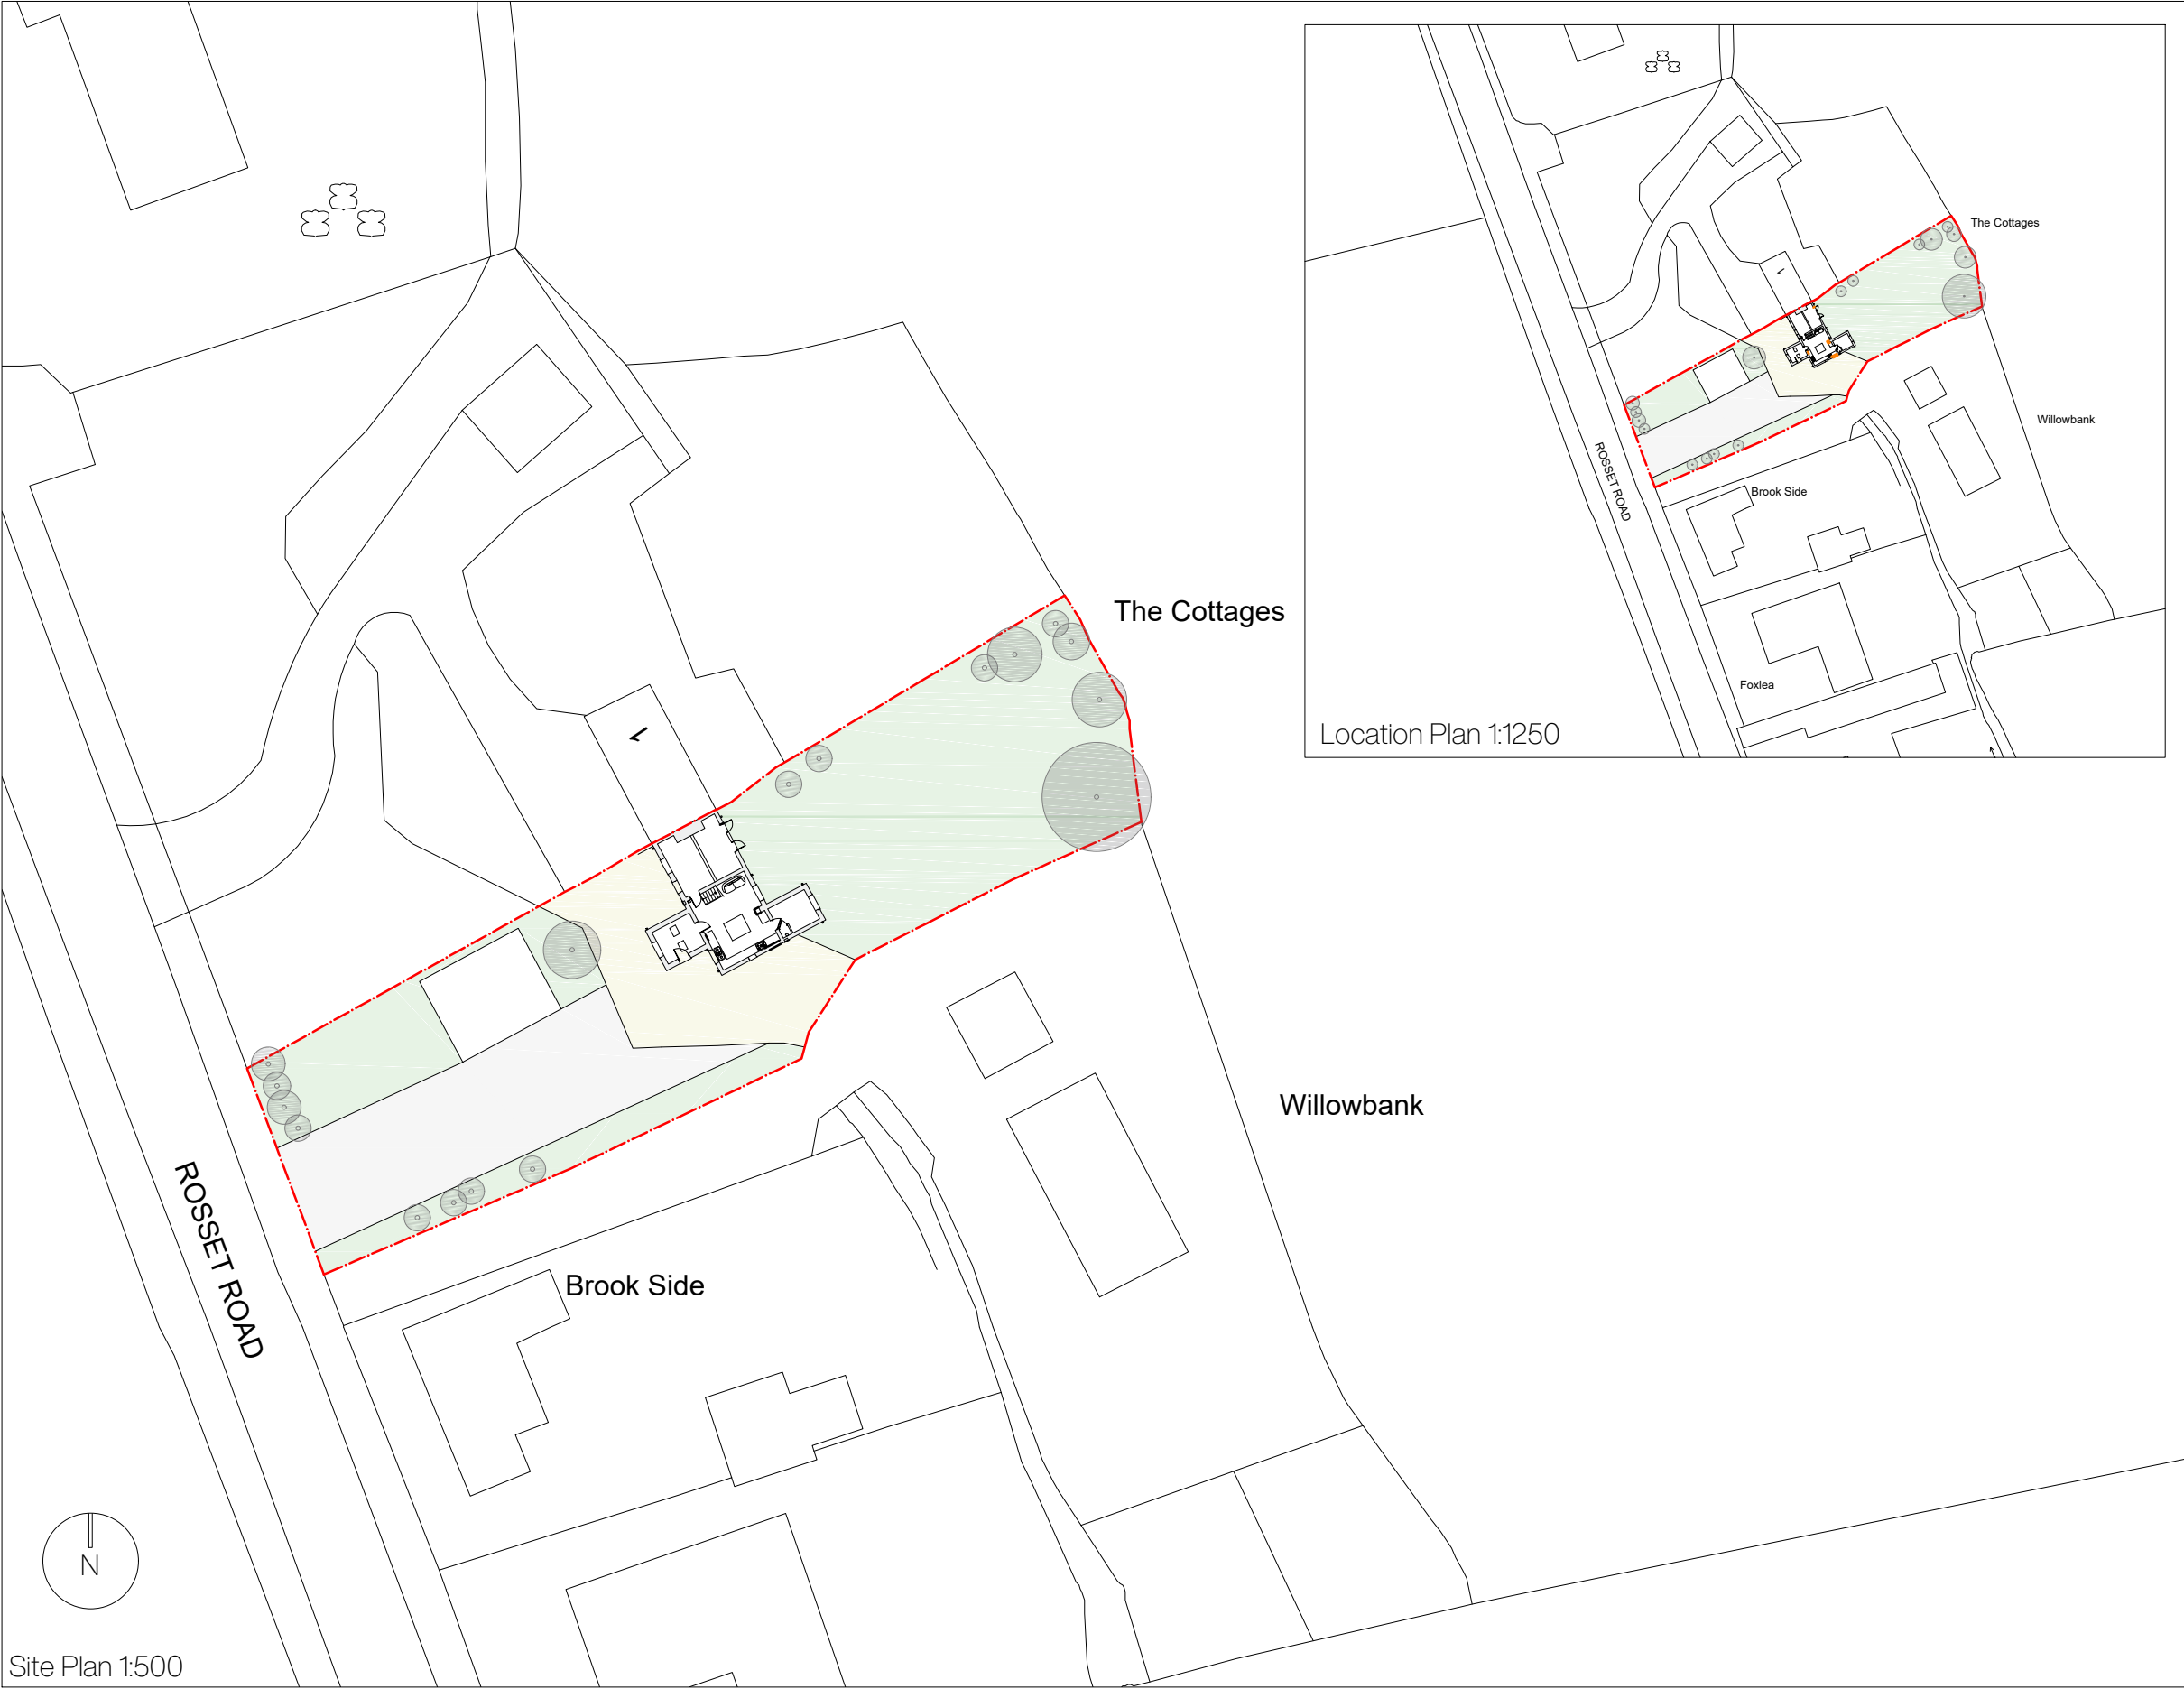

Site Plan Key

Application Site

2 The Cottages,
Rossett Road, Holt,
LL13 9SY

Rev	Notes	Date
-----	-------	------

Planning | Site and Location Plan

April 2021

1:500 and 1:1250

A3

G01.1.005

1 - 1

DO NOT SCALE FROM THIS DRAWING | ALL DIMENSIONS TO BE
CONFIRMED ON SITE PRIOR TO FABRICATION BY THE CONTRACTOR |
DRAWINGS TO BE READ IN CONJUNCTION WITH ANY REFERENCED
DOCUMENTATION | PLANS NOT TO BE REPRODUCED WITHOUT THE
PRIOR CONFIRMATION FROM THE DESIGN TEAM.