


Location Plan Brook Street

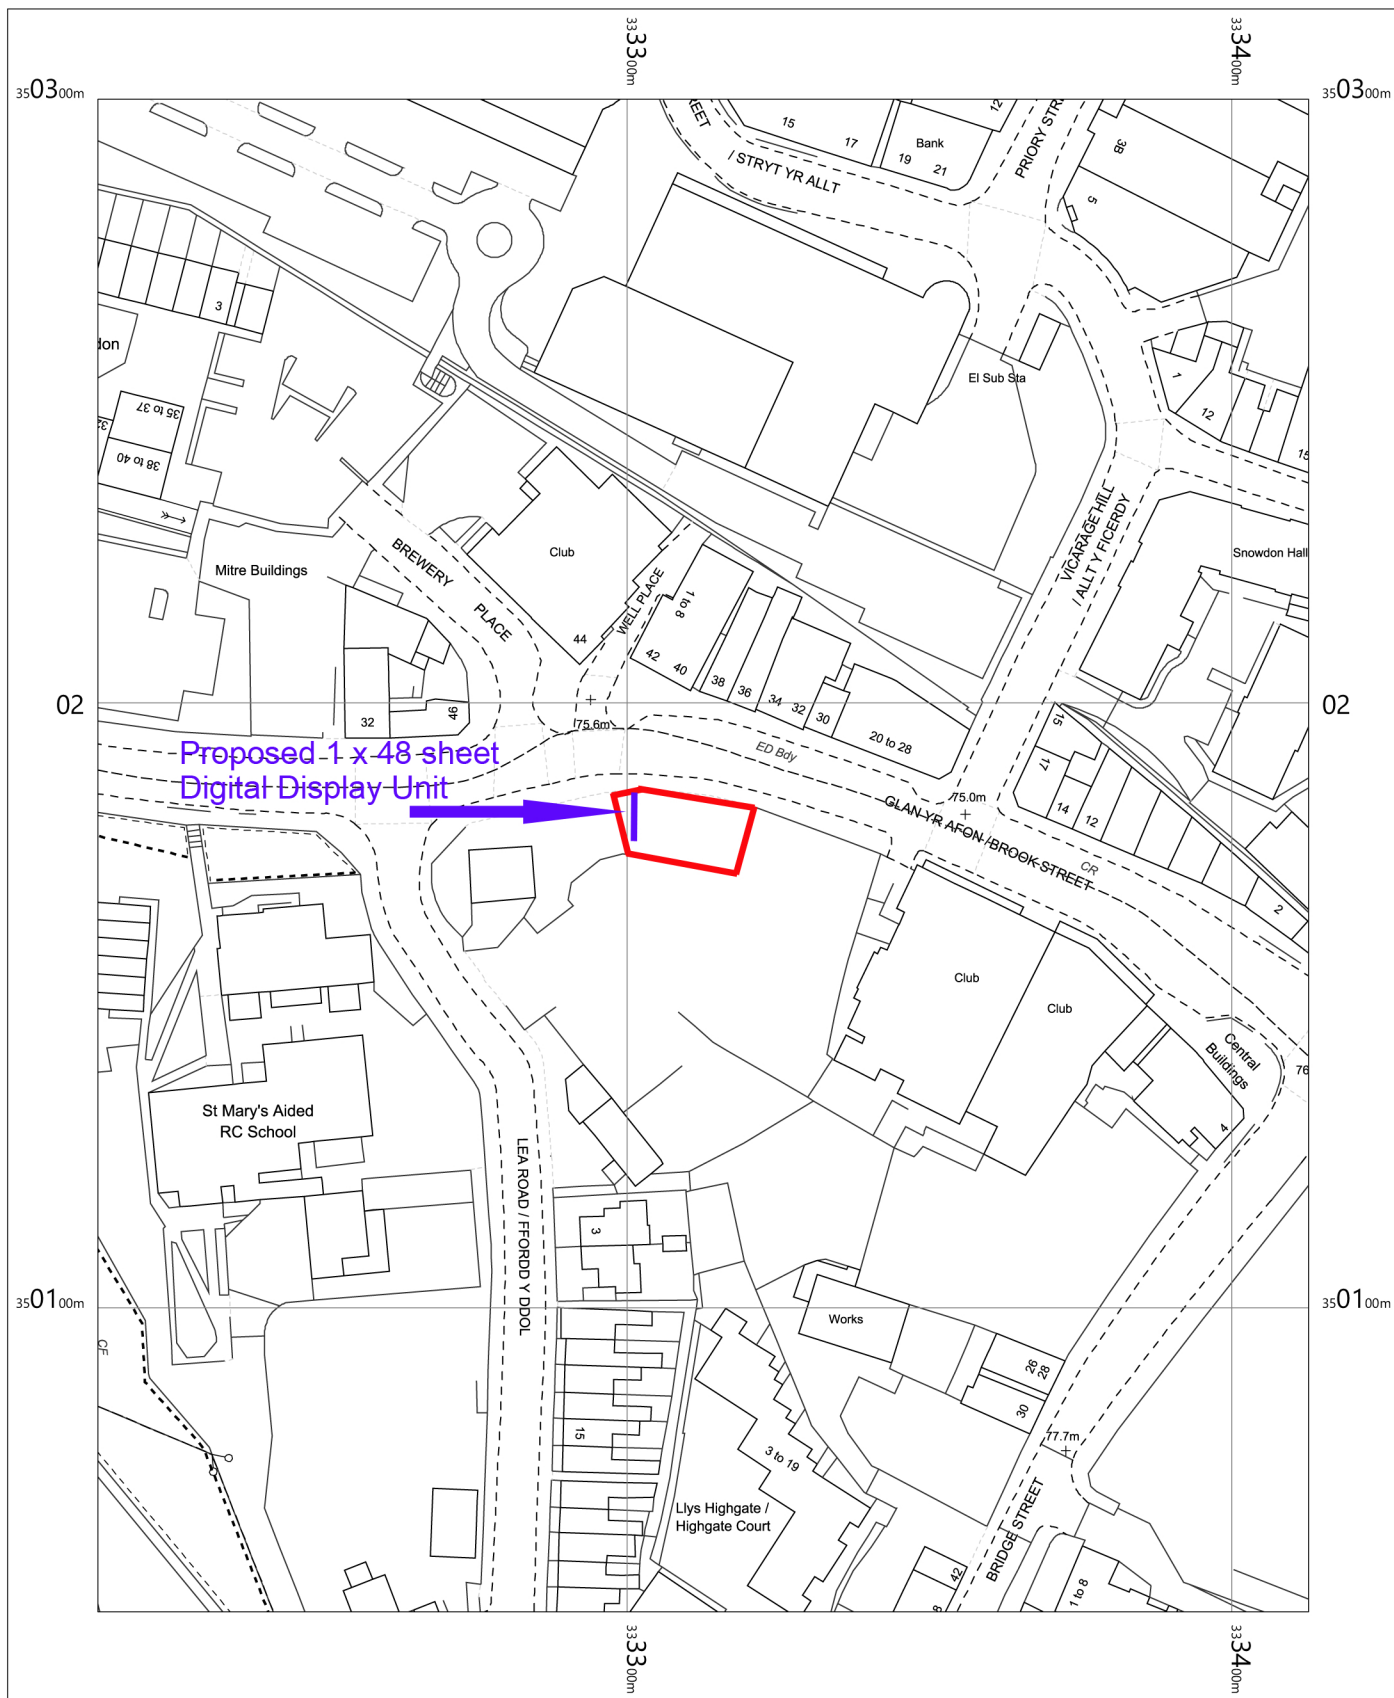


Alight
MEDIA

Alight Media
36, Soho Square
London
W1D 3QY
Tel: 020 7183 2346 www.alightmedia.com

OS MasterMap 1250/2500/10000 scale
Monday, May 24, 2021, ID: BW1-00964382
maps.blackwell.co.uk

1:1250 scale print at A4, Centre: 333313 E, 350175 N

©Crown Copyright Ordnance Survey. Licence no. 100041041

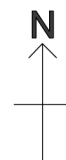

BLACKWELL'S
MAPPING SERVICES
PERSONAL & PROFESSIONAL MAPPING
www.blackwellmapping.co.uk

TEL: 0800 151 2612
maps@blackwell.co.uk