
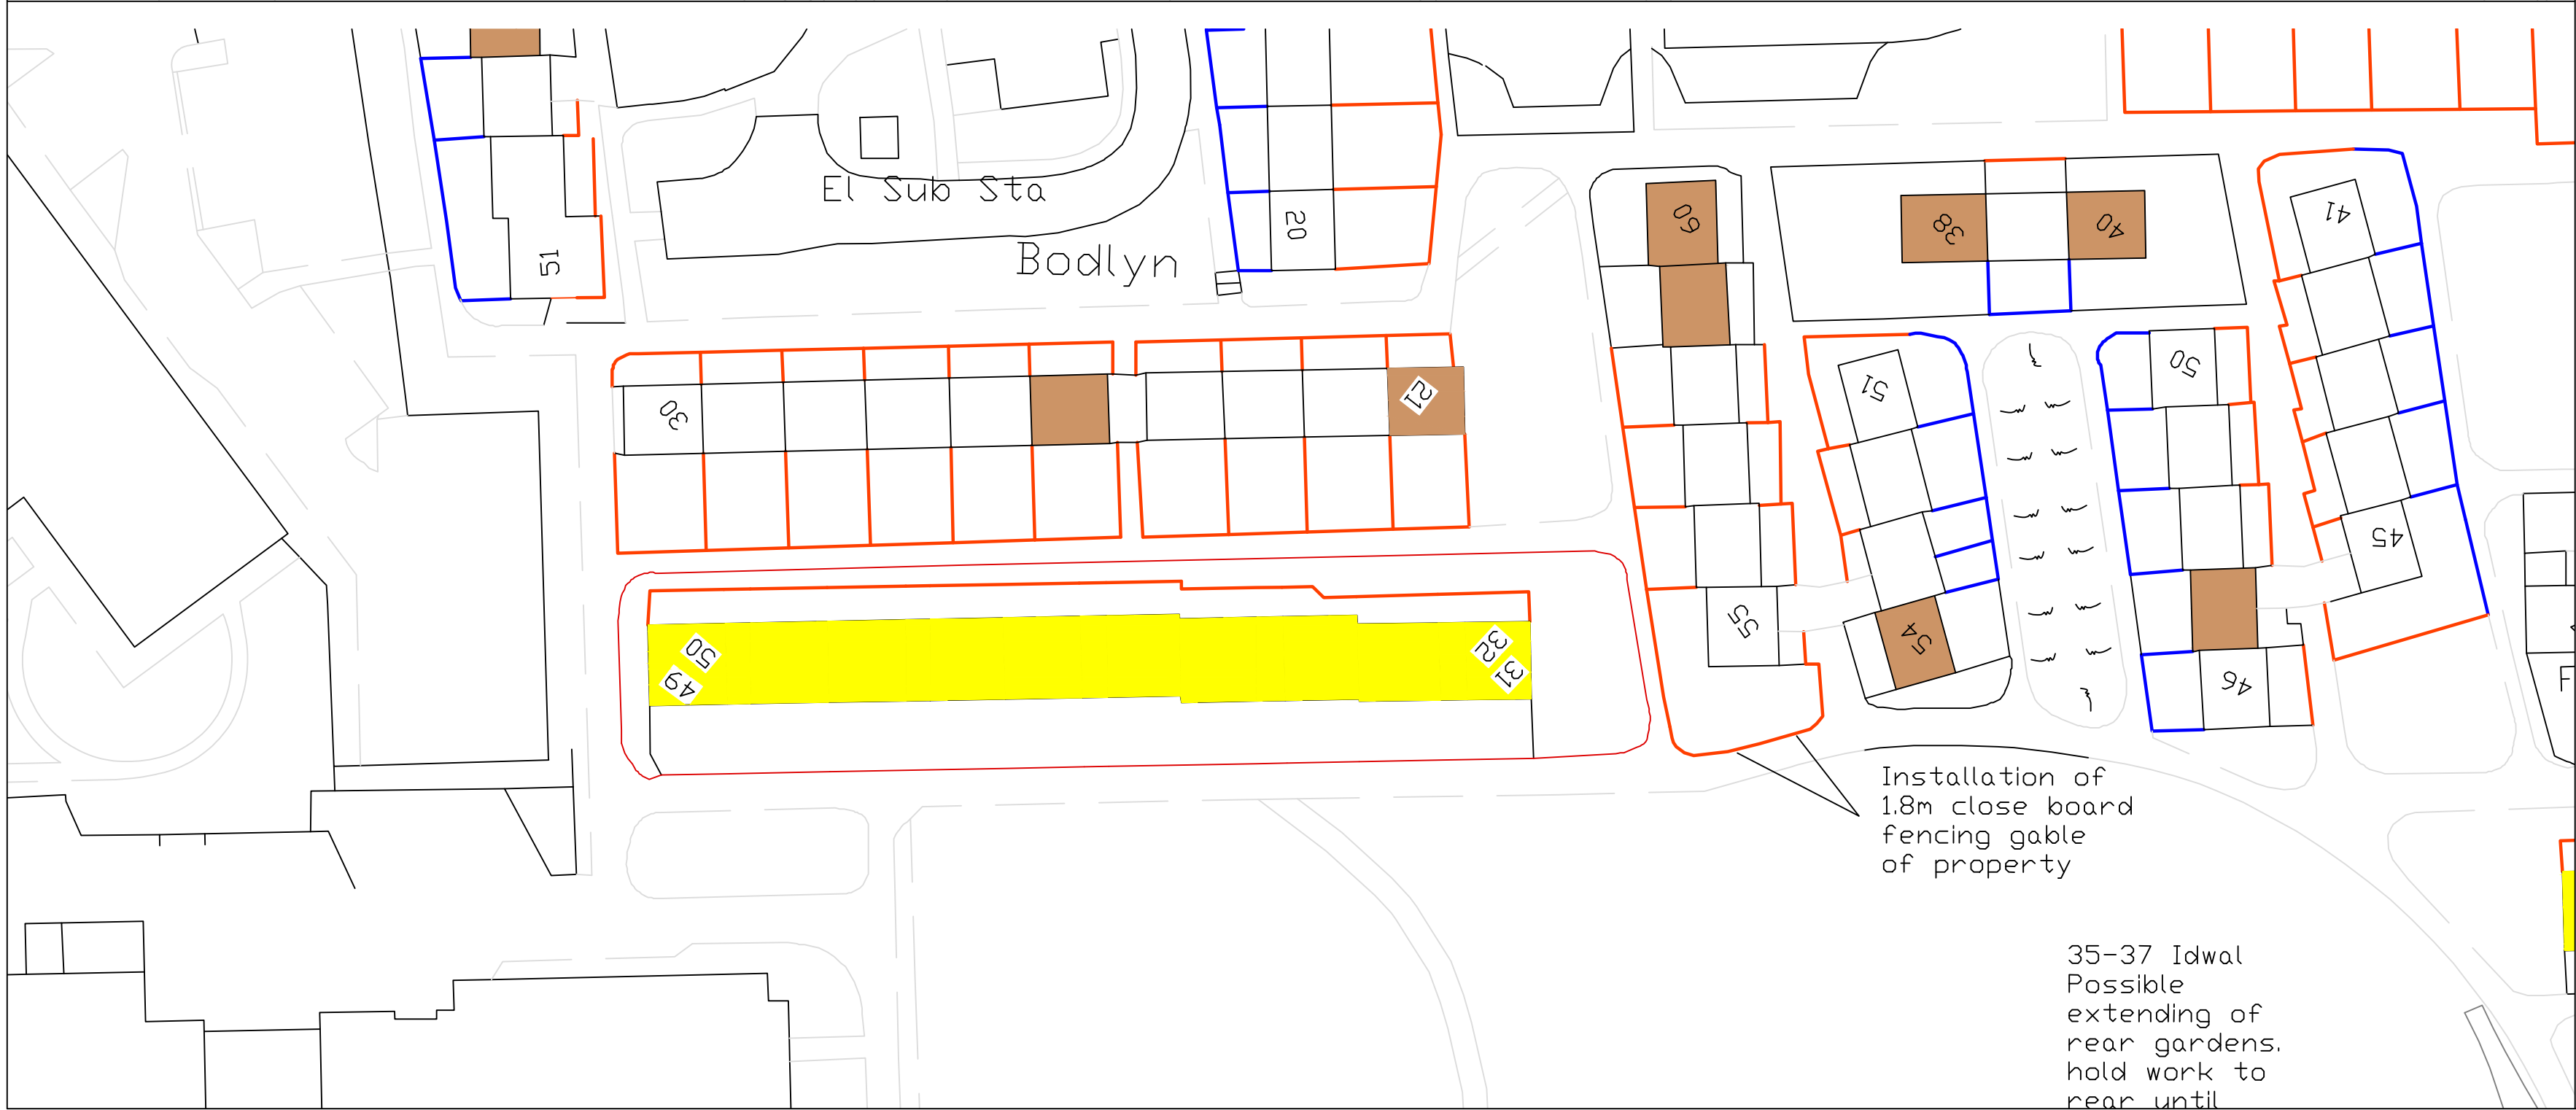


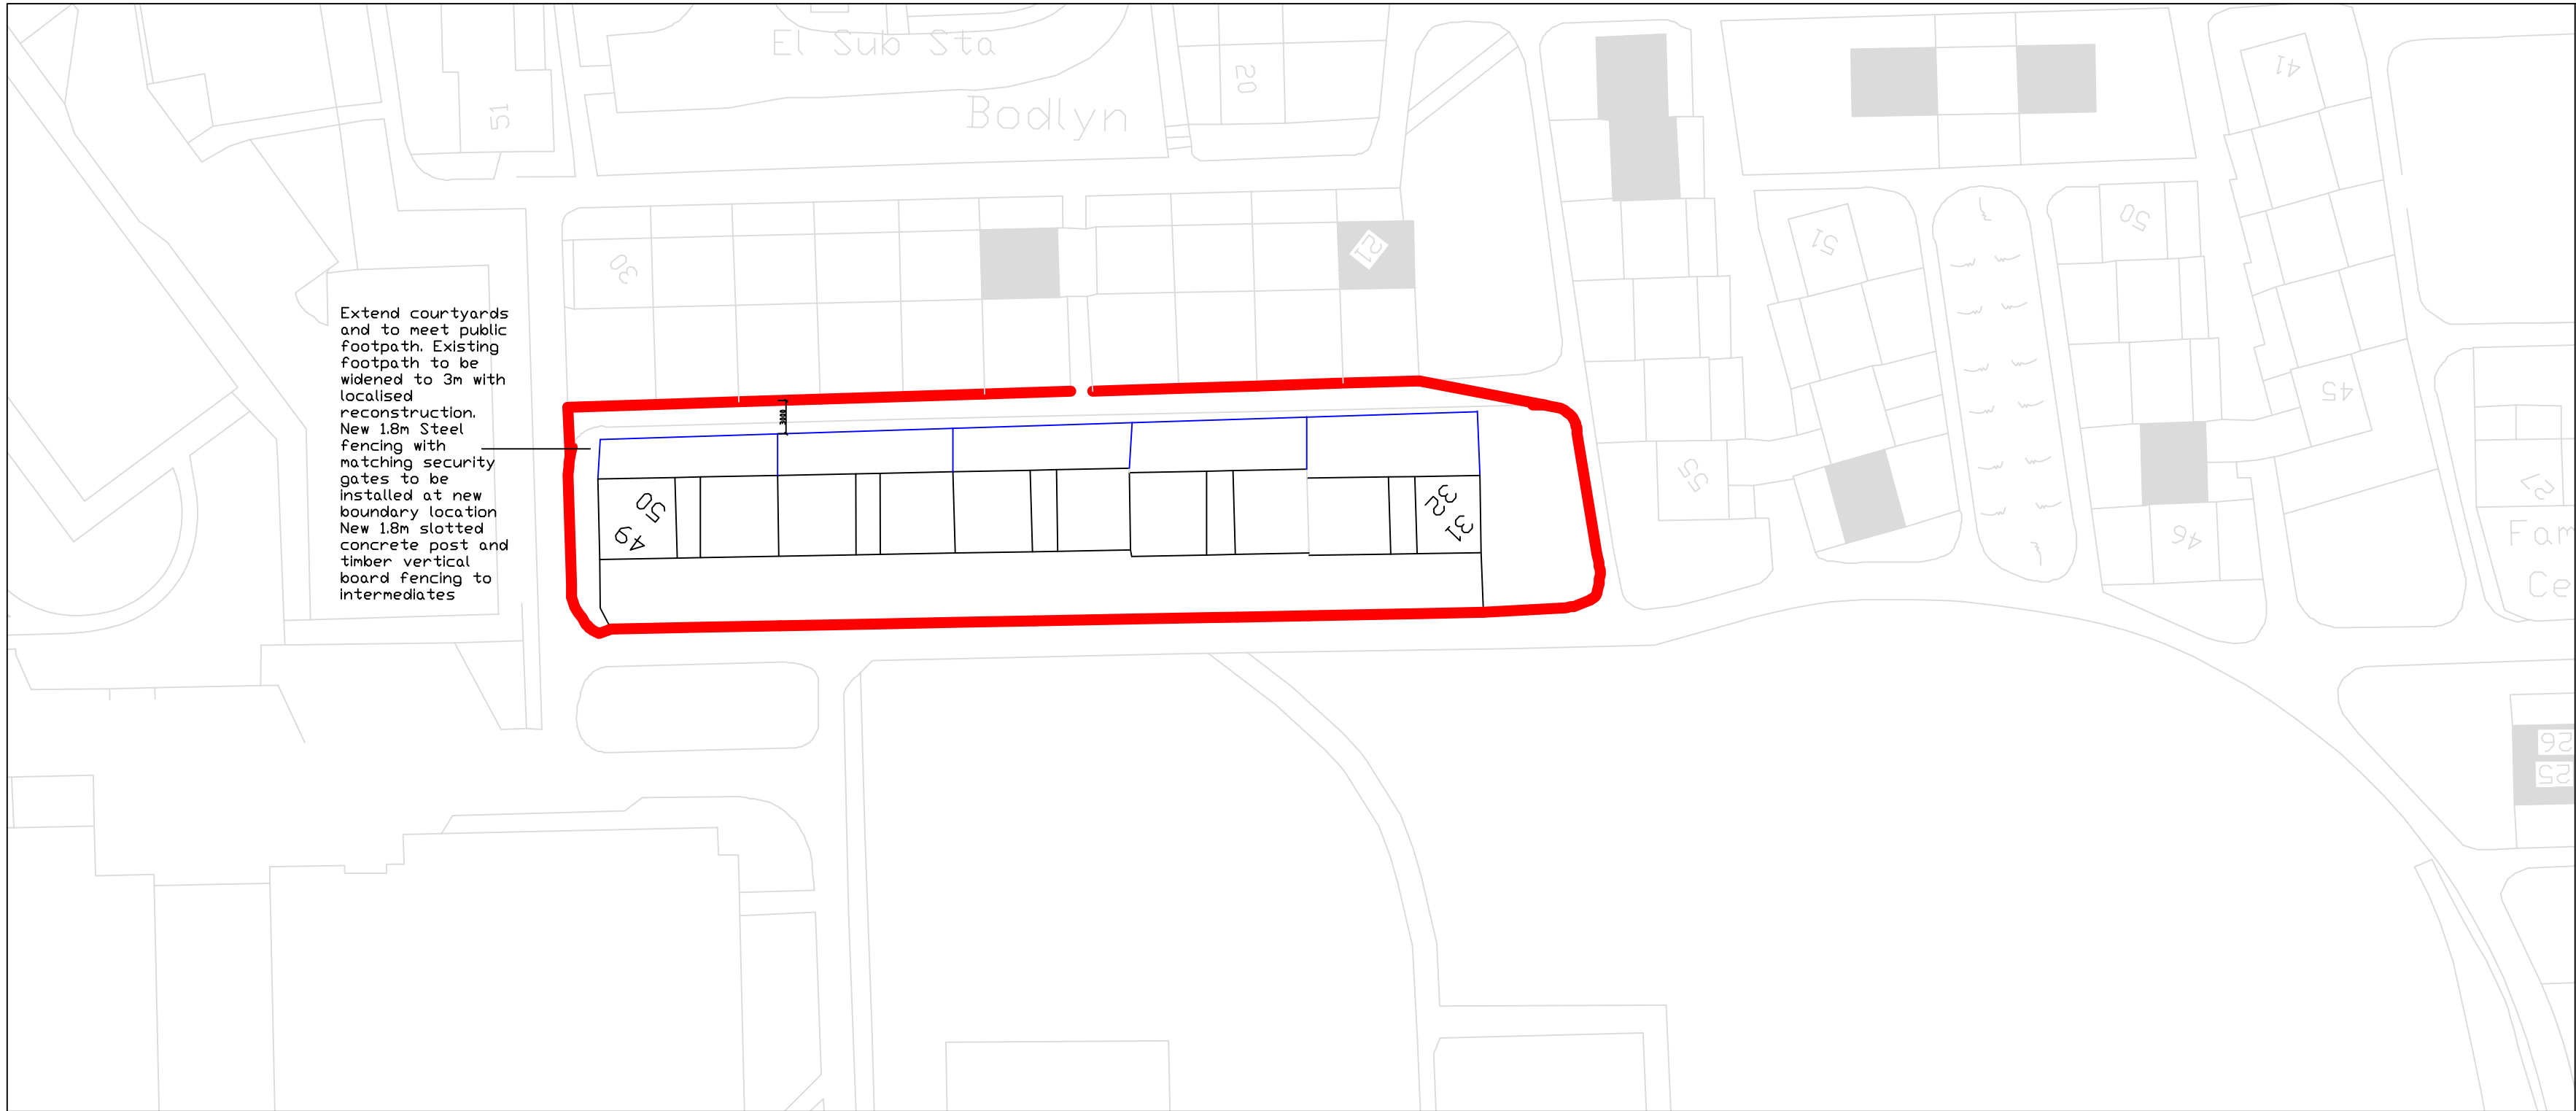

Notes

Extension of gardens to
29-32 Glaslyn
33-37 Glaslyn
31-34 Gwynant,
45 to 48 Alwen.

Sites edged in red

Proposed

Existing



WREXHAM COUNTY BOROUGH COUNCIL
Housing Services,
Housing and Economy,
Ruilhin Road,
Wrexham,
LL13 7TU
Tel: (01978) 315300 Fax: (01978) 315355

Project: Plas Madoc Regeneration			
Detail: Fencing and Communal Courtyards 31 to 50 Bodlyn			
Drawn By: KB	Date: June 21	Checked By:	
Scale: 1:500	Project No: HBS 1099	Dwg No: 5	Rev: