
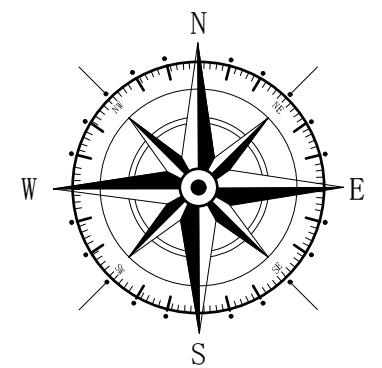
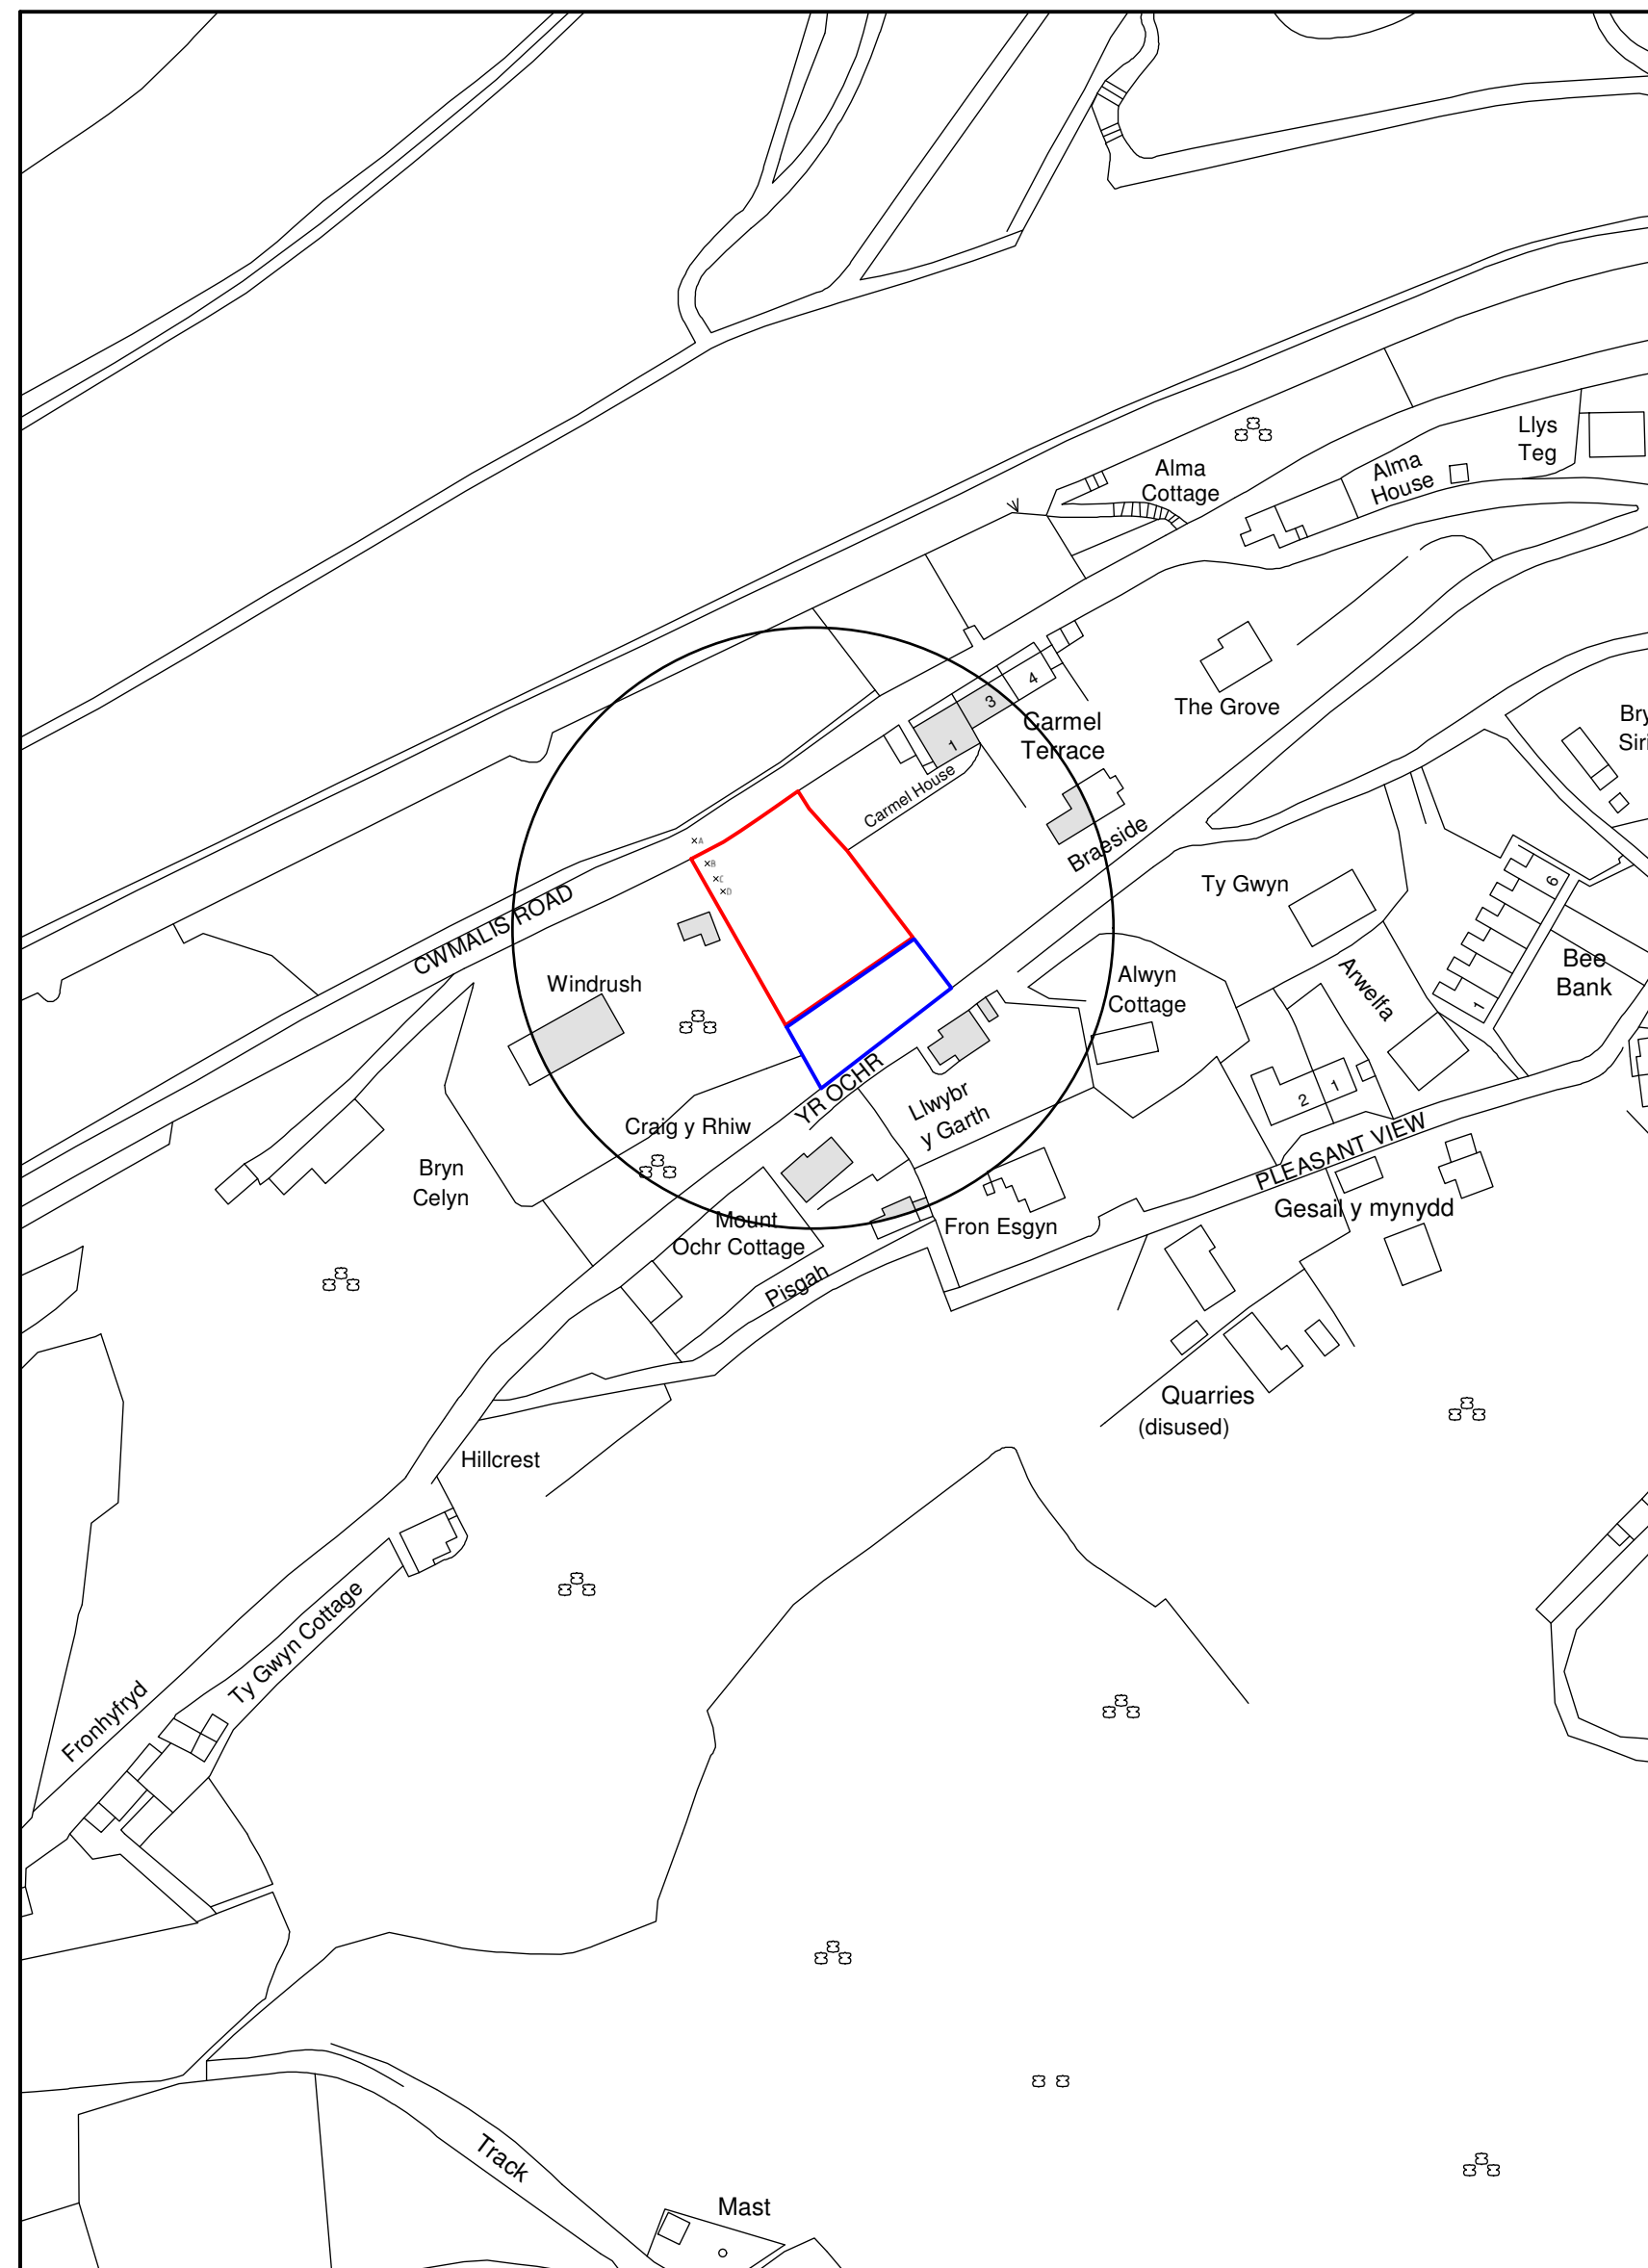
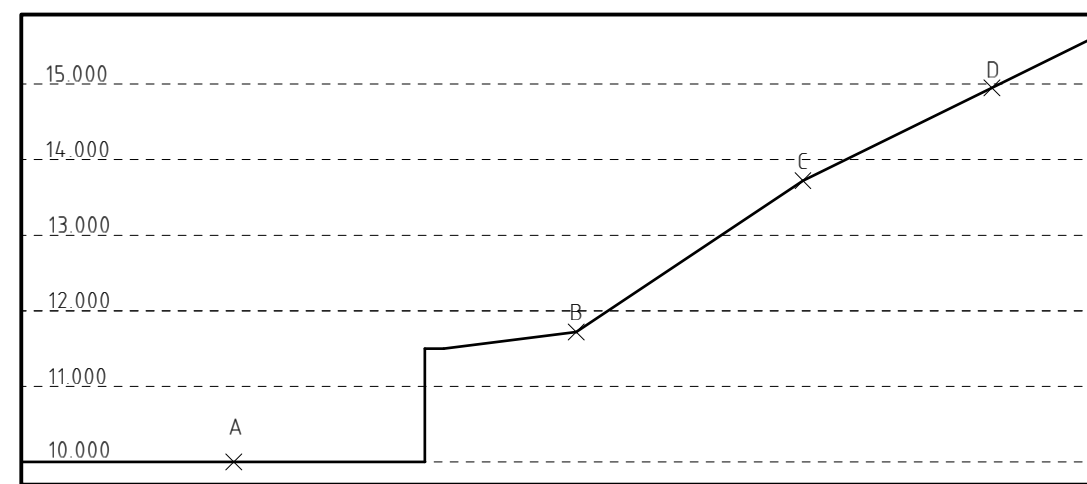


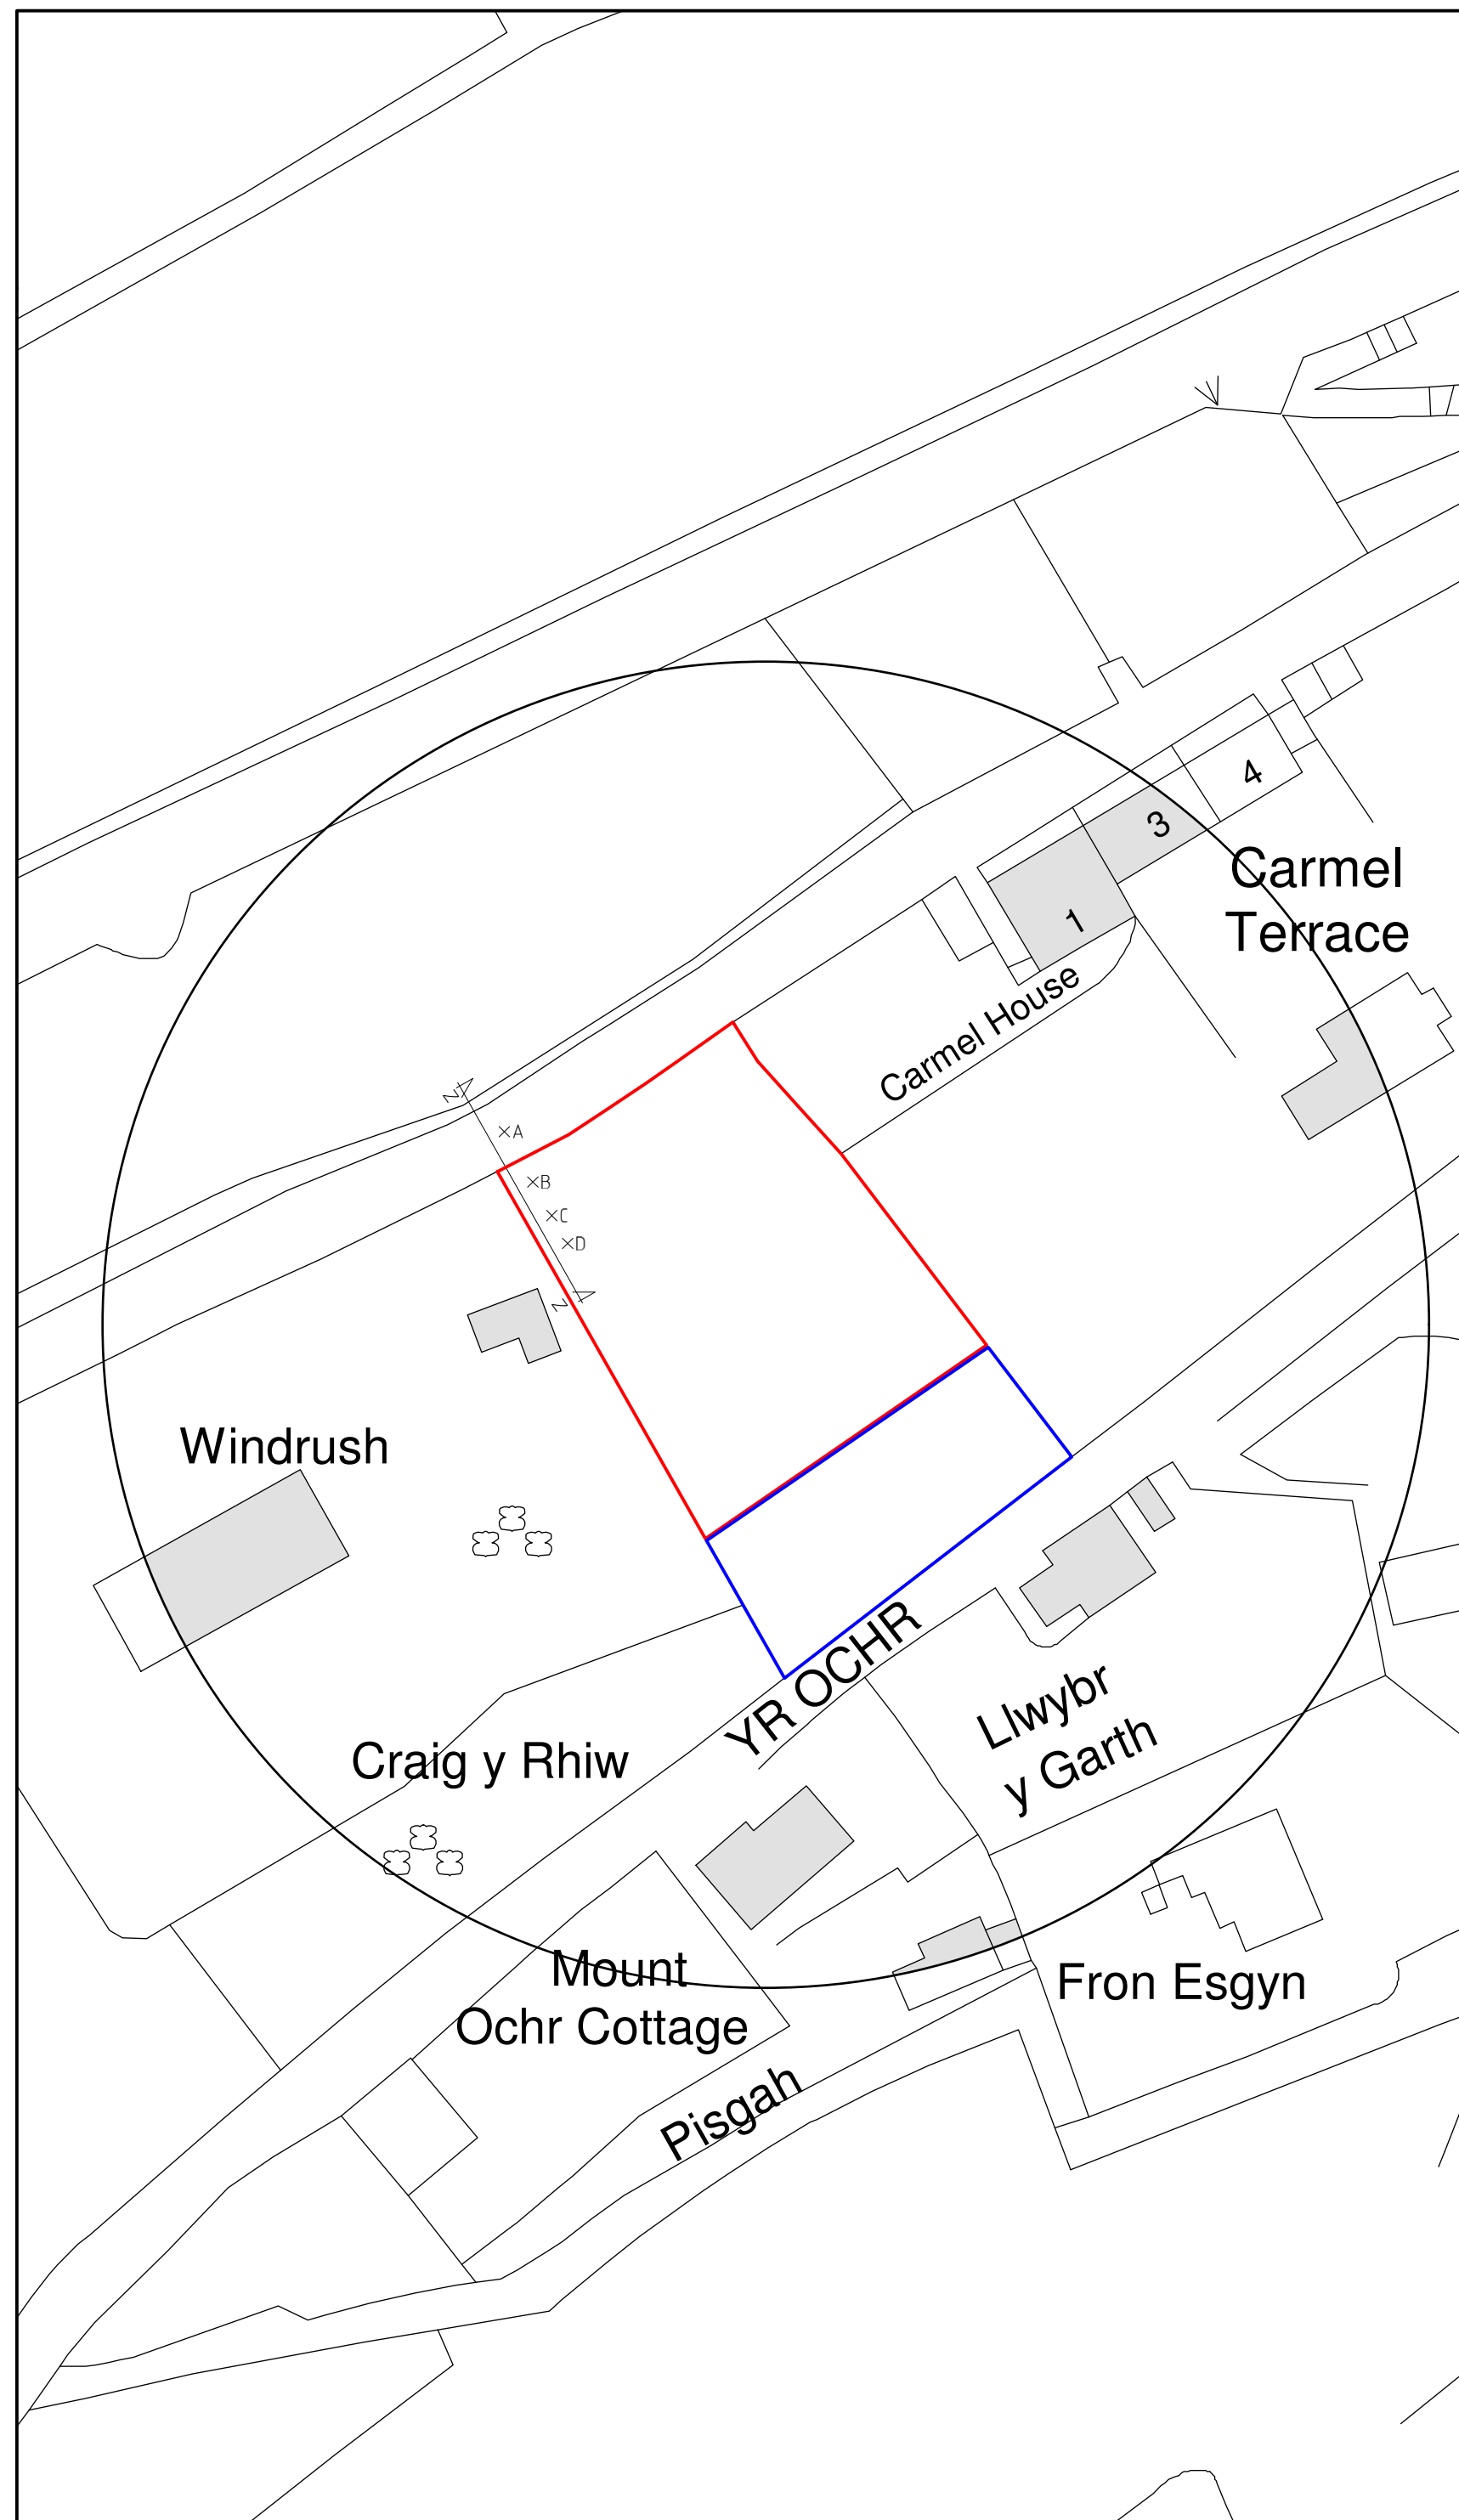

Key

 Surrounding Buildings

 Application Site

 Land owned by Applicant

Rev	Date	Detail	Initial

Project:
Proposed Alterations to
Land Opposite,
Llwybr Y Garth, Yr Ochr,
Fron, Llangollen, LL20 7RS.

Title: Existing Site & Location Plan	Scale: (A2) 1:100, 1:500 & 1:1250
--	---

Drawn By: E.M.Jackson	Date: Feb 2021
--------------------------	-------------------

Drawing No: E075/001	Sheet: 1 of 1
-------------------------	------------------

blueprint
architectural services



Office 3K4,
Redwither Business Tower,
Wrexham. LL13 9XT
Tel: 01978 356500
www.blueprintarchitectural.com
 copyright all rights reserved