


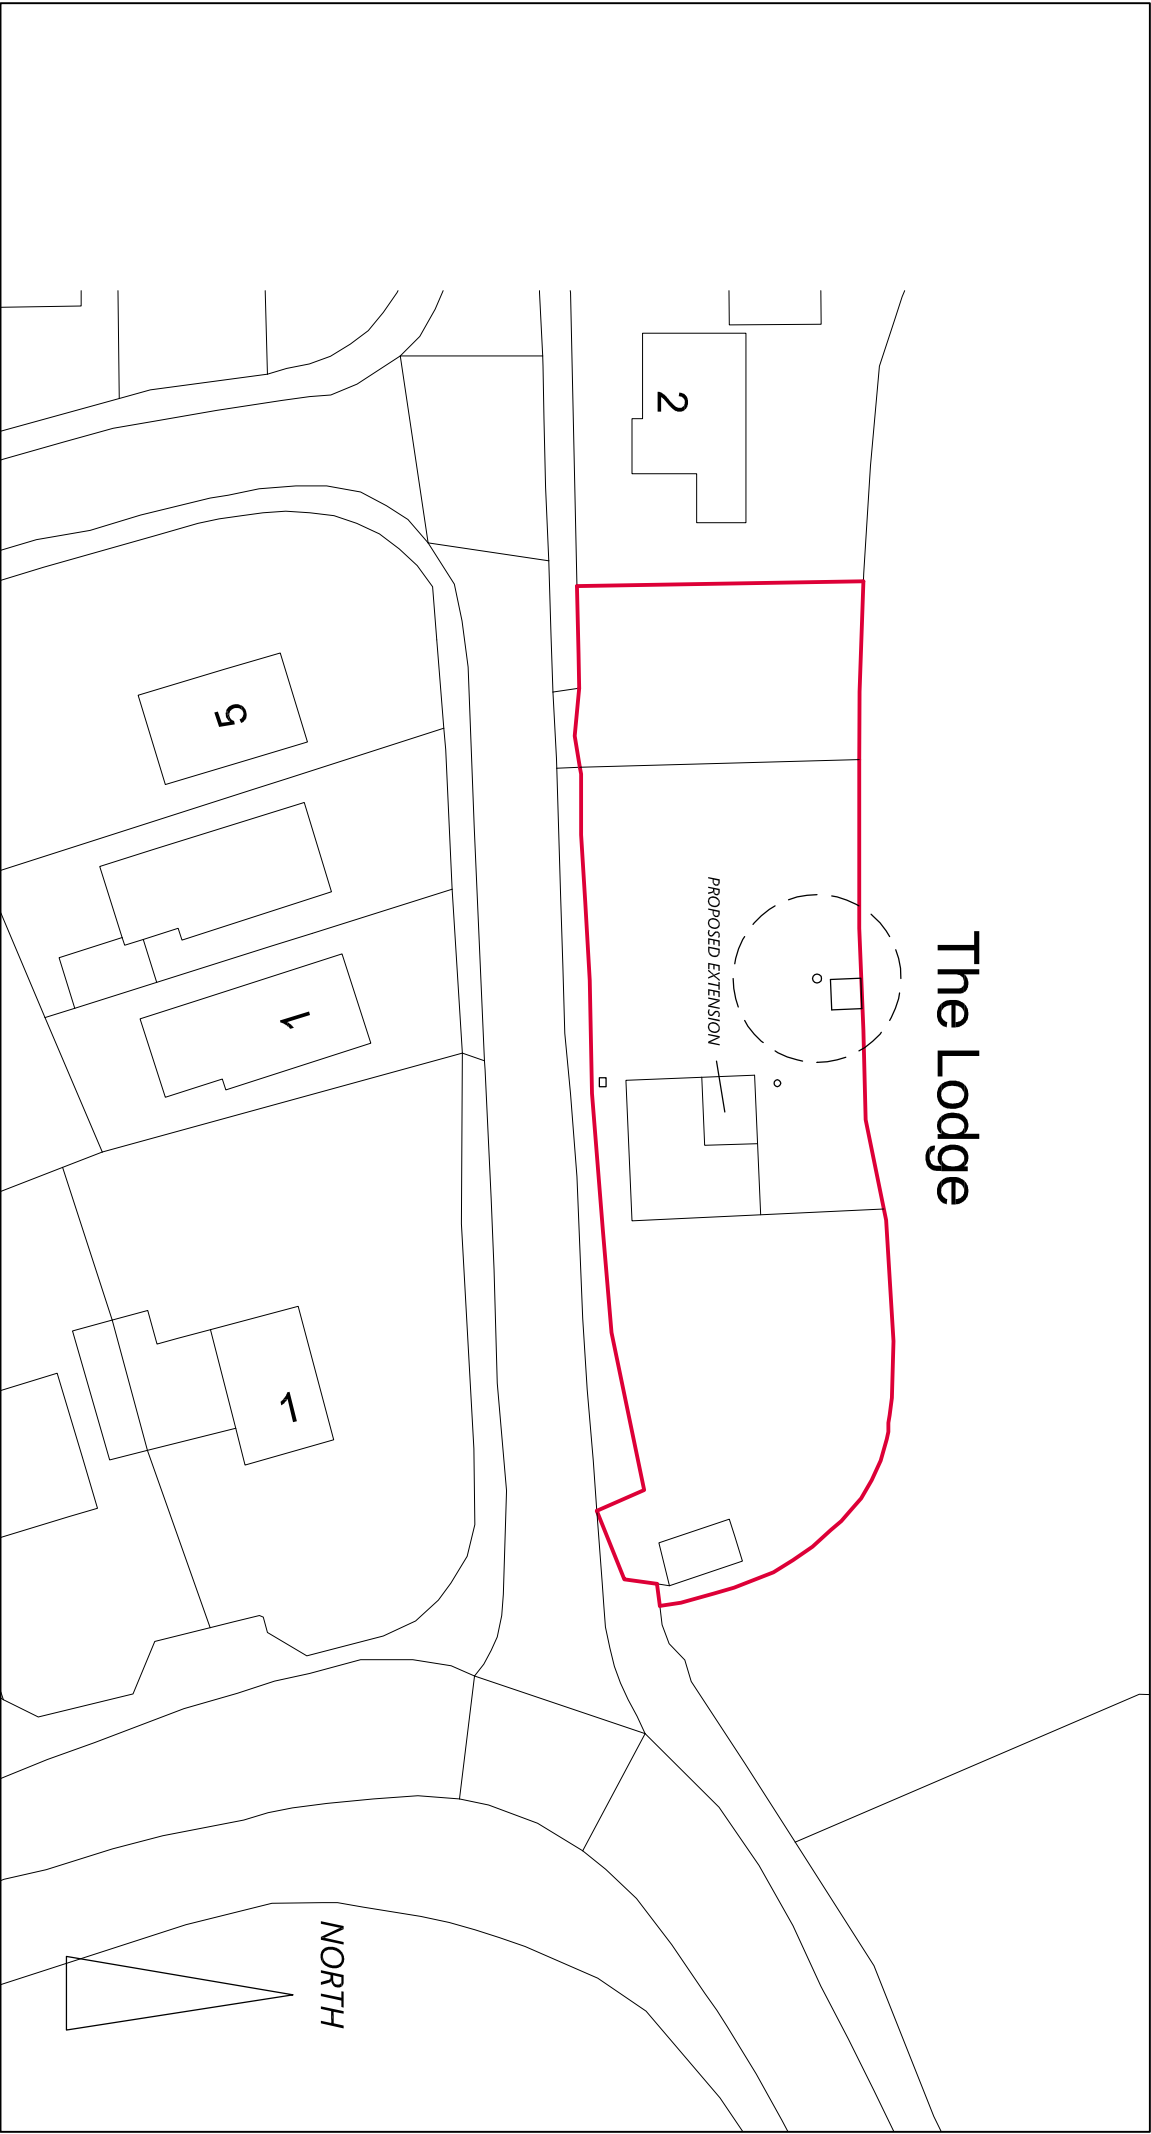

© COPYRIGHT. ~~NOT SCALE~~ CHECK DIMENSIONS ON SITE. REPORT ANY ERRORS OR OMISSIONS TO ARCHITECT. PLANNING PURPOSE ONLY

Parry Davies Architects.

Chartered Architects.

PROJECT TITLE

THE LODGE LLANNERCH PANNA PENLEY

DATE

MAY 2021

SCALE

1:500@A4

DRWN

RSG

CHK

DRWG. TITLE

BLOCK PLAN

DRWG. NOS.

20.6179/B1

REV

Studio 55:20 North Wales Business Park Abergele LL18 7LJ

Tel:01745 585517 E-mail: PDPArchitects@aol.com