


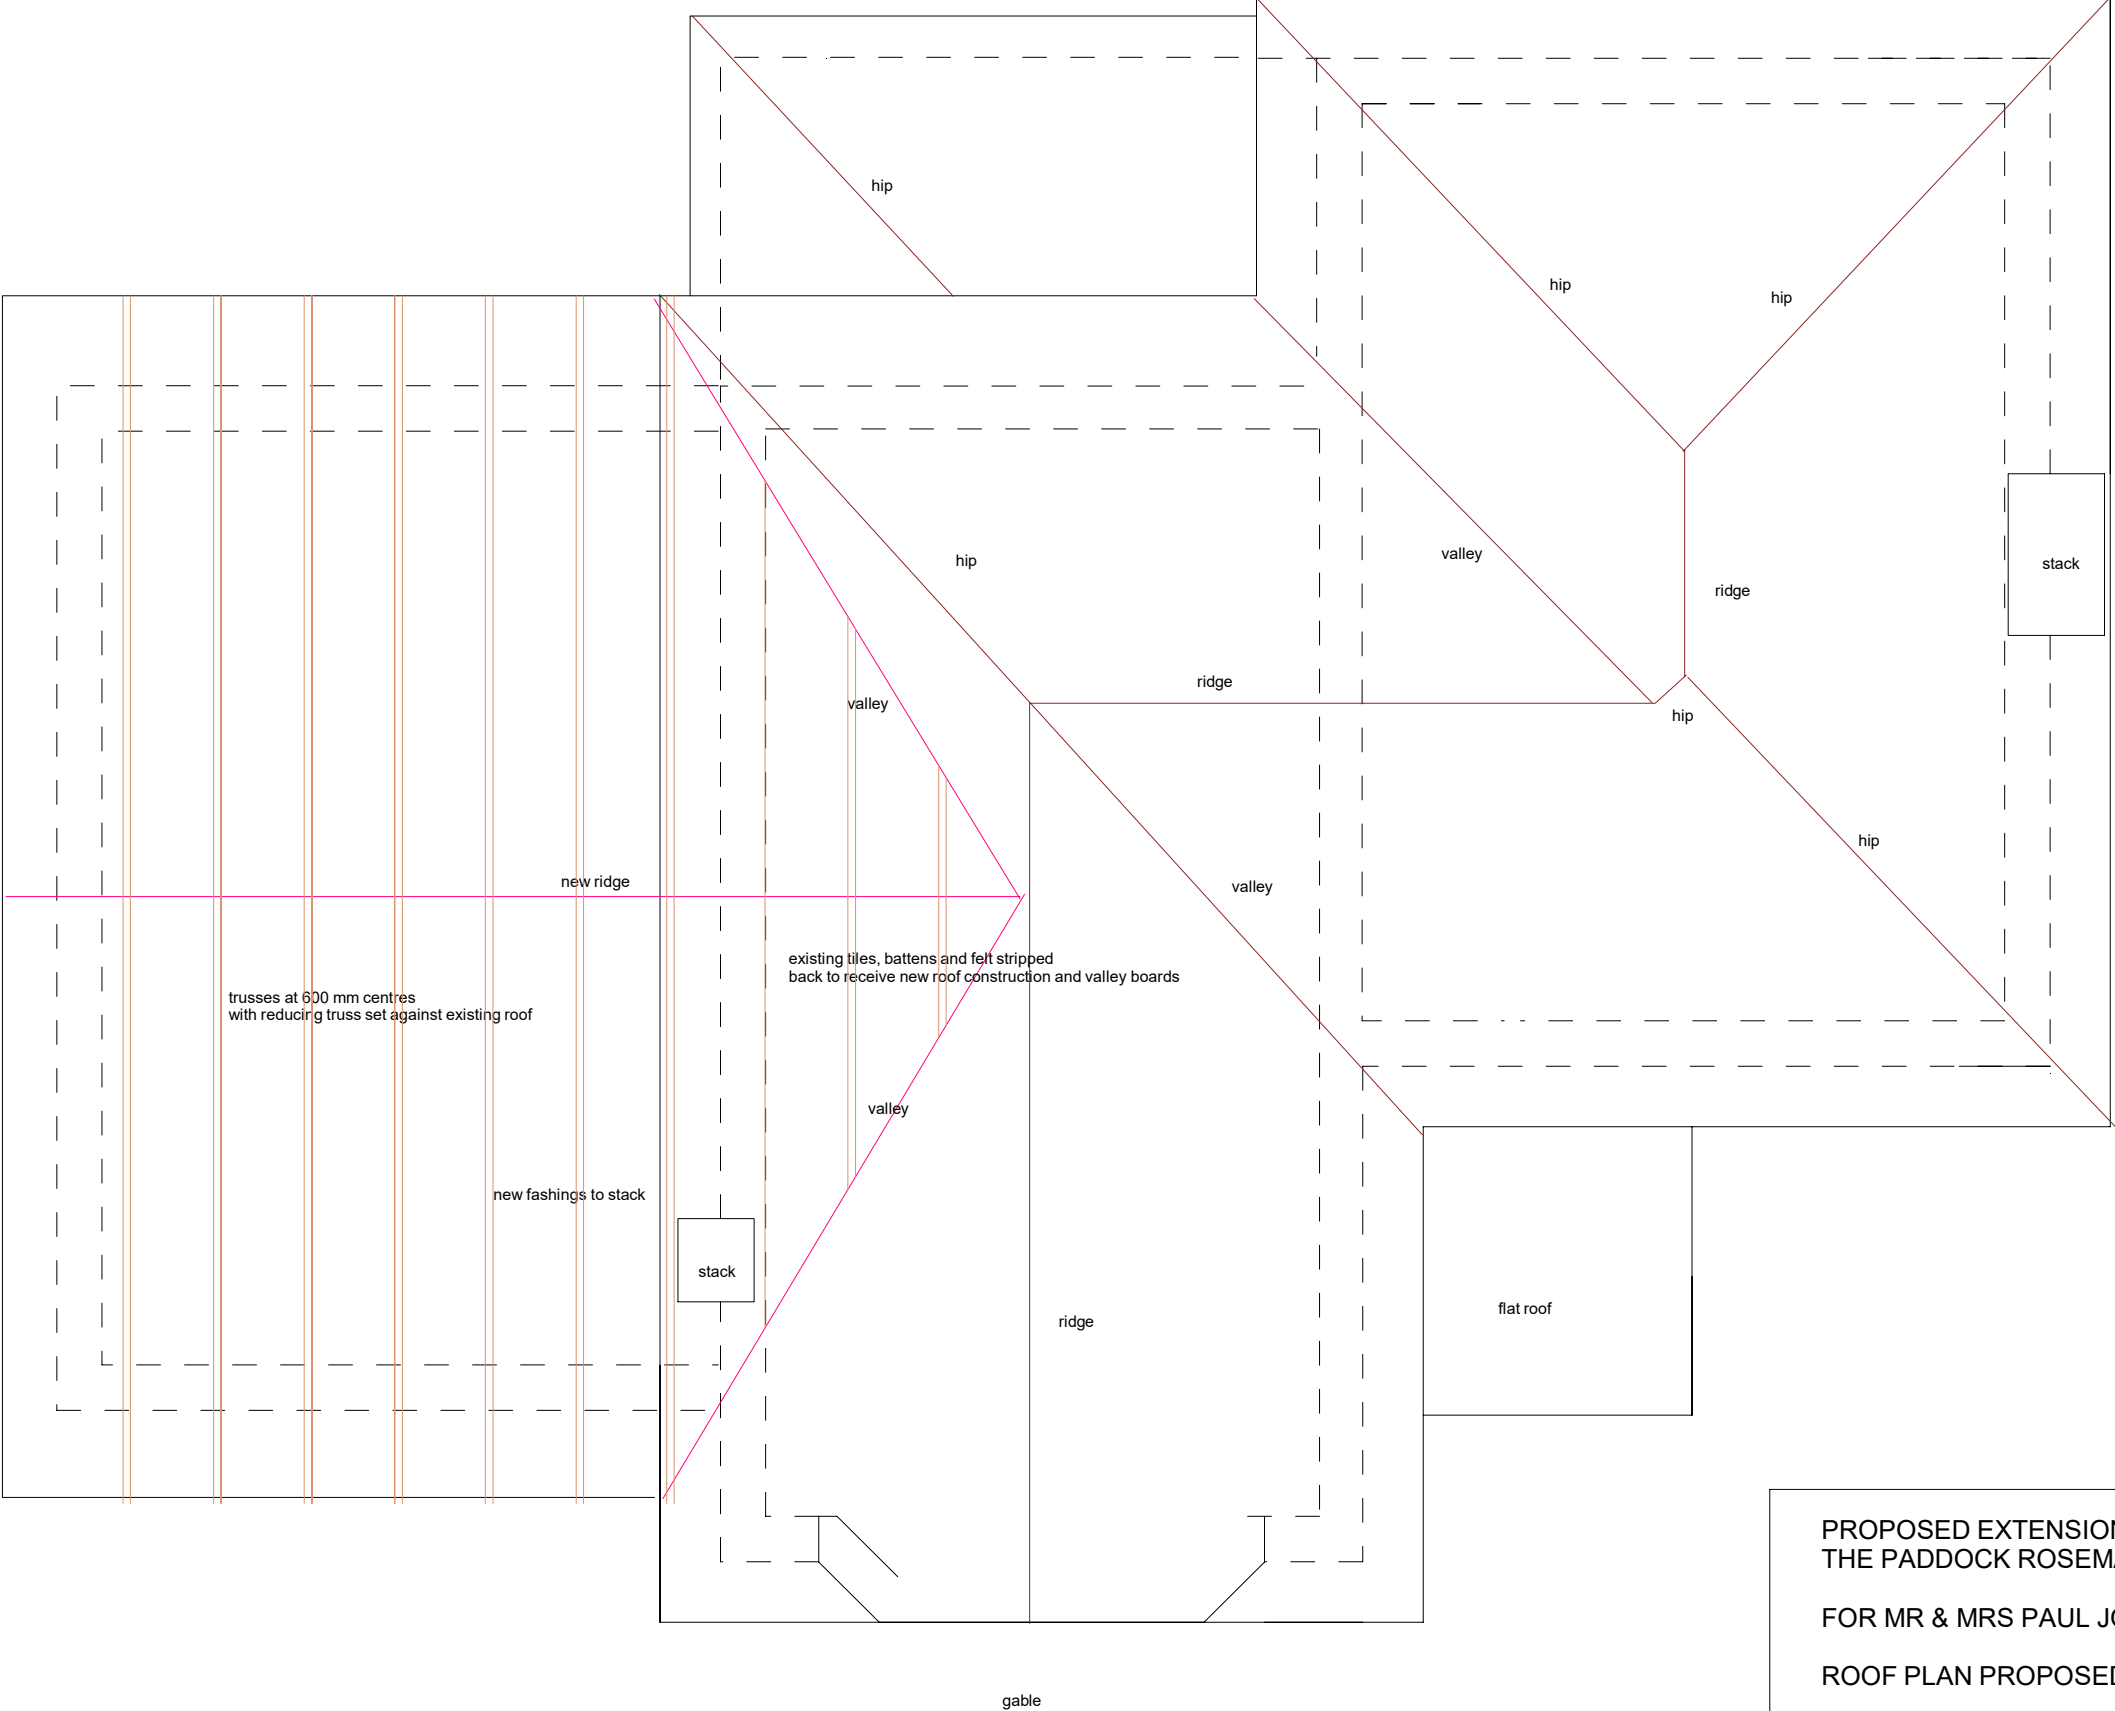

PROPOSED EXTENSIONS AT
THE PADDOCK ROSEMARY LANE BURTON LL12 OLA

FOR MR & MRS PAUL JONES

ROOF PLAN PROPOSED

Scale 1.50 Date Feb 21 Dwg PJ07a

Rev :A Planning submission March 21