


Existing Gross Floor Area = 281sq.m.



**-01-Basement(1)**  
1 : 100

Existing Gross Floor Area = 353sq.m.

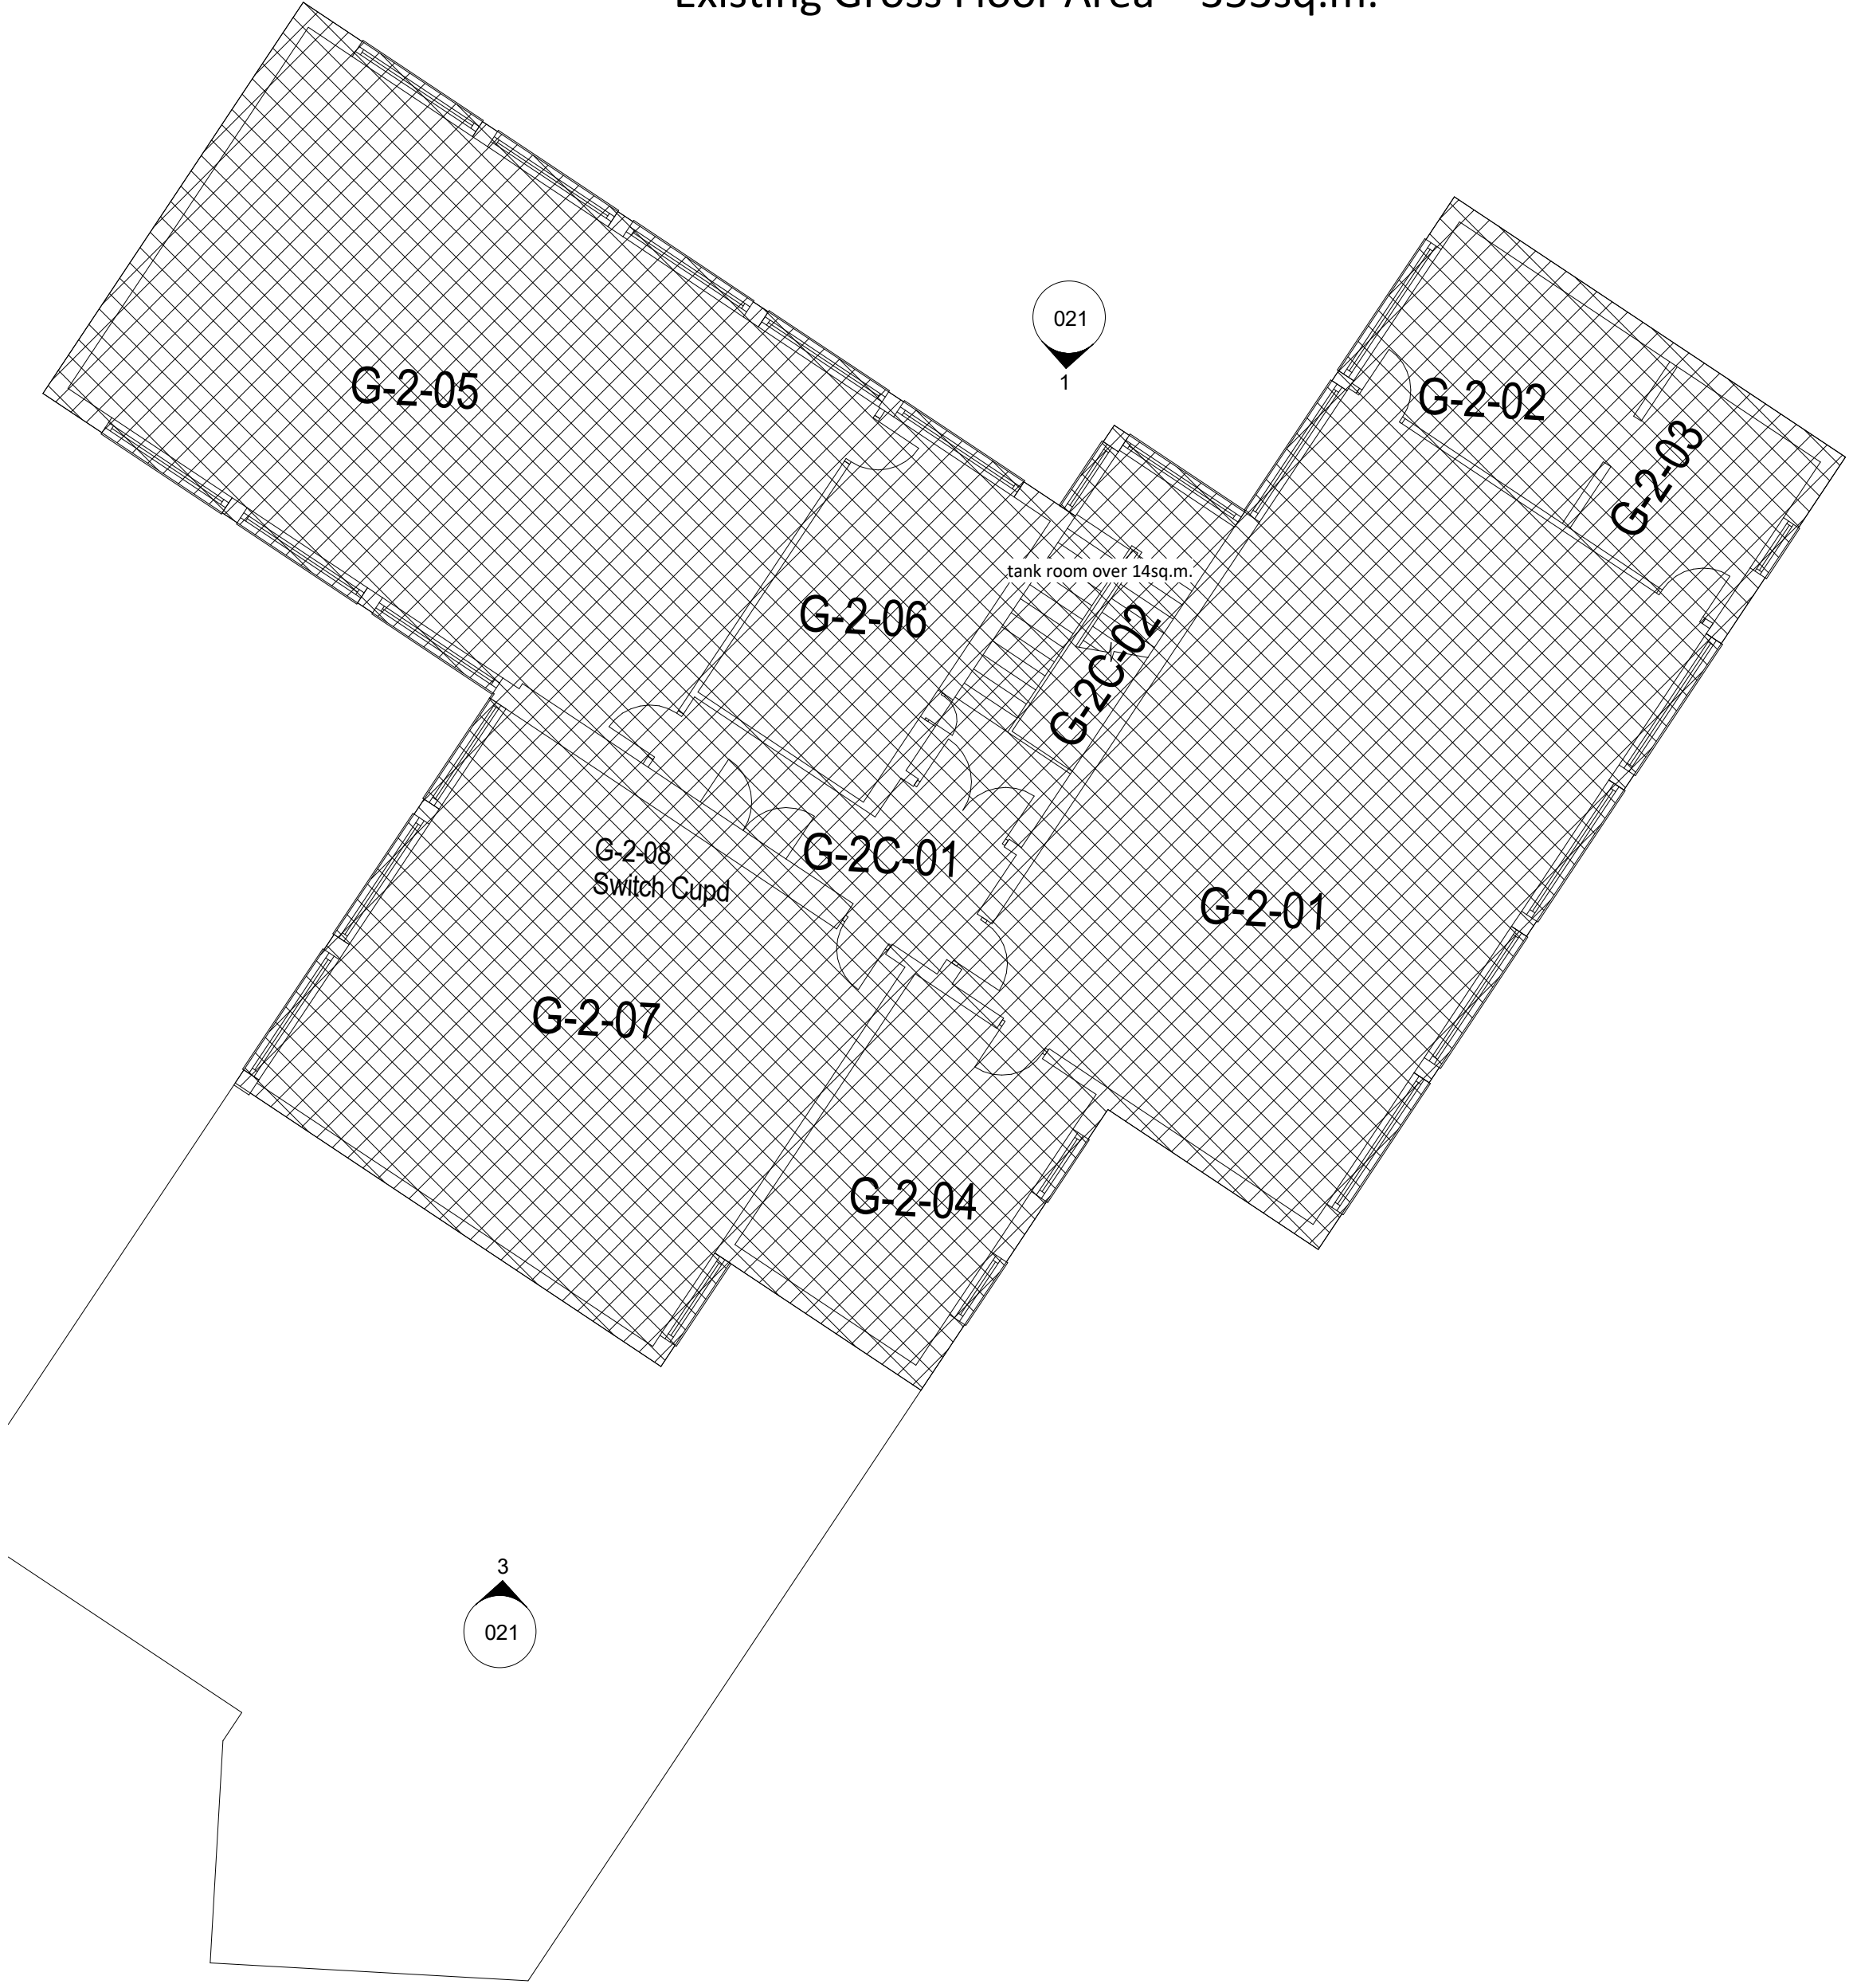

**02-Second Floor(1)**  
1 : 100

General Notes

1. Contractor to verify all dimensions and check level datums on site
2. All of the designs are the sole property of TACP Architects Ltd and may not be used without their written agreement
3. All prints, specifications and their copyright are the property of TACP Architects Ltd
4. Do not scale off drawings
5. All dimensions shall be checked on site before commencement of shop drawings, manufacture and all discrepancies must be reported to TACP Architects Ltd

0m 2m 4m 6m 8m 10m

VISUAL SCALE 1:100 @ A1

| Revisions |          |                             |     |       |  |
|-----------|----------|-----------------------------|-----|-------|--|
| Rev       | Date     | Description                 | By  | Check |  |
| A         | 20/07/21 | Issue for Planning Approval | AJC | DM    |  |
|           |          |                             |     |       |  |
|           |          |                             |     |       |  |
Consultants

Client

Coleg Cambria



Project Title

Coleg Cambria - Phase 2

Drawing Title

Existing Basement & Second

| Scale      | Date     | Drawn By | Checked By | Office  |
|------------|----------|----------|------------|---------|
| 1 : 100@A1 | 04/06/21 | DW       | AC         | Wrexham |

| Job Number | Project*Originator*Zone*Level*Type*Role*Number | Revision |
|------------|------------------------------------------------|----------|
| 20068      | CC2 -TACP- G- 2- DR-A-012                      | A        |

TACP Architects Ltd

Pembroke House  
Ellice Way, Wrexham Technology Park,  
Wrexham, LL13 7YT  
01978 291161

admin@tacparchitects.co.uk  
www.tacparchitects.co.uk



Architecture • Interior Design • Healthcare Planning • Conservation • Masterplanning • Sustainable Design