


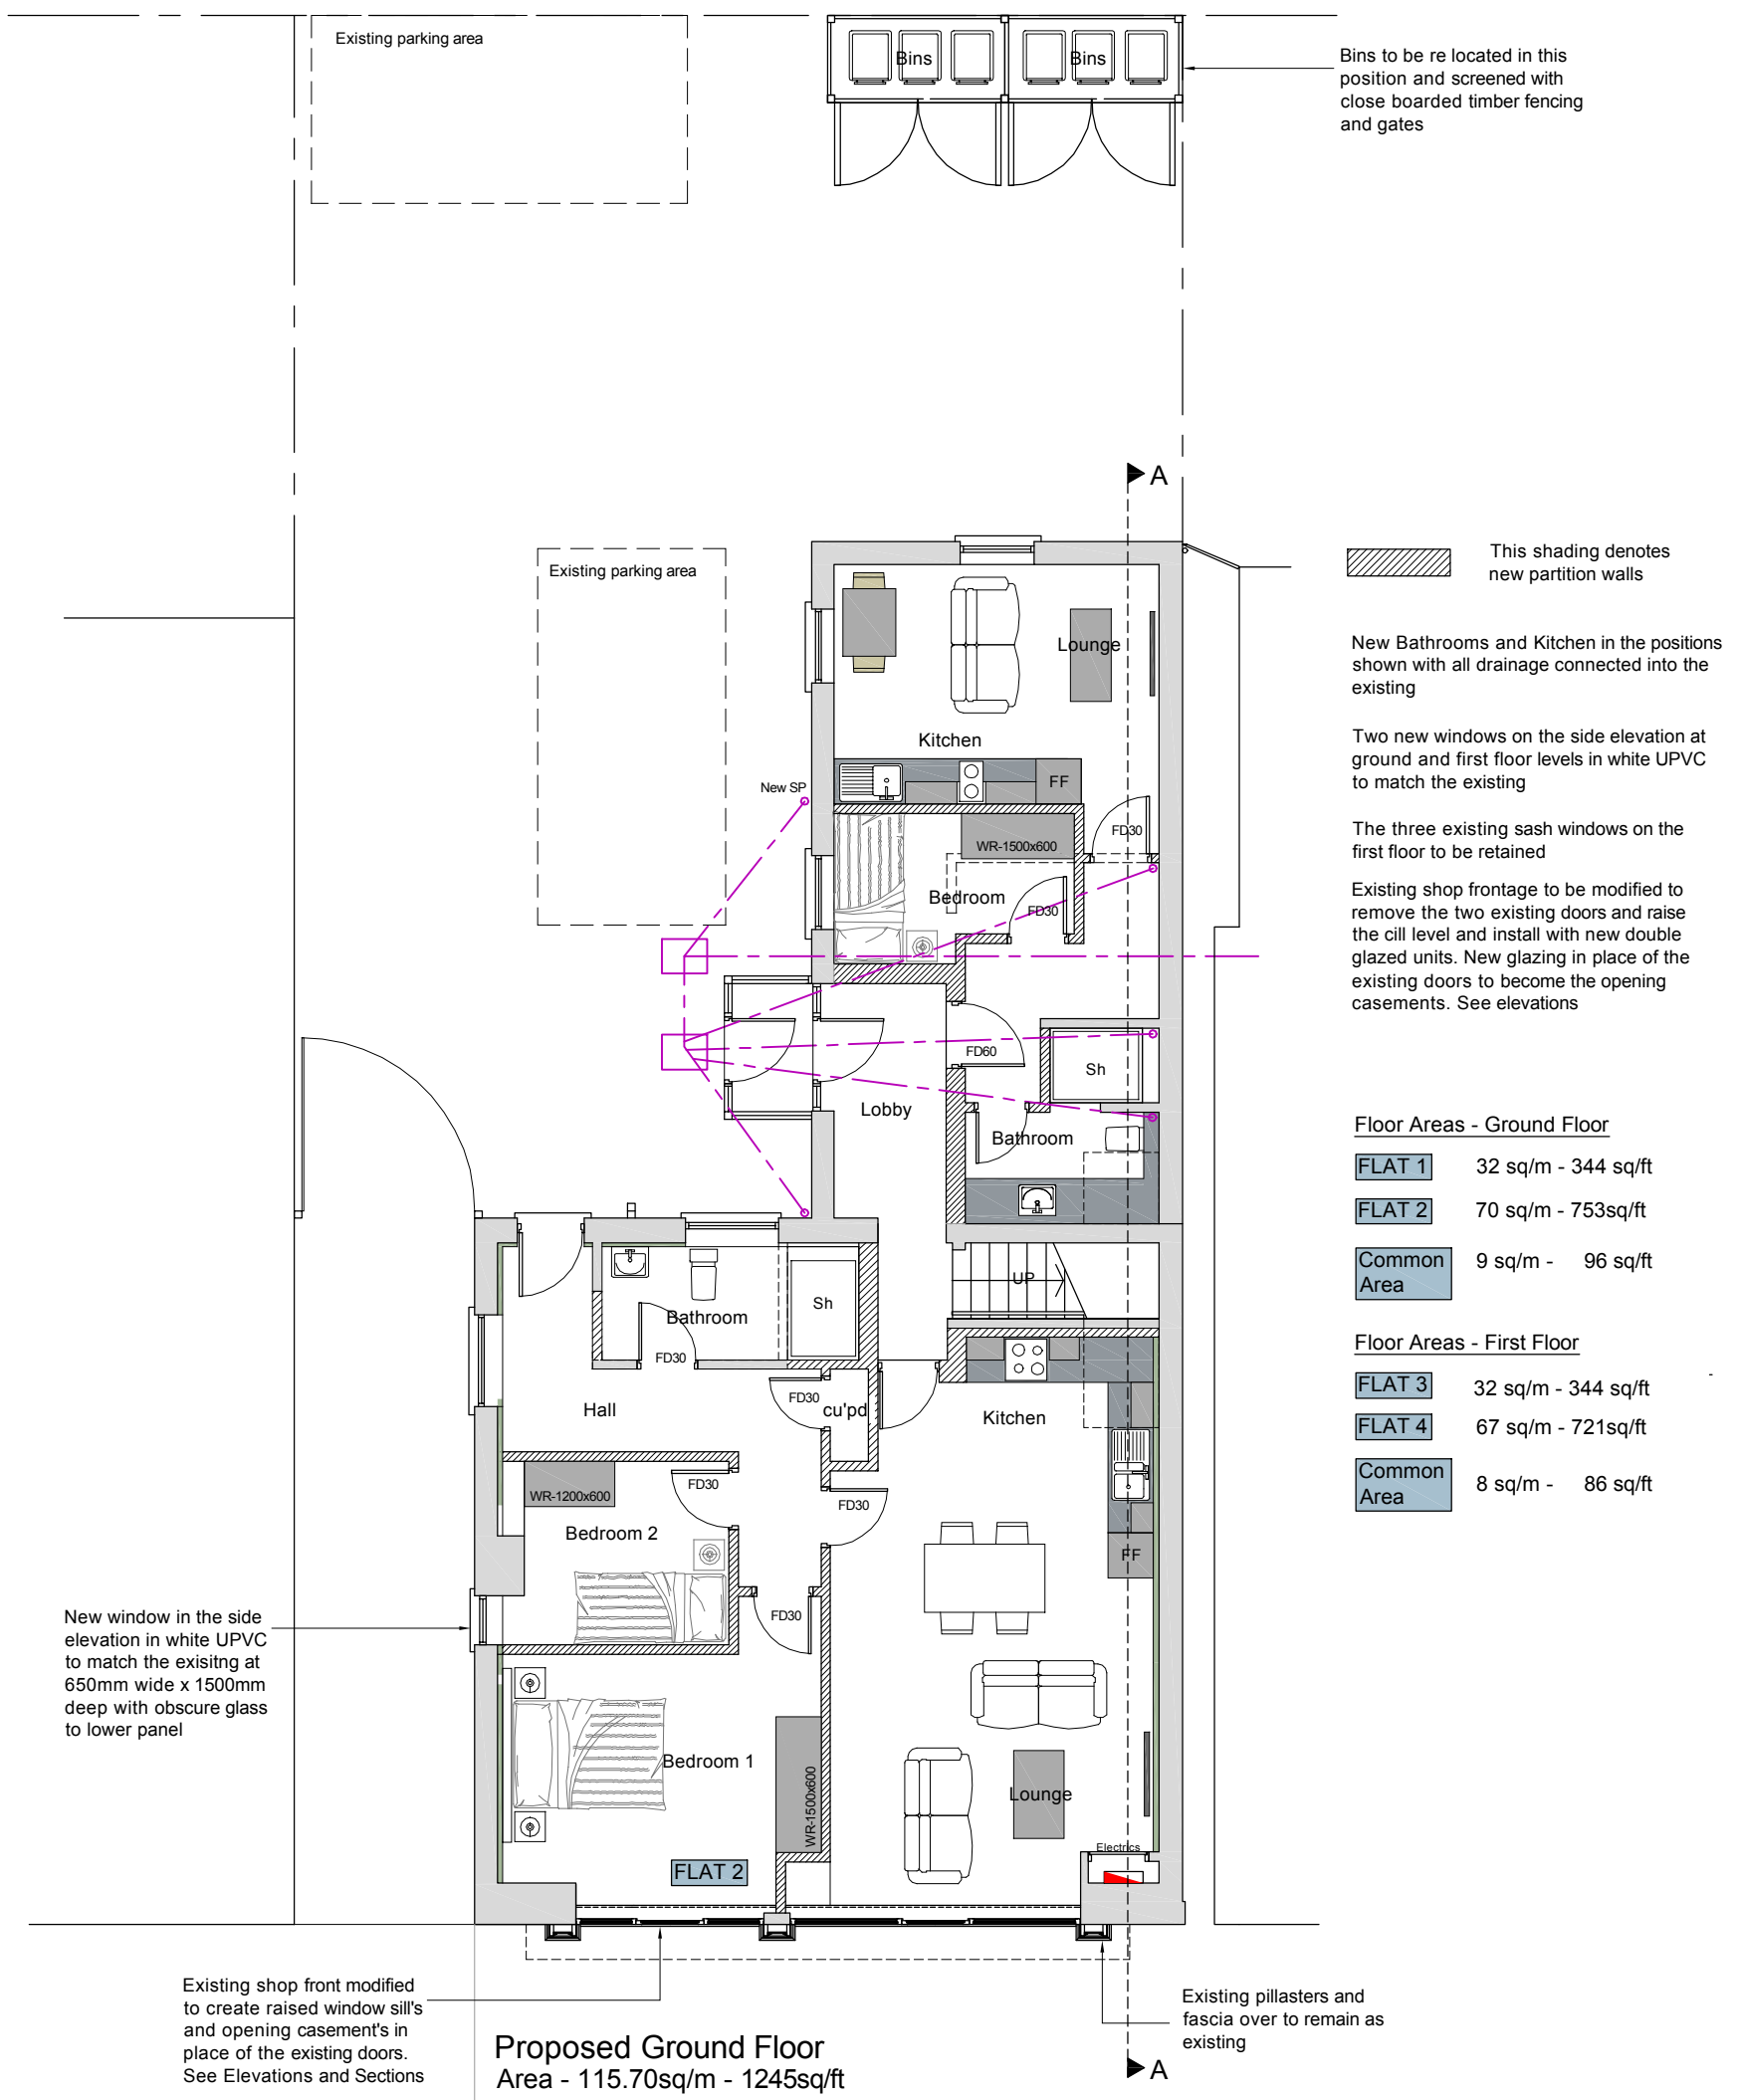

Client Name	Mr M Palamarcuzk							desipi design							
Project Name	Proposed Change of use of existing Office premises to 4 No Flats at 43 King Street, Wrexham, LL11 1HR														
Drawing title	Proposed Plans - GF														
Project No	658 - 11 - 20		drg.no	09	Rev.		Scales	1:100 @ A3	Status					JOHN PARRY JONES  Tel: 01492 873042 Mail: 07778 636792 email: jppacad@gmail.com	
© Copyright John Parry Jones architectural design services. All dimensions to be checked on site before commencing works and any discrepancies to be reported back to the design consultant.														1 Llwynon Terrace, Llandudno, Conwy, LL30 2QP	